


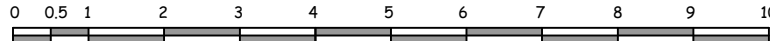

North West Elevation

Scale 1:100



South West Elevation



South East Elevation



North East Elevation

Rev A- Scale bar added. 20 April 2022

Copyright Synergy Planning & Property Consultants Ltd Suite 6 Laser Quay Medway City Estate Rochester Kent ME2 4HU		
Client		
Mr T Duck		
Address		
128 Milton Road Gravesend Kent		
Drawing title		
Existing Elevations		
Scale		
1:100		
Date	30 September 2017	Drawn by
Drawing No	17/206/01	A