




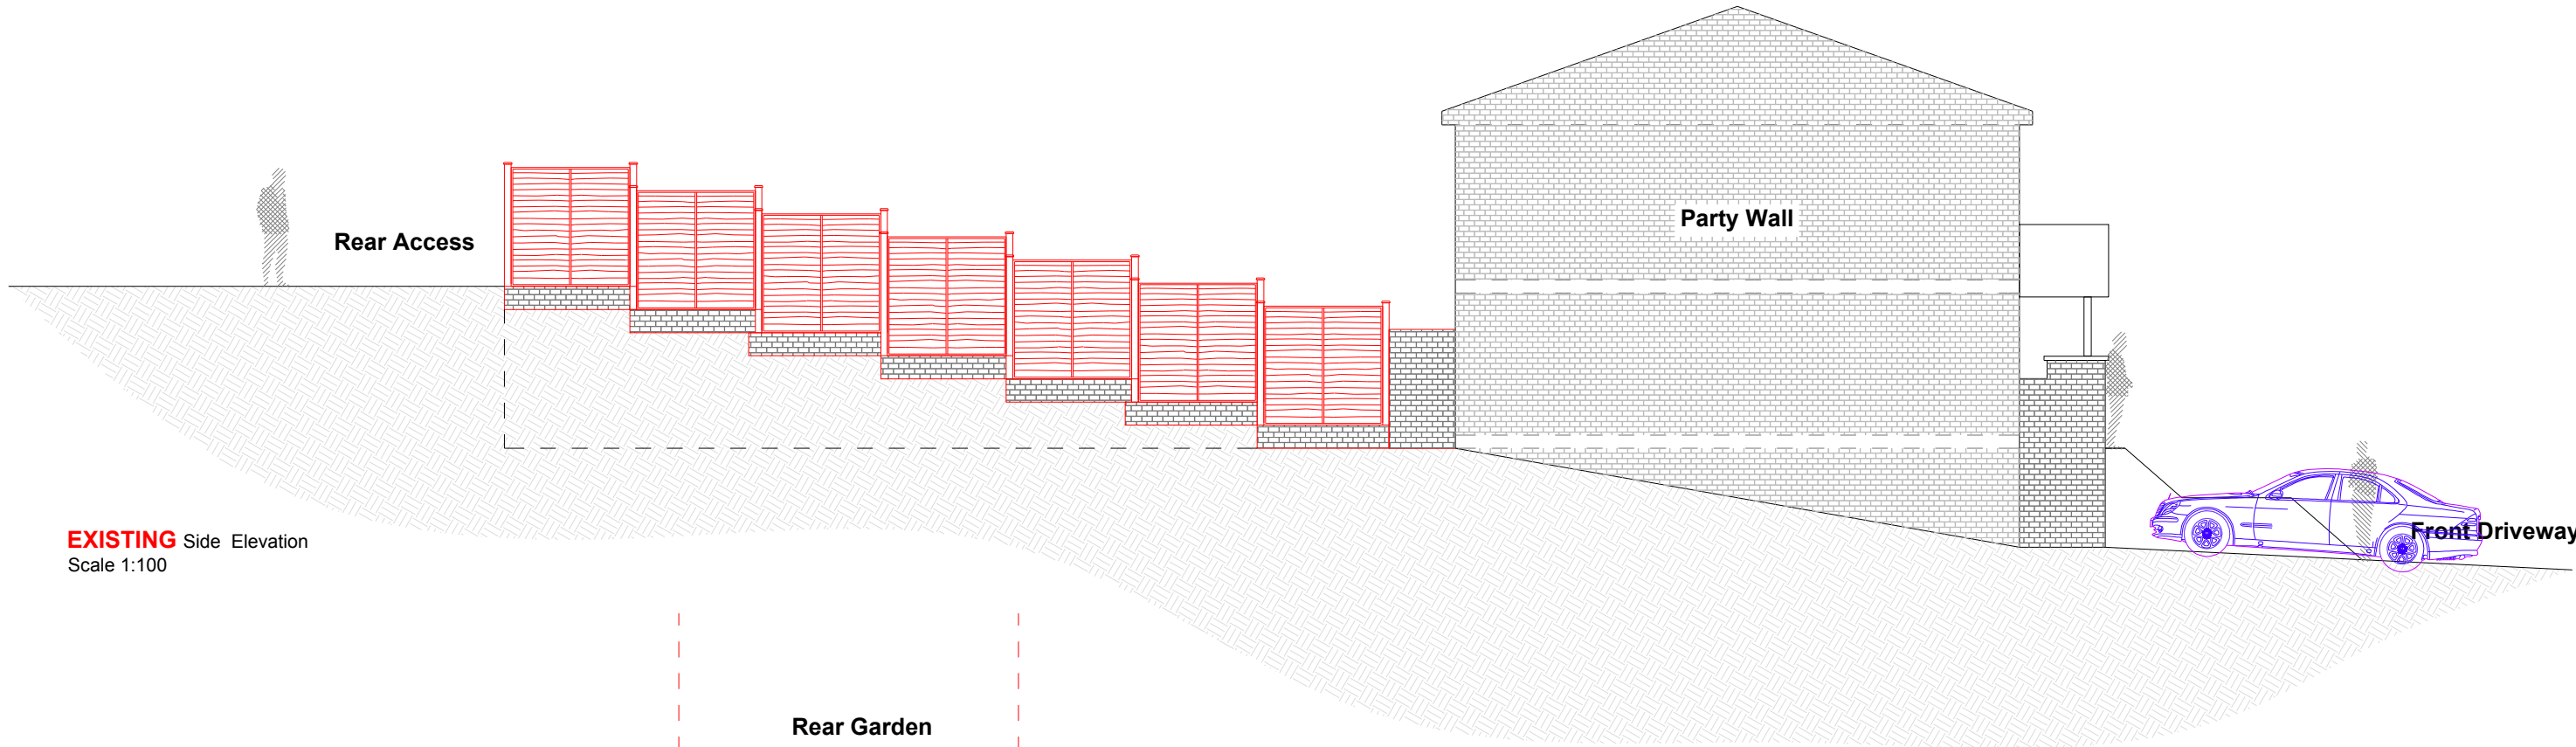


EXISTING Side Elevation
Scale 1:100

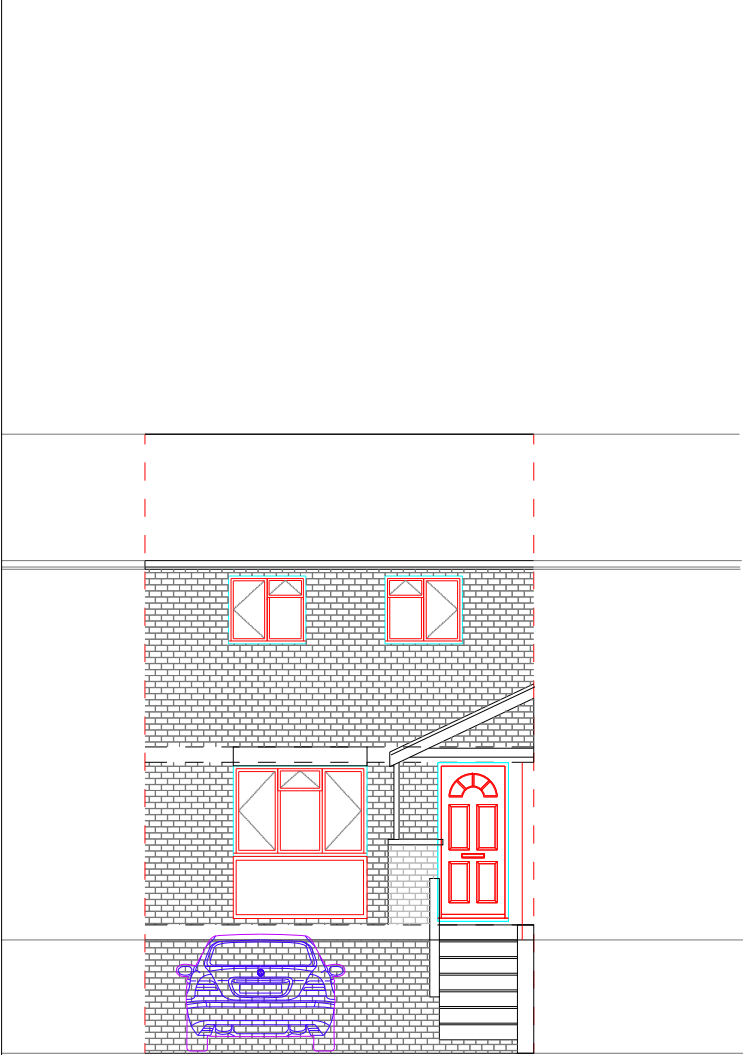


EXISTING Front Elevation
Scale 1:100

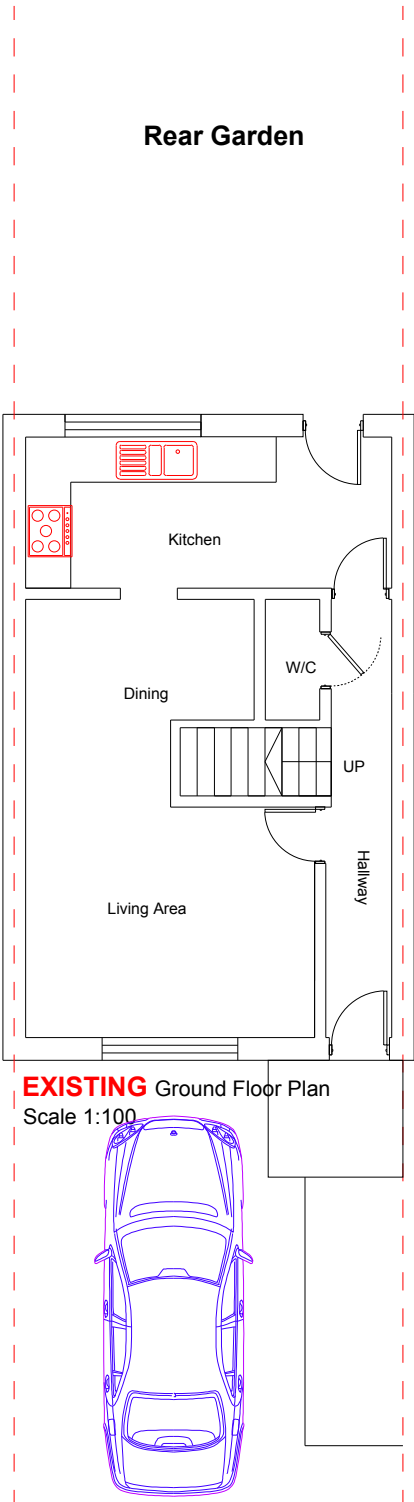

EXISTING Ground Floor Plan
Scale 1:100

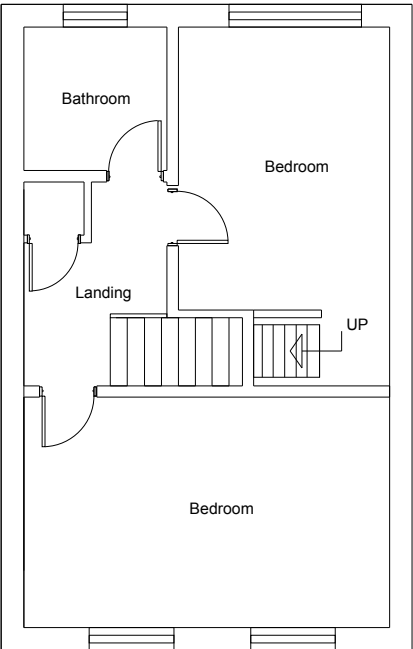

EXISTING First Floor Plan
Scale 1:100

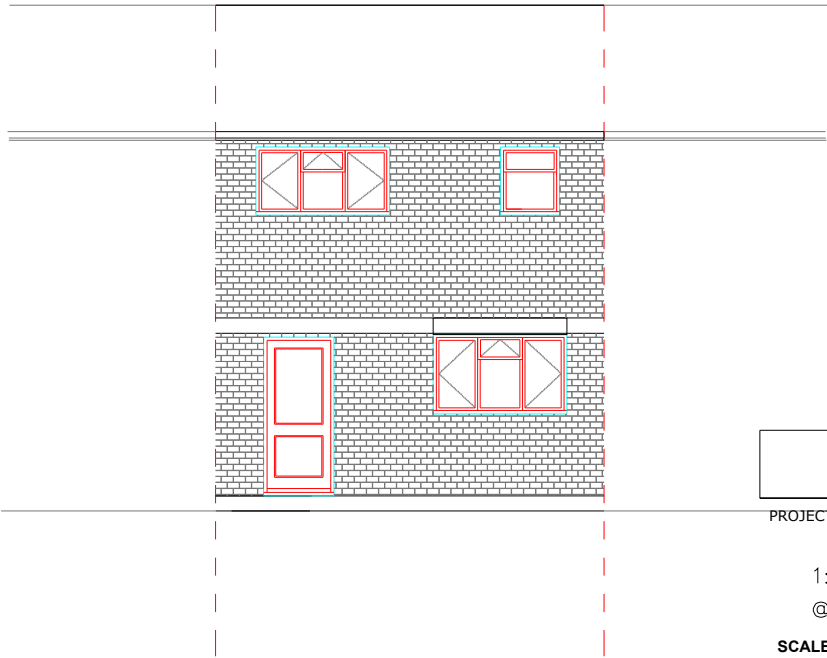

EXISTING Rear Elevation
Scale 1:100

PRIOR EXTENSION		
PROJECT		
1:100 @ A3 0m 1m		