


SITE PLAN
SCALE 1:1250

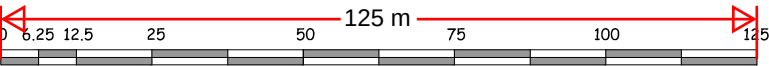

BSS ARCHITECTURAL SERVICES			
CLIENT		Amerdeep Sahota	
SITE		Milton View Gravesend Kent DA12 1QW	
DRAWING TITLE		Site Plan	
SCALE		1:1250 @A4	
DATE	May 2024	DRAWING NO.	25/03/01