




Access Strategy Plan

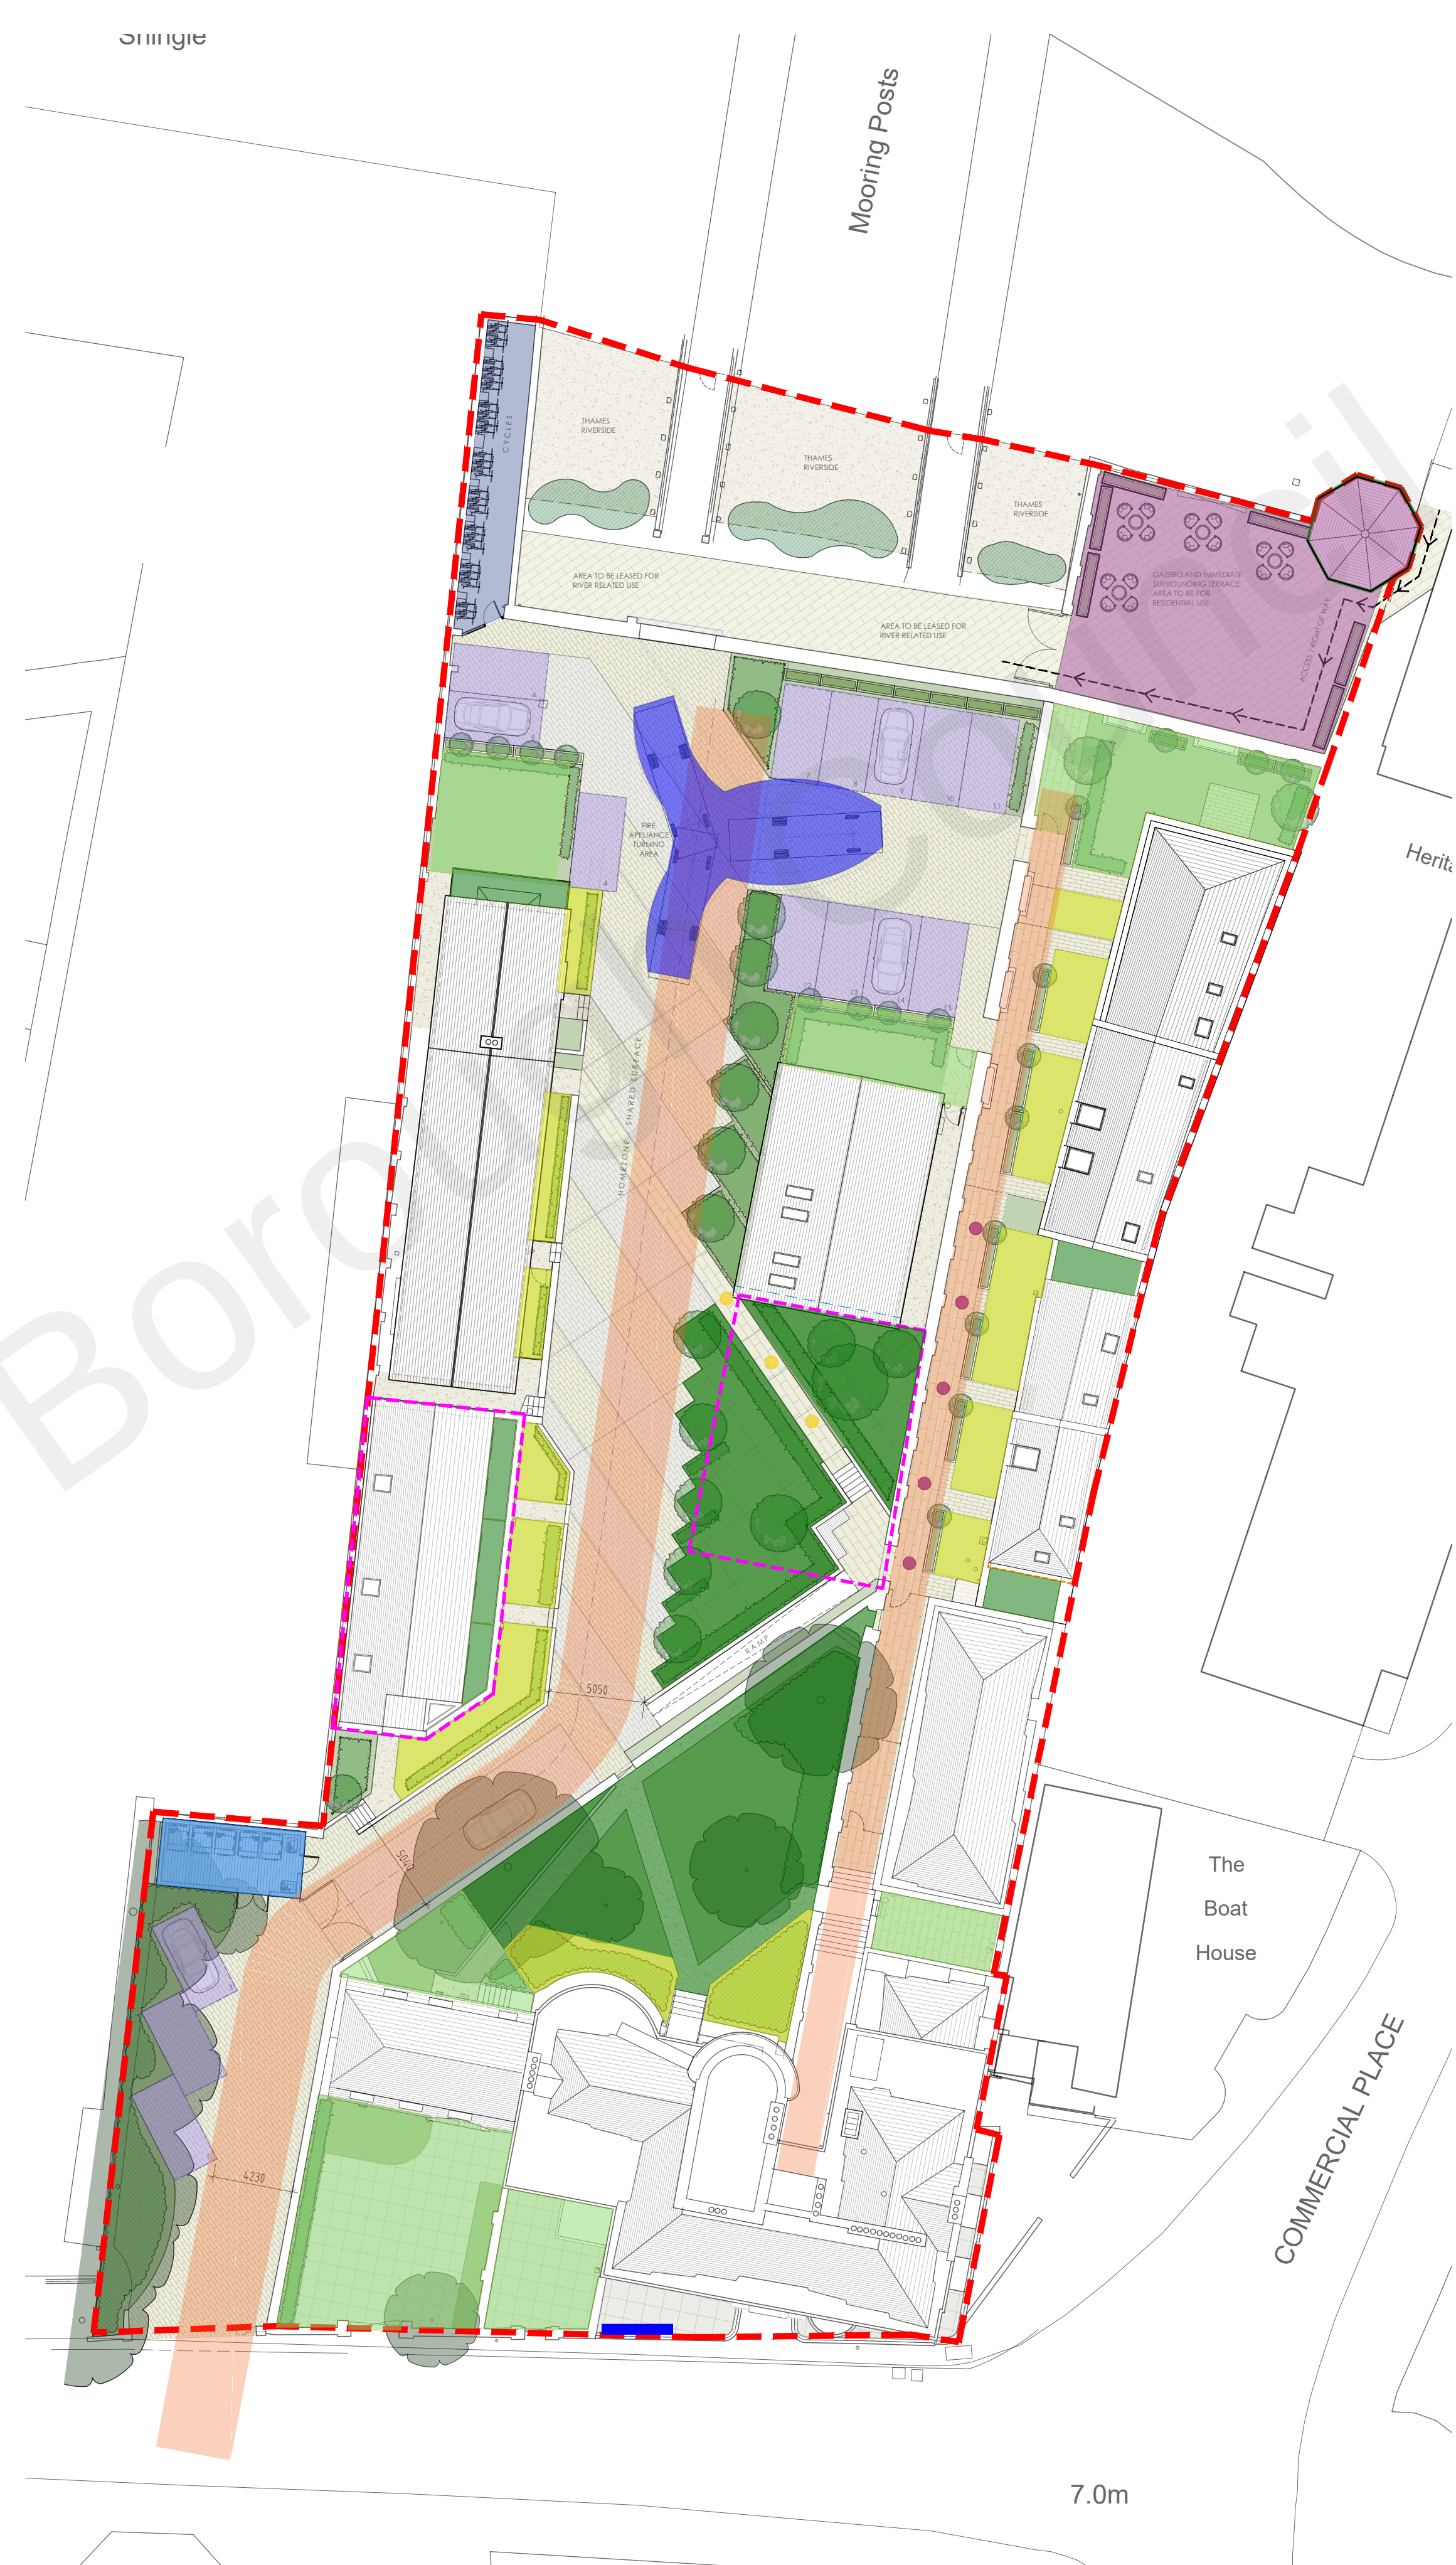

General Site Strategy Plan

DO NOT SCALE FROM THIS DRAWING  
ALL DIMENSIONS TO BE VERIFIED BY THE CONTRACTOR ON SITE

**Legend**

- Site Boundary
- Key Routes through site
- Pedestrian access via access gate to all residential units.
- Pedestrian access from The Terrace to units within Custom House
- Access Route to multiple residential units (unit numbers specified)
- Access Route to single residential unit (unit numbers specified)
- Residential unit private garden access
- Footprint Comparison
- Security Access Point
- Access Point - garden gate
- Main access to the Gazebo and banks of Thames
- Private amenity space
- Private amenity space terrace / balcony
- Defensible space / Semi-private
- Communal amenity space
- Indicative parking space
- Communal Cycle Store
- Communal Bin Store
- Fire Appliance Turning Circle
- Gazebo and Surrounding Terrace for residential use

1:250 5 10 15 20 25m

|     |                                                    |        |    |      |
|-----|----------------------------------------------------|--------|----|------|
| A   | Amendments as per planning officer and EA comments | Aug 22 | AR |      |
| REV | DESCRIPTION                                        | DATE   | BY | CHKD |

**TURNER JACKSON+DAY ASSOCIATES**

Radio House  
Thanet Way, Whitstable  
Kent CT5 3QX

t: 01227 261453  
e: enquiries@tjda.co.uk  
www.turnerjacksonday.co.uk

client details  
Mile Property Group Ltd

project details  
Custom House  
The Terrace, Gravesend, DA12 2DE

drawing title  
STRATEGY PLANS  
First and Second Floor Plans

date May'21 scale 1:250@A1 AR drawn by checked by

|             |             |          |
|-------------|-------------|----------|
| project no. | drawing no. | revision |
| 1735        | 072         | A        |