



Rear Elevation  
As Existing

Scale 1:100



Side Elevation  
As Existing

Scale 1:100

KEY TO MATERIALS

1

 Plain tiles

2

 Facing brickwork

3


 Aluminium & timber double glazed windows & doors

4

 White uPVC double glazed windows & doors

5

 Single glazed timber windows & doors.

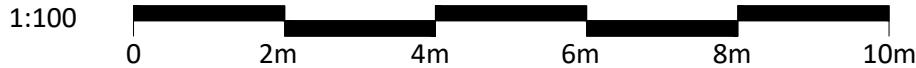

F O R A P P R O V A L

|                           |                                                           |                               |                    |                |                 |
|---------------------------|-----------------------------------------------------------|-------------------------------|--------------------|----------------|-----------------|
| CLIENT<br>Mr & Mrs Molloy | PROJECT<br>High Ridge Pear Tree Lane Shorne Kent DA12 3JU | DRAWN<br>SP                   | DATE<br>April 2021 | SCALE<br>1:100 | DWG SIZE.<br>A3 |
| WORK STAGE<br>Planning    | DRAWING<br>Rear & Side Elevations - As Existing           | DRAWING NO.<br>SP-480-P-20-04 | REVISION.          |                |                 |