




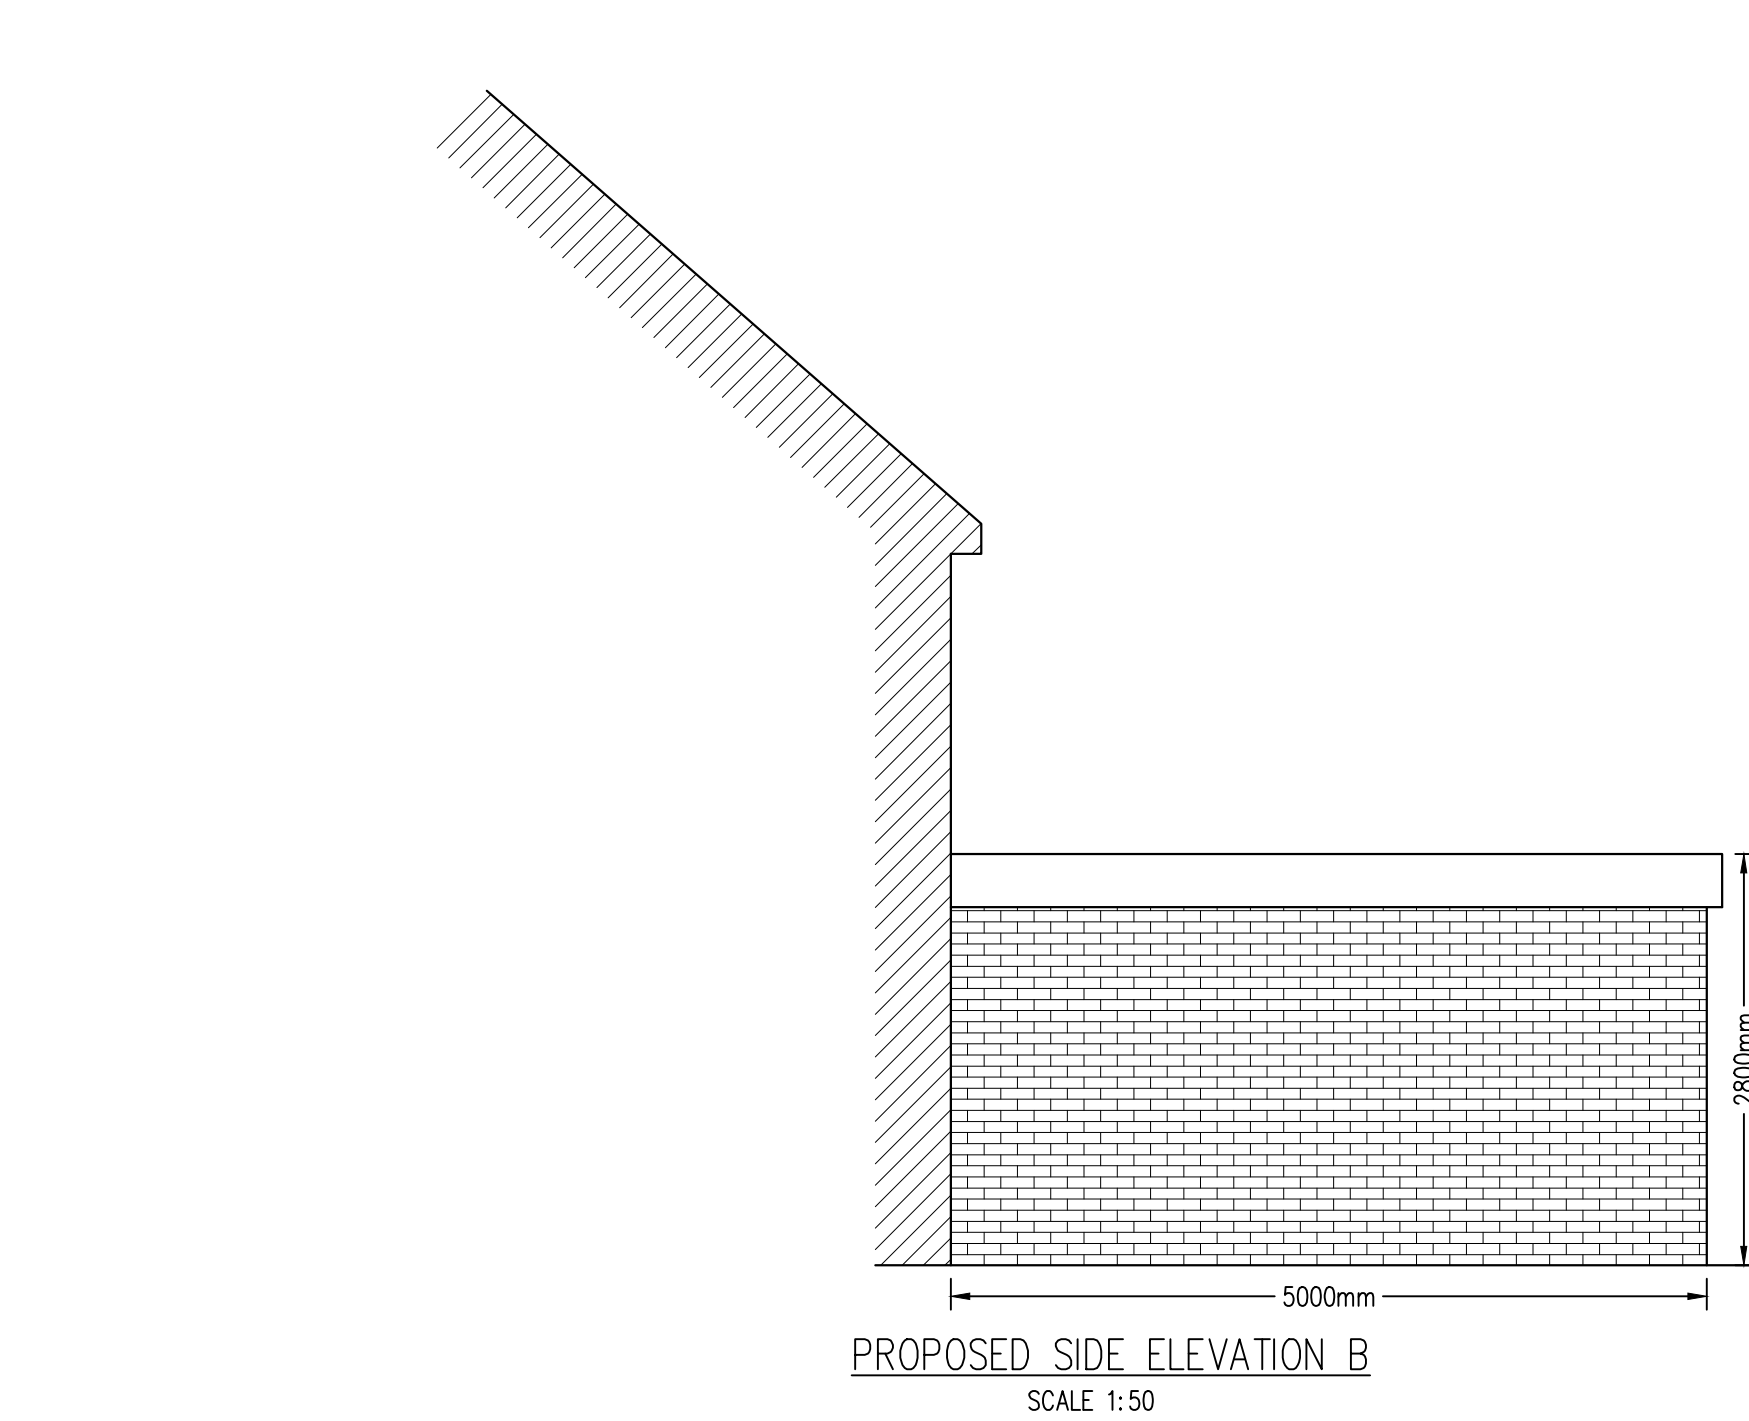


PROPOSED SIDE ELEVATION B
SCALE 1:50

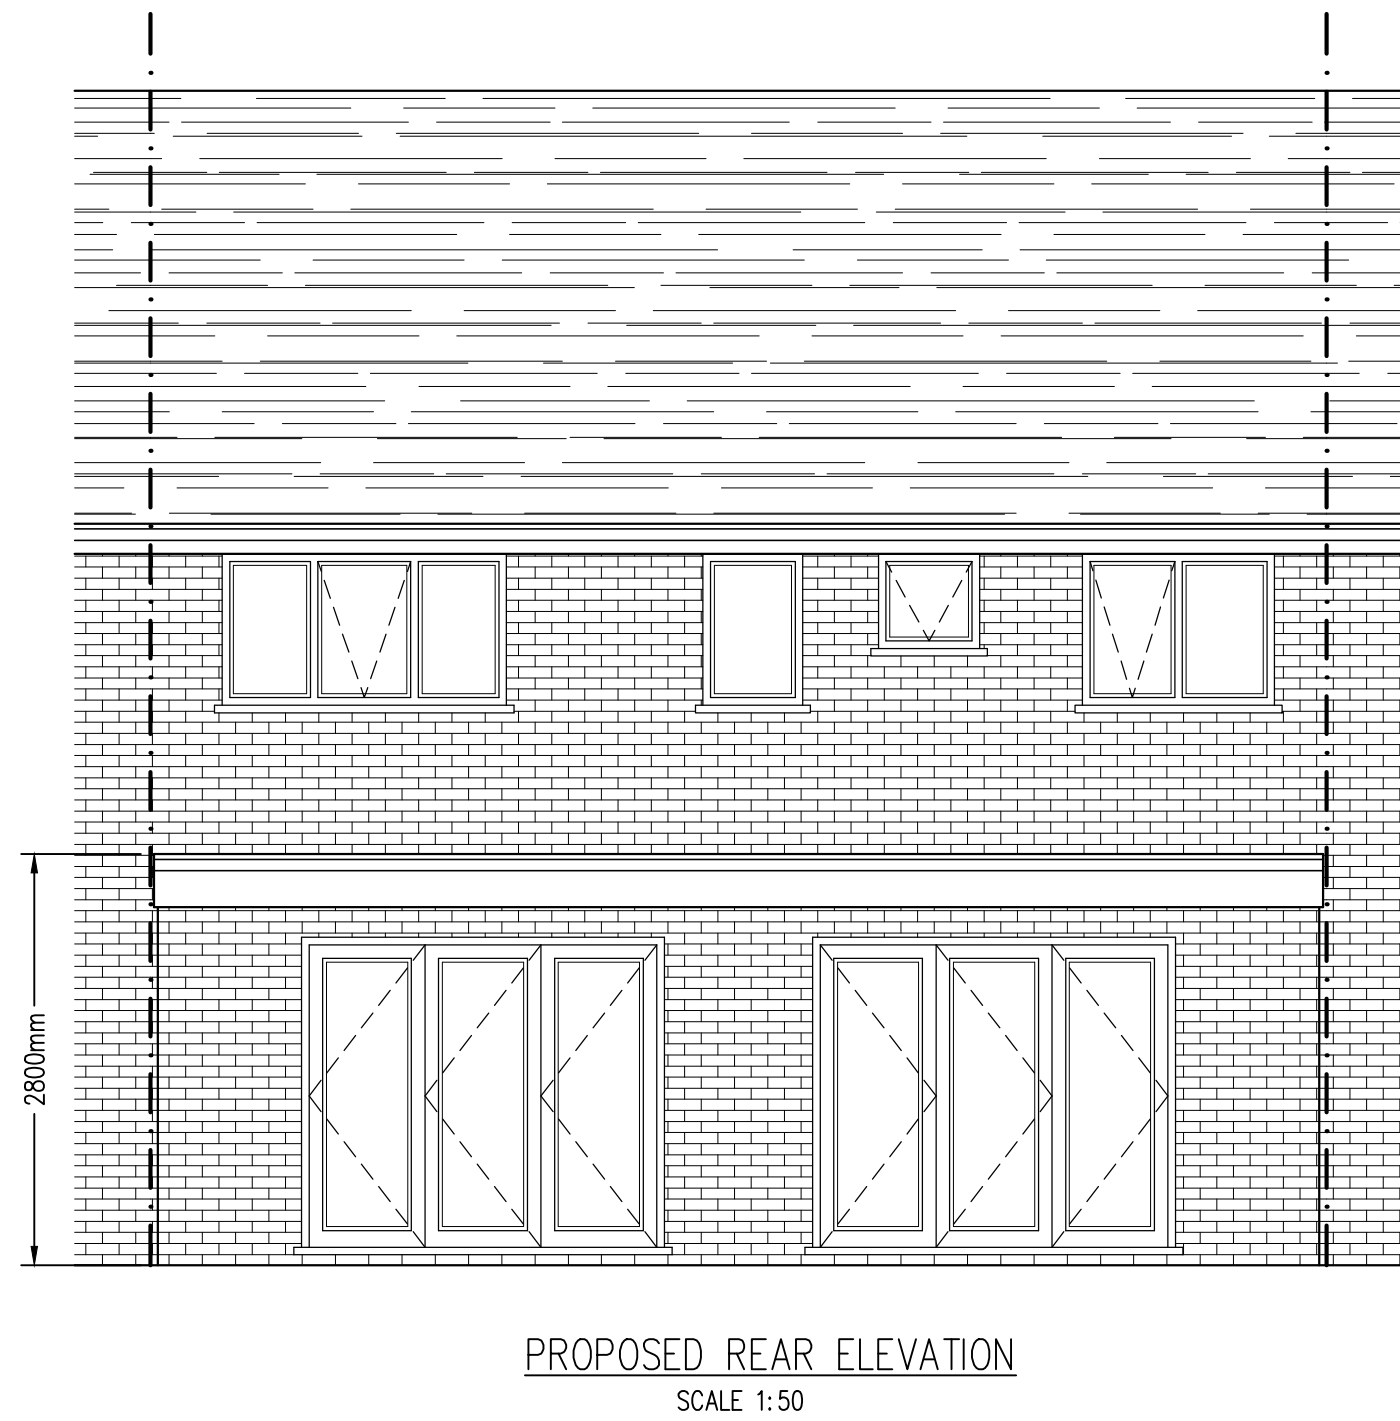

PROPOSED REAR ELEVATION
SCALE 1:50

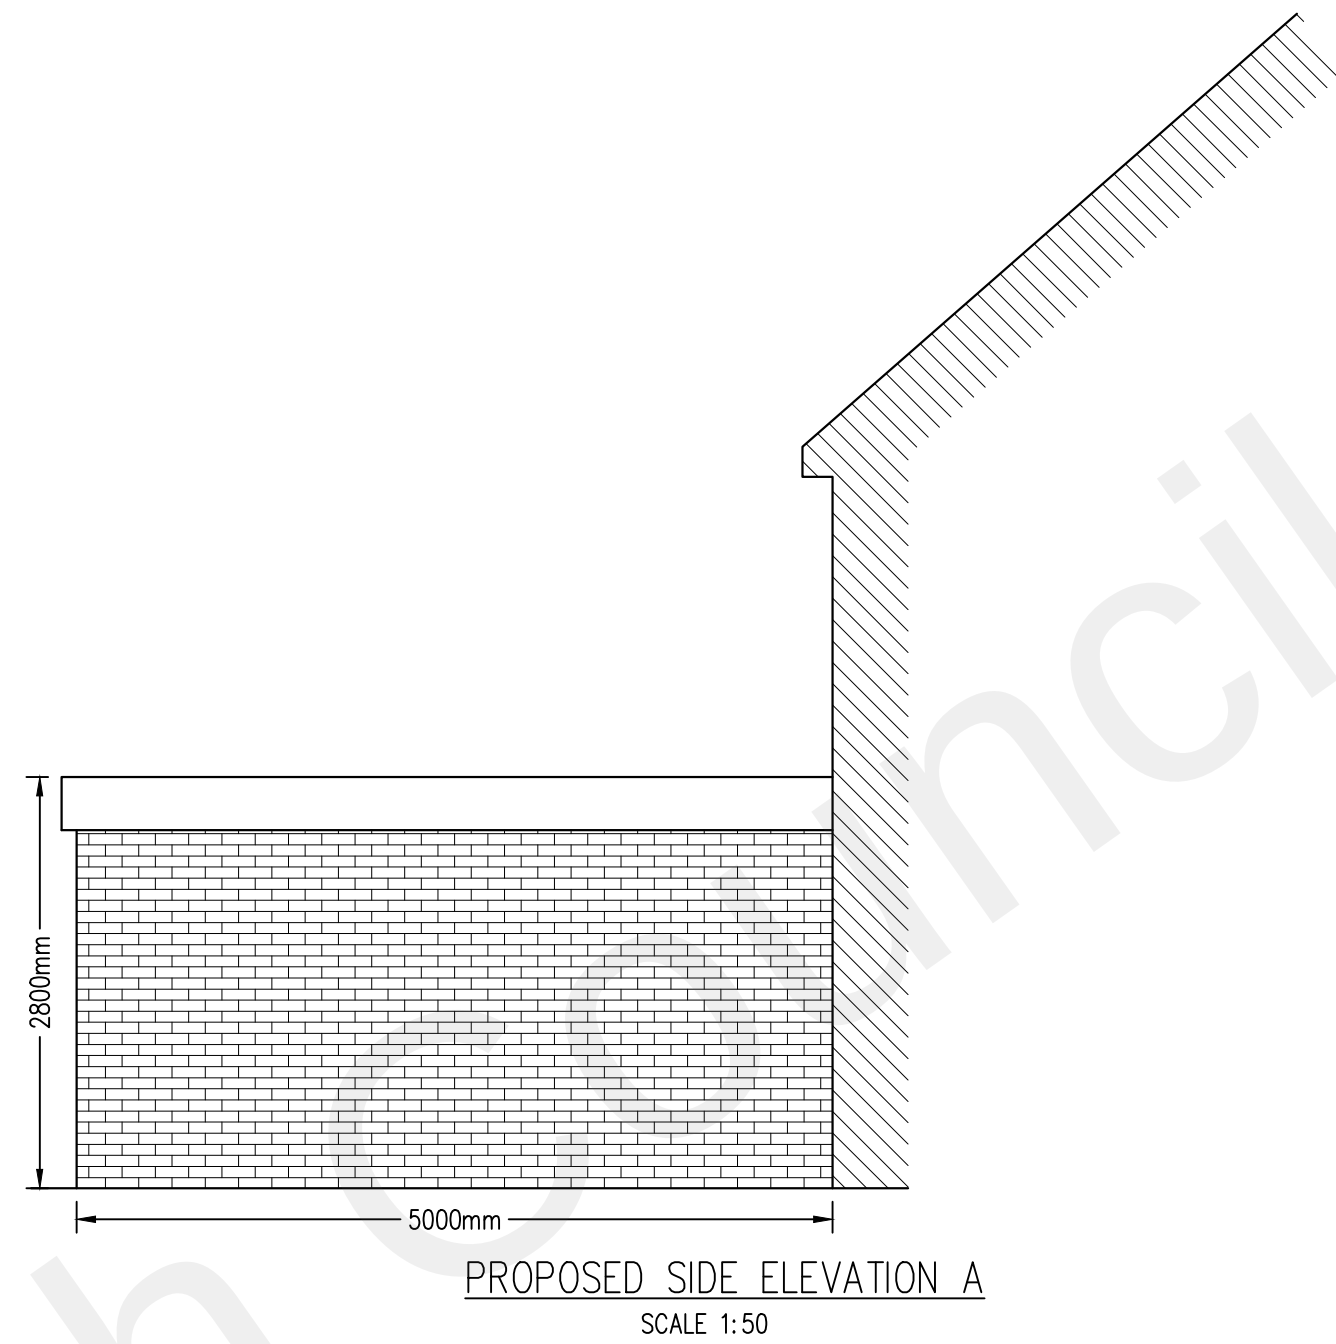


PROPOSED SIDE ELEVATION A
SCALE 1:50

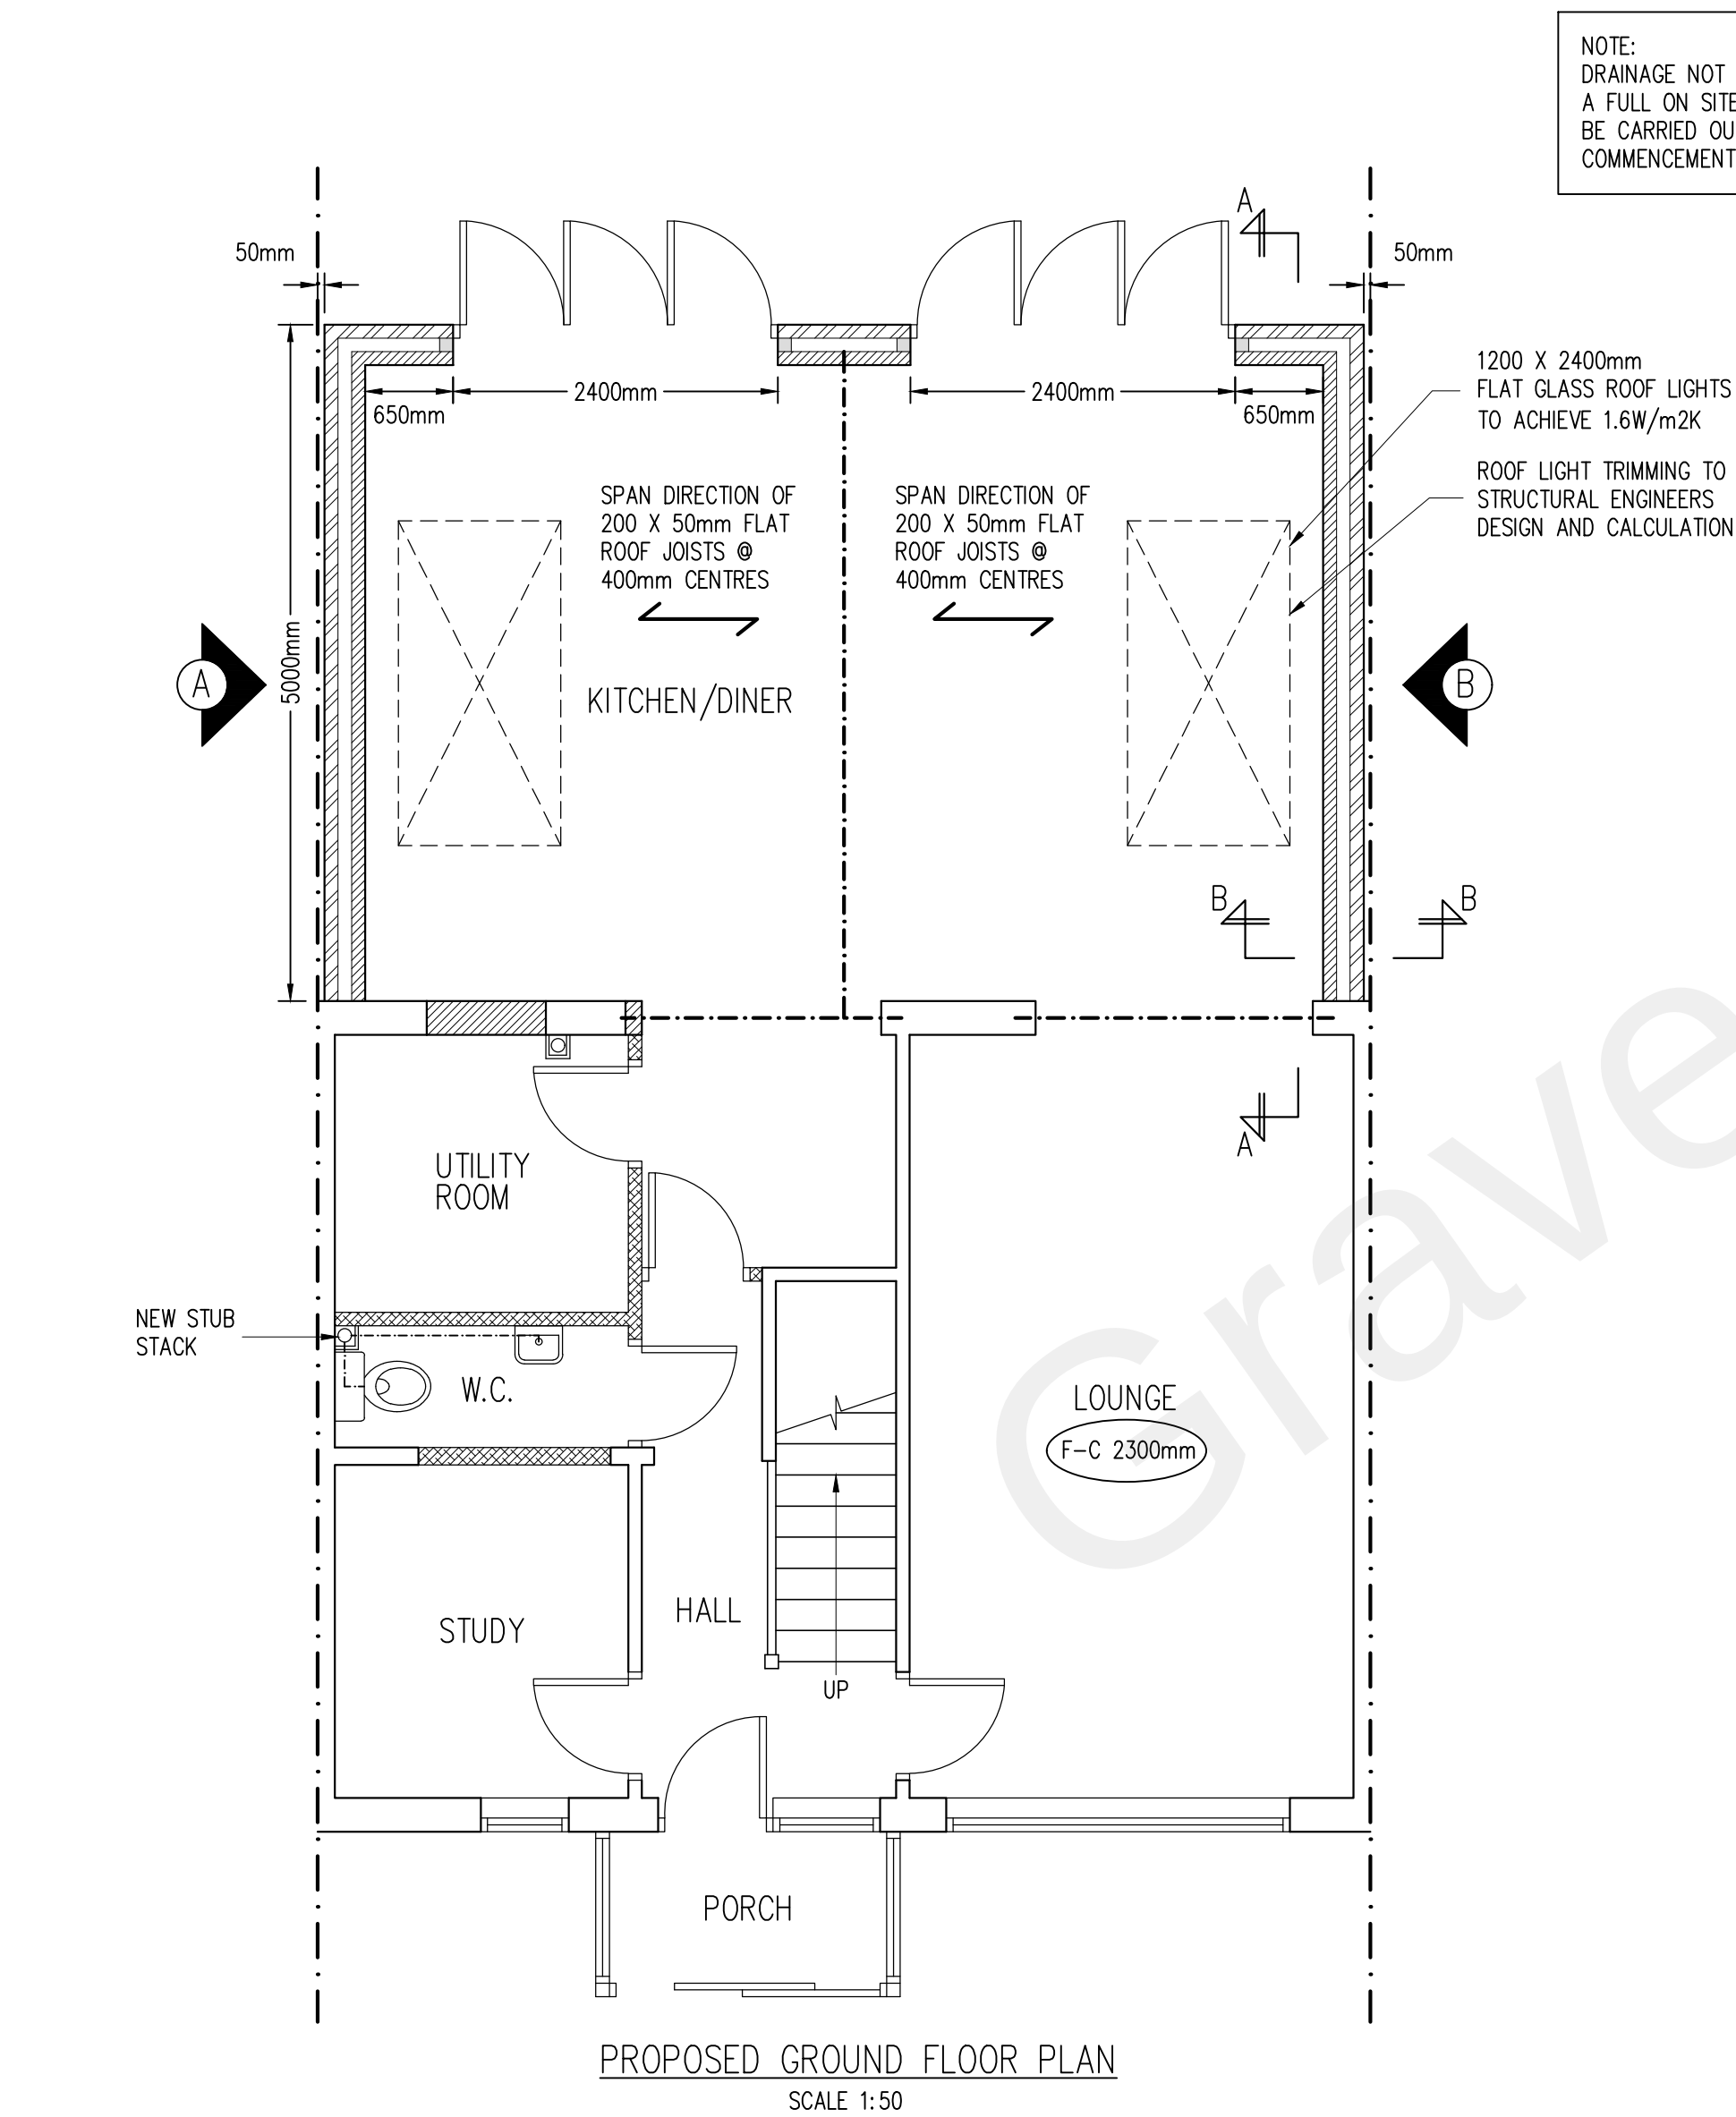


PROPOSED GROUND FLOOR PLAN
SCALE 1:50

NOTE:
DRAINAGE NOT ACCESSIBLE AT TIME OF SURVEY.
A FULL ON SITE DRAINAGE INVESTIGATION IS TO
BE CARRIED OUT BY THE CONTRACTOR PRIOR TO
COMMENCEMENT OF THE WORKS


NOTE:
ALL STRUCTURAL MEMBERS INCLUDING BEAMS,
POSTS, PADSTONES, CONNECTION DETAILS ETC.
TO BE JUSTIFIED & CALCULATED BY A
QUALIFIED STRUCTURAL ENGINEER.
A CONDITIONAL APPROVAL MAY BE GRANTED
FOR ALL STRUCTURAL MEMBERS. THE
CALCULATIONS MUST BE SUBMITTED TO &
APPROVED BY THE COUNCIL PRIOR TO
COMMENCEMENT.

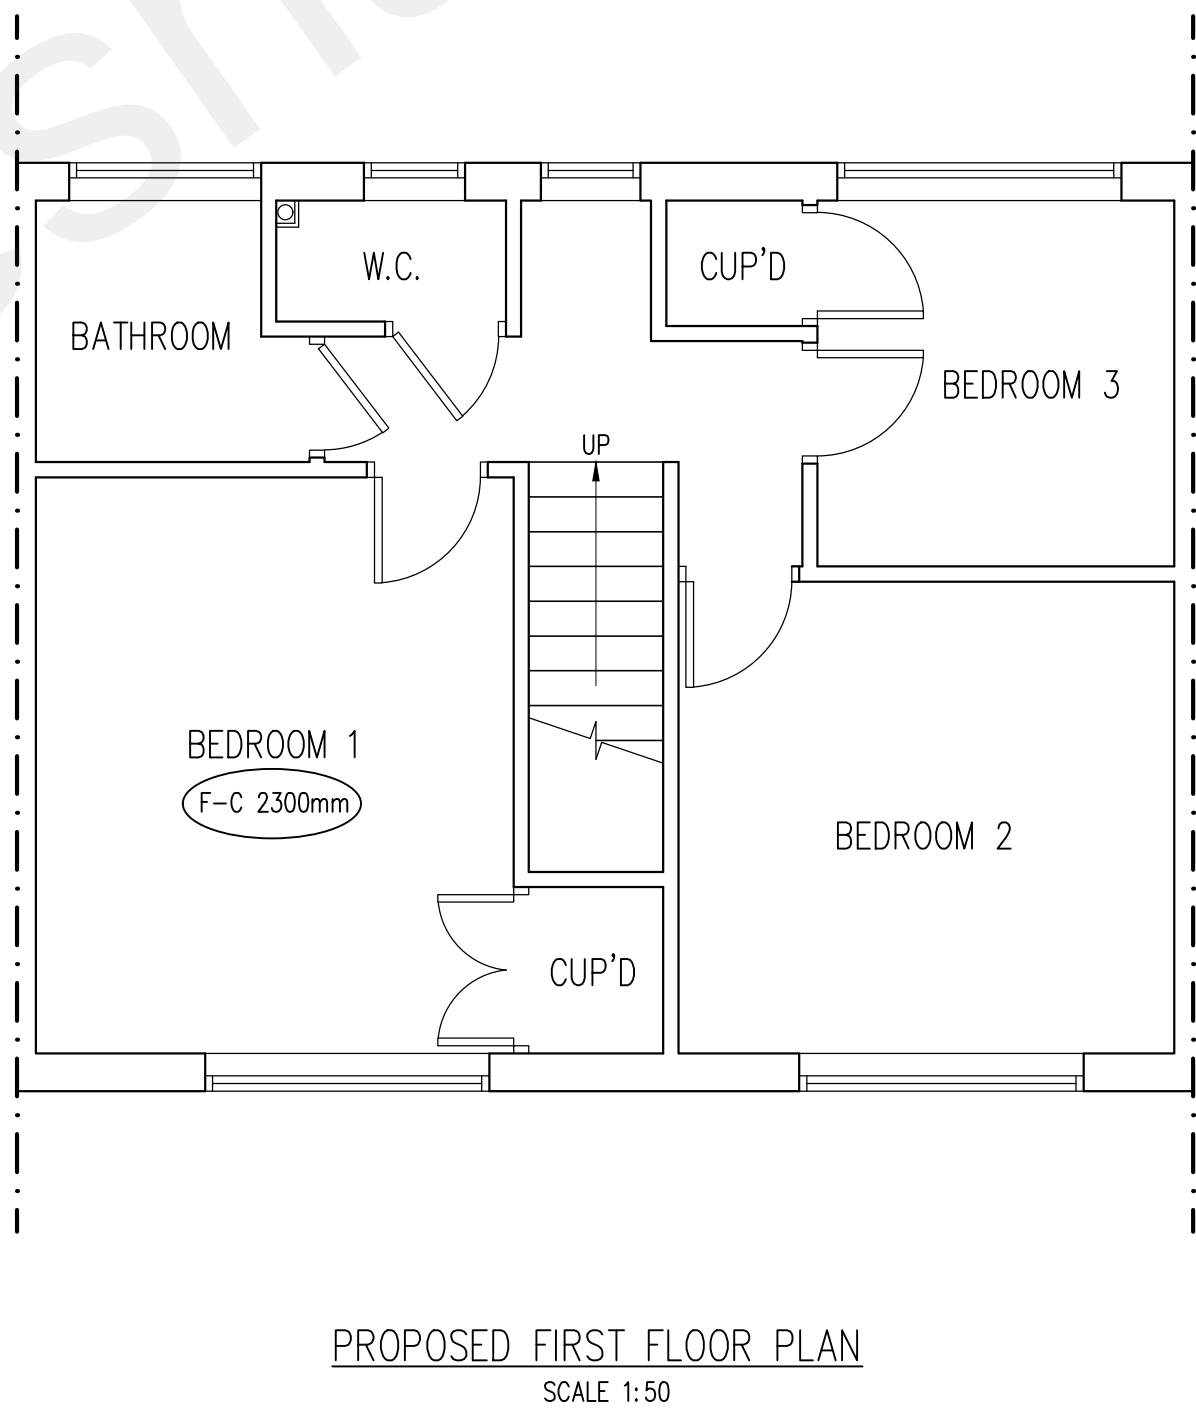

PROPOSED FIRST FLOOR PLAN
SCALE 1:50

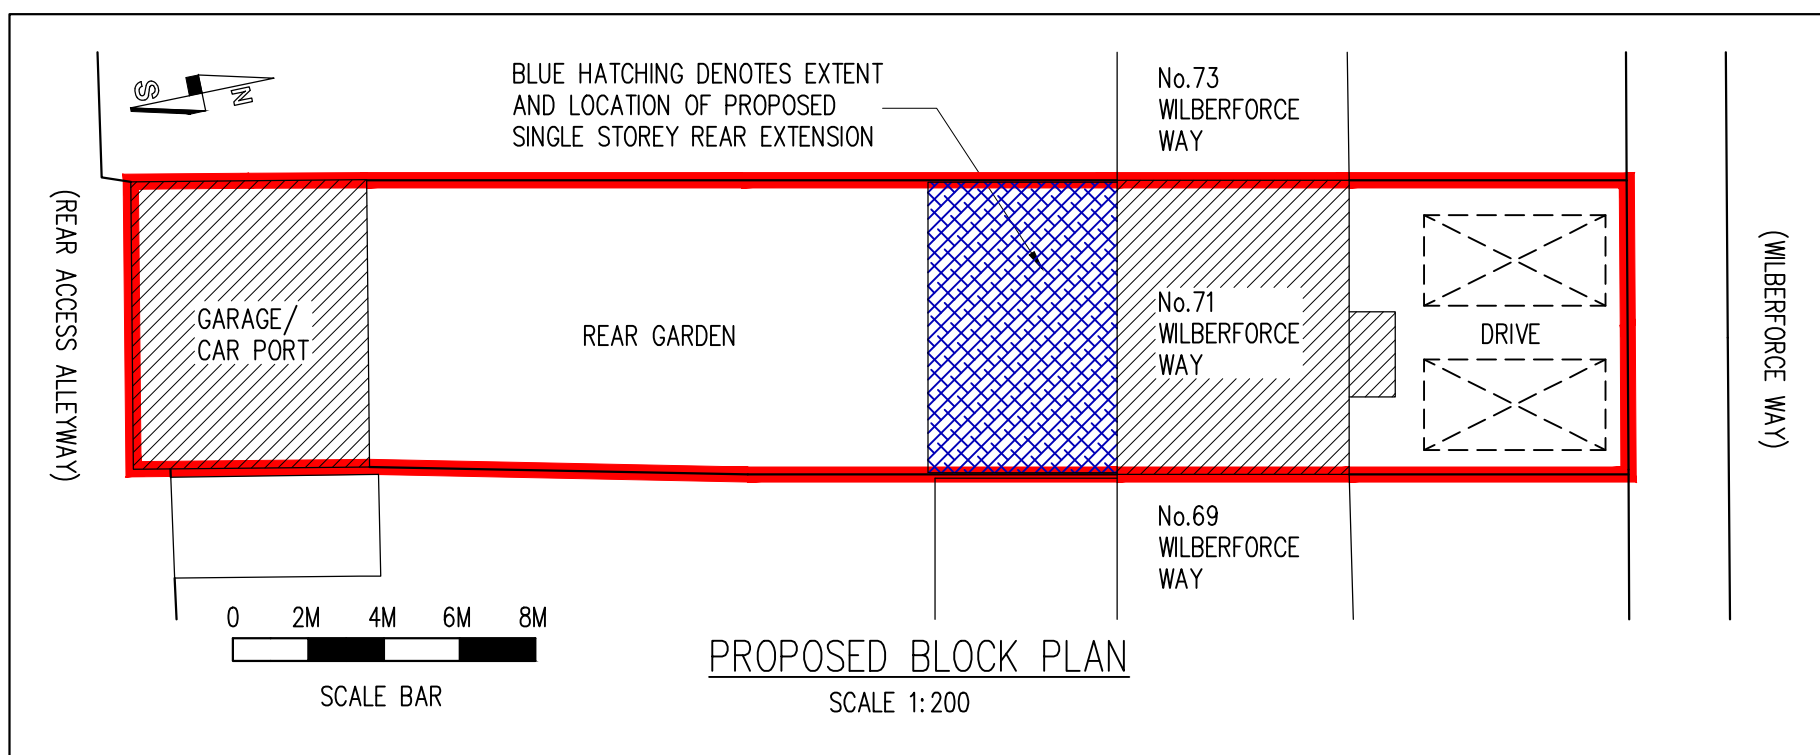

PROPOSED BLOCK PLAN
SCALE 1:200

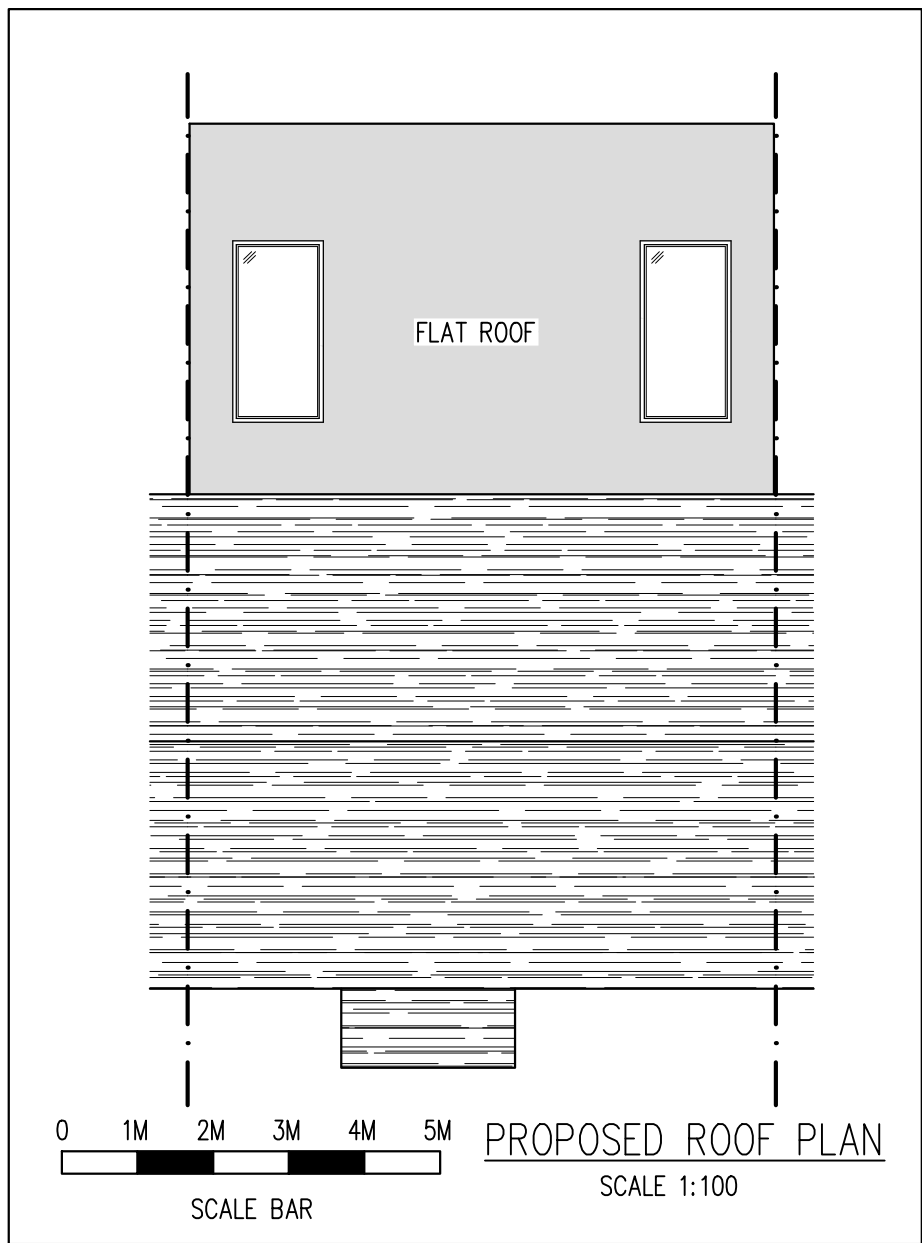

PROPOSED ROOF PLAN
SCALE 1:100

	</
--	--	----