



Proposed South Elevation
1 : 100

BRICKS

- B1.0** Light brown / buff variegated Brick - Stretcher bond, Natural / Light Grey colour mortar
B1.1 Light brown / buff variegated Brick - Soldier bond, Natural / Light Grey colour mortar
B1.2 Light brown / buff variegated Brick - Recessed stretcher bond, Natural / Light Grey colour mortar
B1.3 Light brown / buff variegated Brick - Protruding brick detail, Natural / Light Grey colour mortar
B1.4 Light brown / buff variegated Brick - Stacked header bond, Natural / Light Grey colour mortar
B2.0 Dark red variegated brick - Stacked bond, Medium Brown/ Red colour mortar to match brickwork
B3.0 White brick - Stetcher bond, White colour mortar

TILES

- T1.0** Vertical Clay Wall Tiles - Red
T2.0 Multi Clay Roof Tiles - Red to match Wall Tiles

Note:
Existing context based on Ordnance Survey data, Topographical Survey and Arboriculture Survey (by others).
Landscape design is illustrative of design intent only.
Size, location and orientation of ASHP (including acoustic enclosure) and PV Panels subject to detailed design.

WINDOWS

- W1.0** Openable window - Single - External face PPC metal frame - White
W1.1 Openable window - Single - External face PPC metal frame - Red colour to complement wall tiles
W1.2 Openable window - Single with obscured glazing - External face PPC metal frame - White
W1.3 Openable window - Single with obscured glazing - External face PPC metal frame - Red colour to complement wall tiles
W1.4 Fixed window - Single - External face PPC metal frame - Red colour to complement wall tiles
W2.0 Openable window - Double with fixed pane - External face PPC metal frame - White
W2.1 Openable window - Double with fixed pane - External face PPC metal frame - Red colour to complement wall tiles
W3.0 AOV - Single - External Face PPC metal frame - Colour to match roof tiles

DOORS

- D1.0** Communal entrance door - PPC external metal frame glazed door - White
D1.1 Internal cycle store door - PPC external metal frame opaque glazed door - White
D1.2 Maintenance access door - PPC external metal frame door - Red colour to complement wall tiles
D2.0 Private entrance door - PPC external face metal frame door with vision panel - Red colour to complement wall tiles
D2.1 Private terrace door - PPC external face metal frame glazed door with fixed side panel - White

SUNDRIES


- S1.0** PPC Folded Metal Canopy - White
S2.0 RWP/ Hoppers / Gutters - Red Colour to match roof tile
S3.0 Photovoltaic (PV) Panels
S4.0 ASHP Acoustic Enclosure

FENCING

- F1.0** Low level brick walls with open railings
F2.0 Low level brick walls with brick piers and open railings
F2.1 Low level brick walls with brick piers and close board timber fencing
F3.0 High level close boarded timber fencing
F4.0 Gate - Close boarded timber

NOTES

All external hard landscaping brickwork to match proposed building
All external hard landscaping metalwork to match proposed building

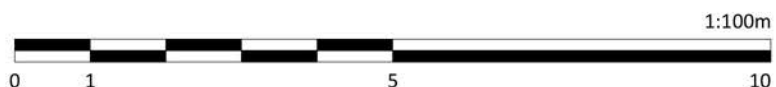

Notes:
Do not scale. All dimensions are in millimetres unless otherwise stated. This drawing should be read in conjunction with all relevant project information and contract documentation. All dimensions to be checked prior to fabrication and or commencement of works. All works to comply with all relevant legal standards, building regulations and warranty provider requirements. Report any discrepancies, if in doubt ask.

Revisions	Rev	Status	Date	Description	Drn	Chkd
C01	A3		23.01.23	Planning Issue	HLB	AA

Client Name: Gravesham Borough Council			
Project Name: Worcester Close			
Drawing Name: Existing and Proposed Elevations - Sheet 4			
Drawing Number: WCL-BPTW-S01-ZZ-DR-A-2004	Rev: C01	Status: A3	
Project No: 20-102	RIBA Stage: 2	Drawn By: HLB	Scale: 1:100 @ A1
PLANNING ISSUE			
40 Norman Road, Greenwich, London SE10 9GX t 020 8293 5175 bptw.co.uk			

