




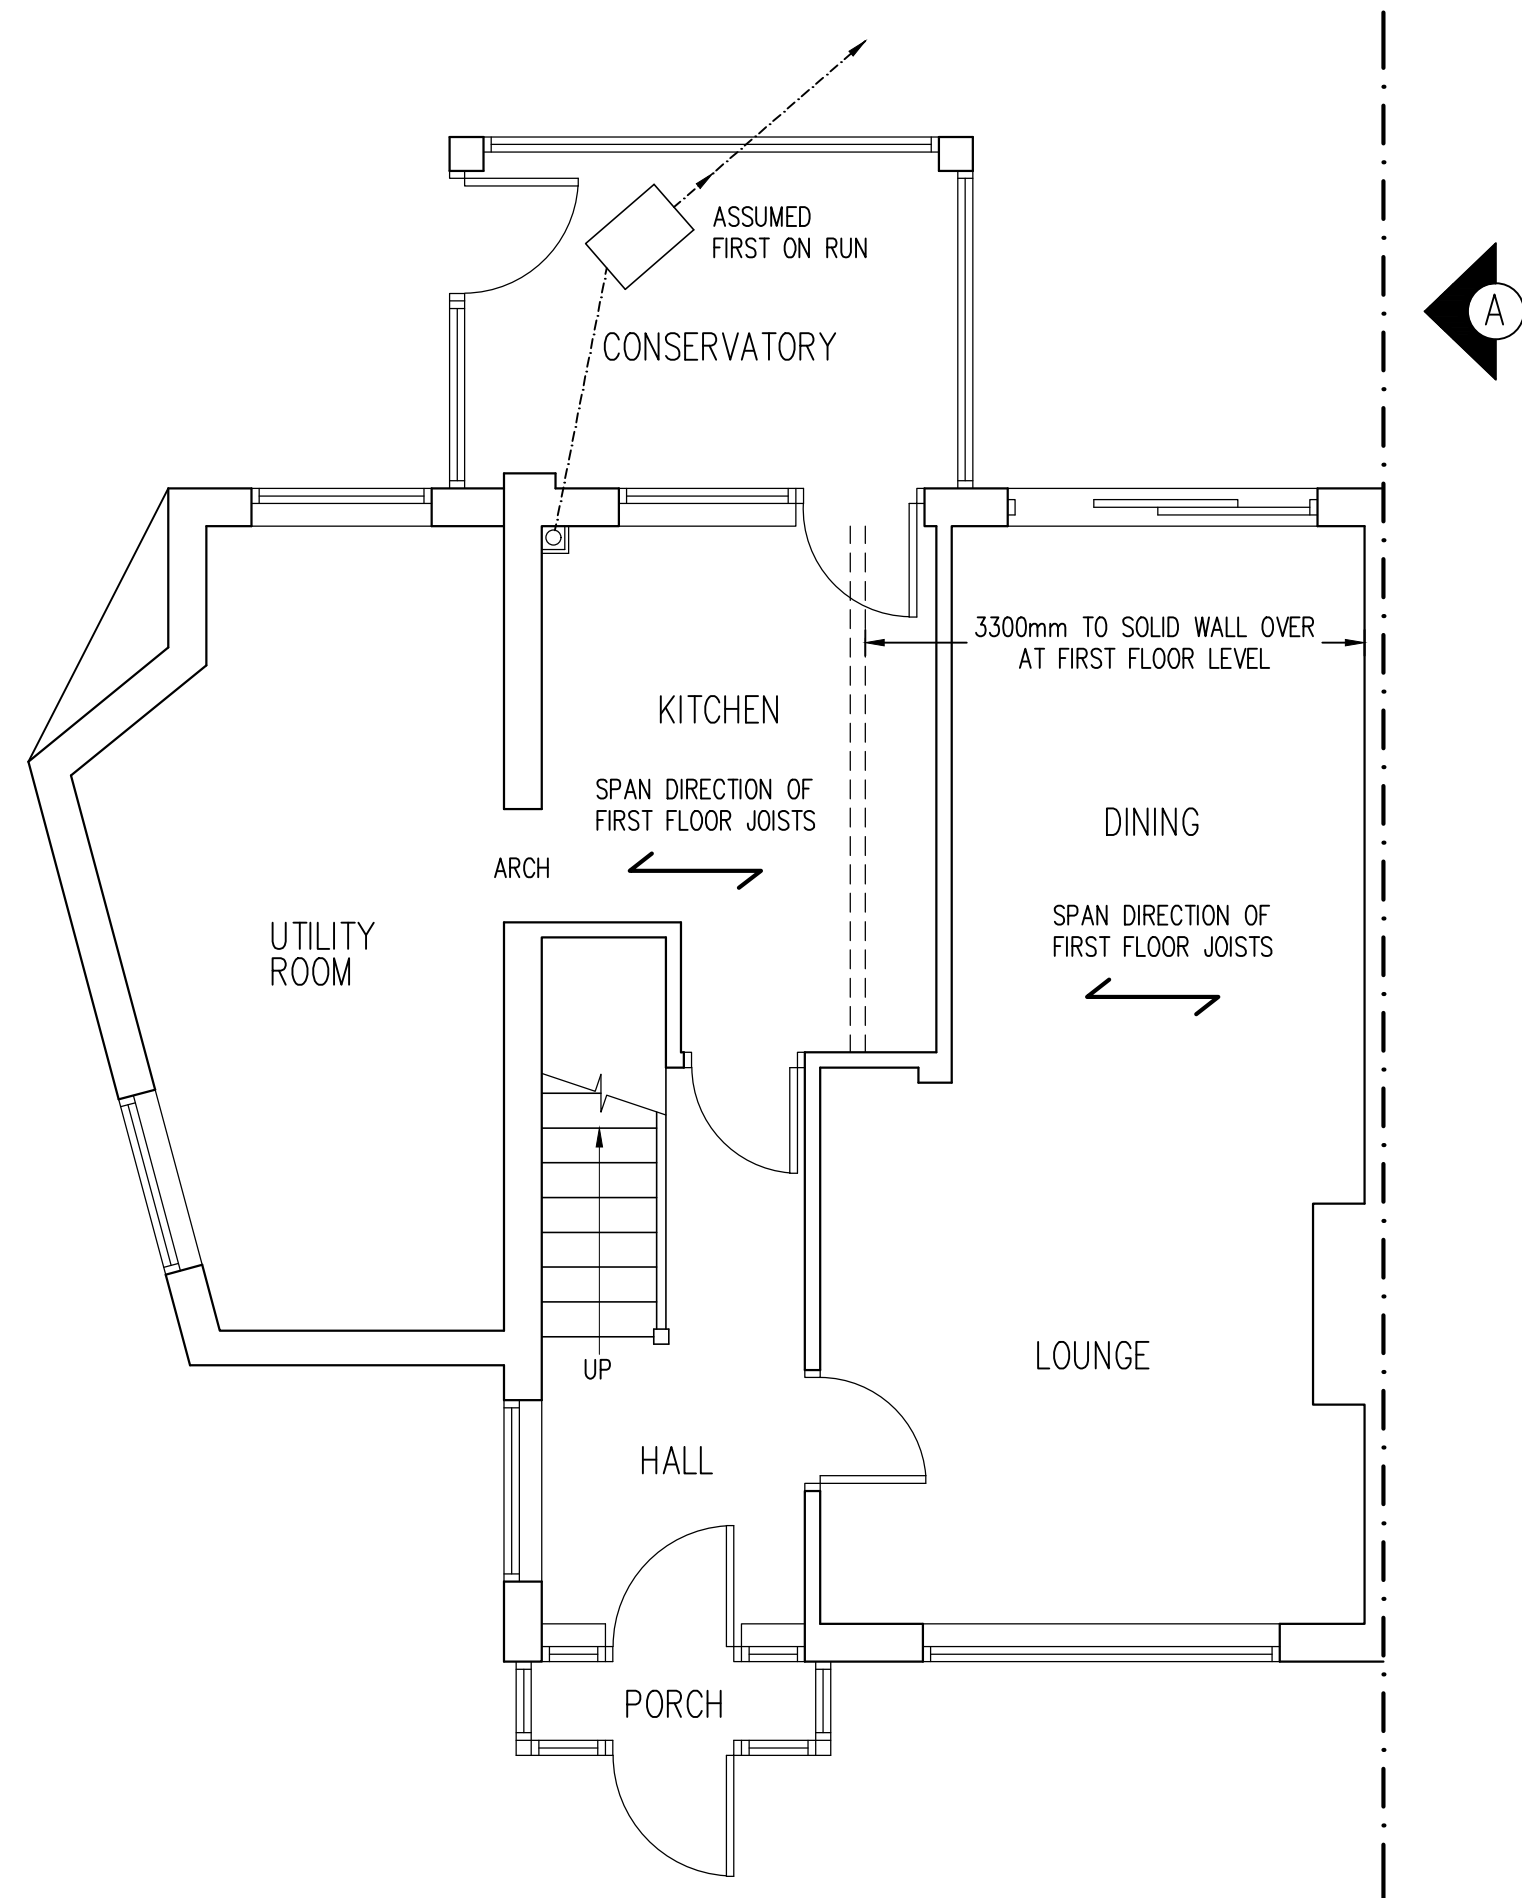

EXISTING GROUND FLOOR PLAN
SCALE 1:50

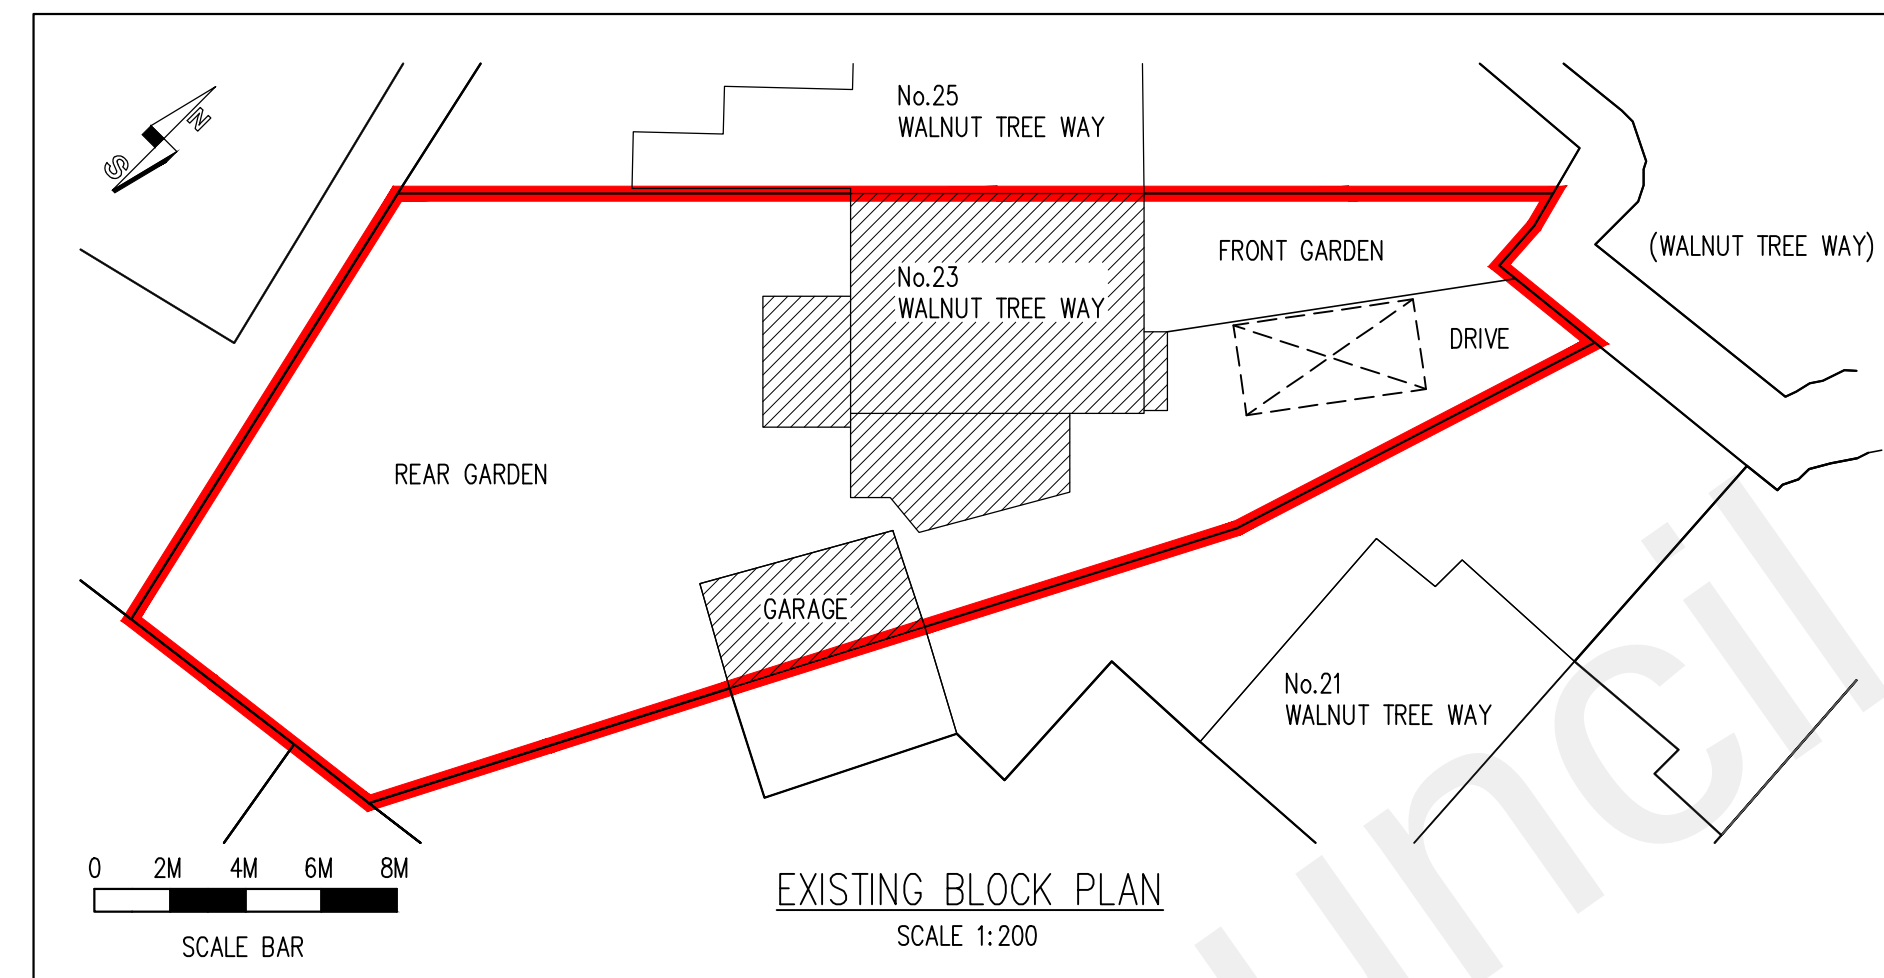


EXISTING BLOCK PLAN
SCALE 1:200

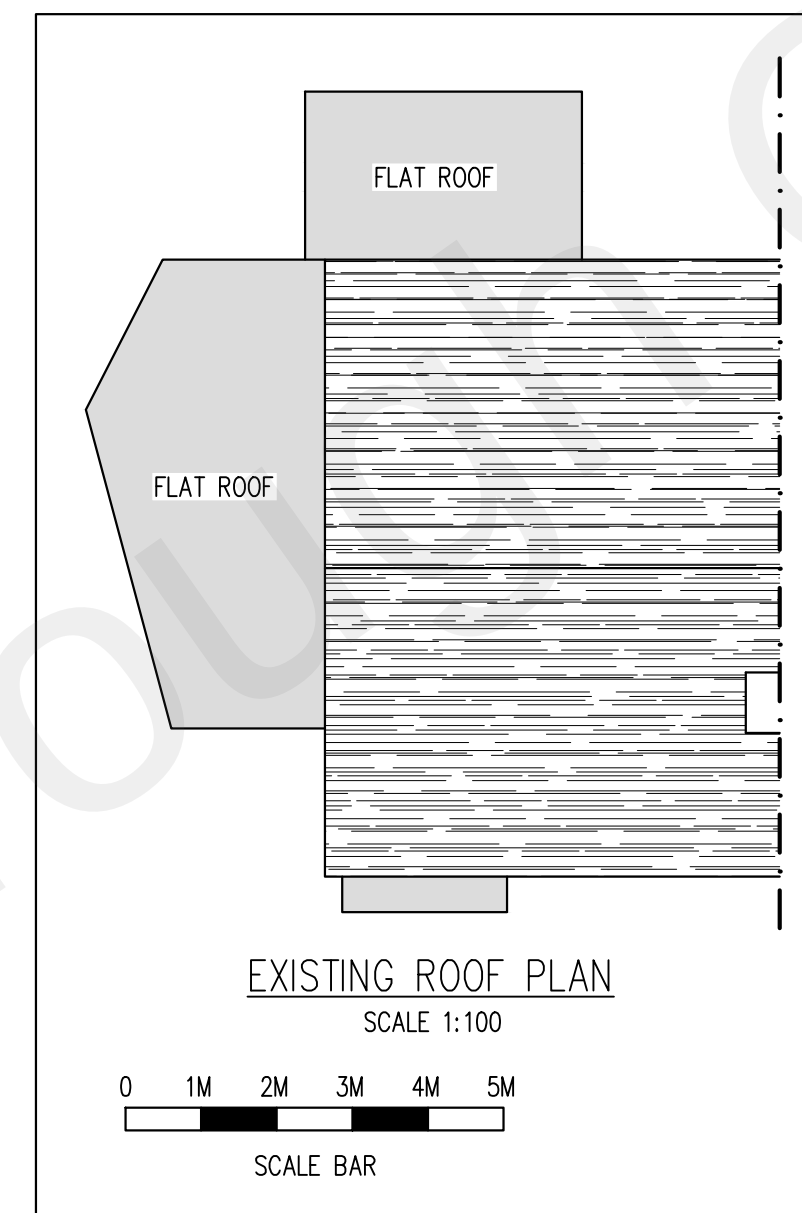


EXISTING ROOF PLAN
SCALE 1:100




EXISTING SITE LOCATION PLAN
SCALE 1:1250

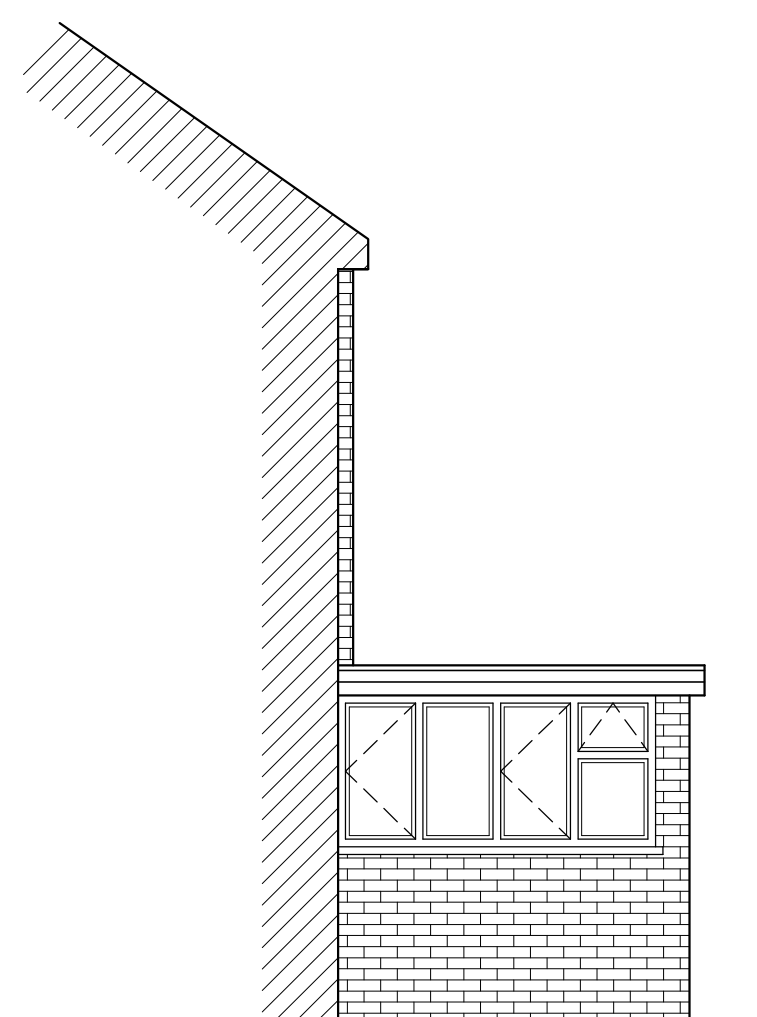

EXISTING SIDE ELEVATION A
SCALE 1:50

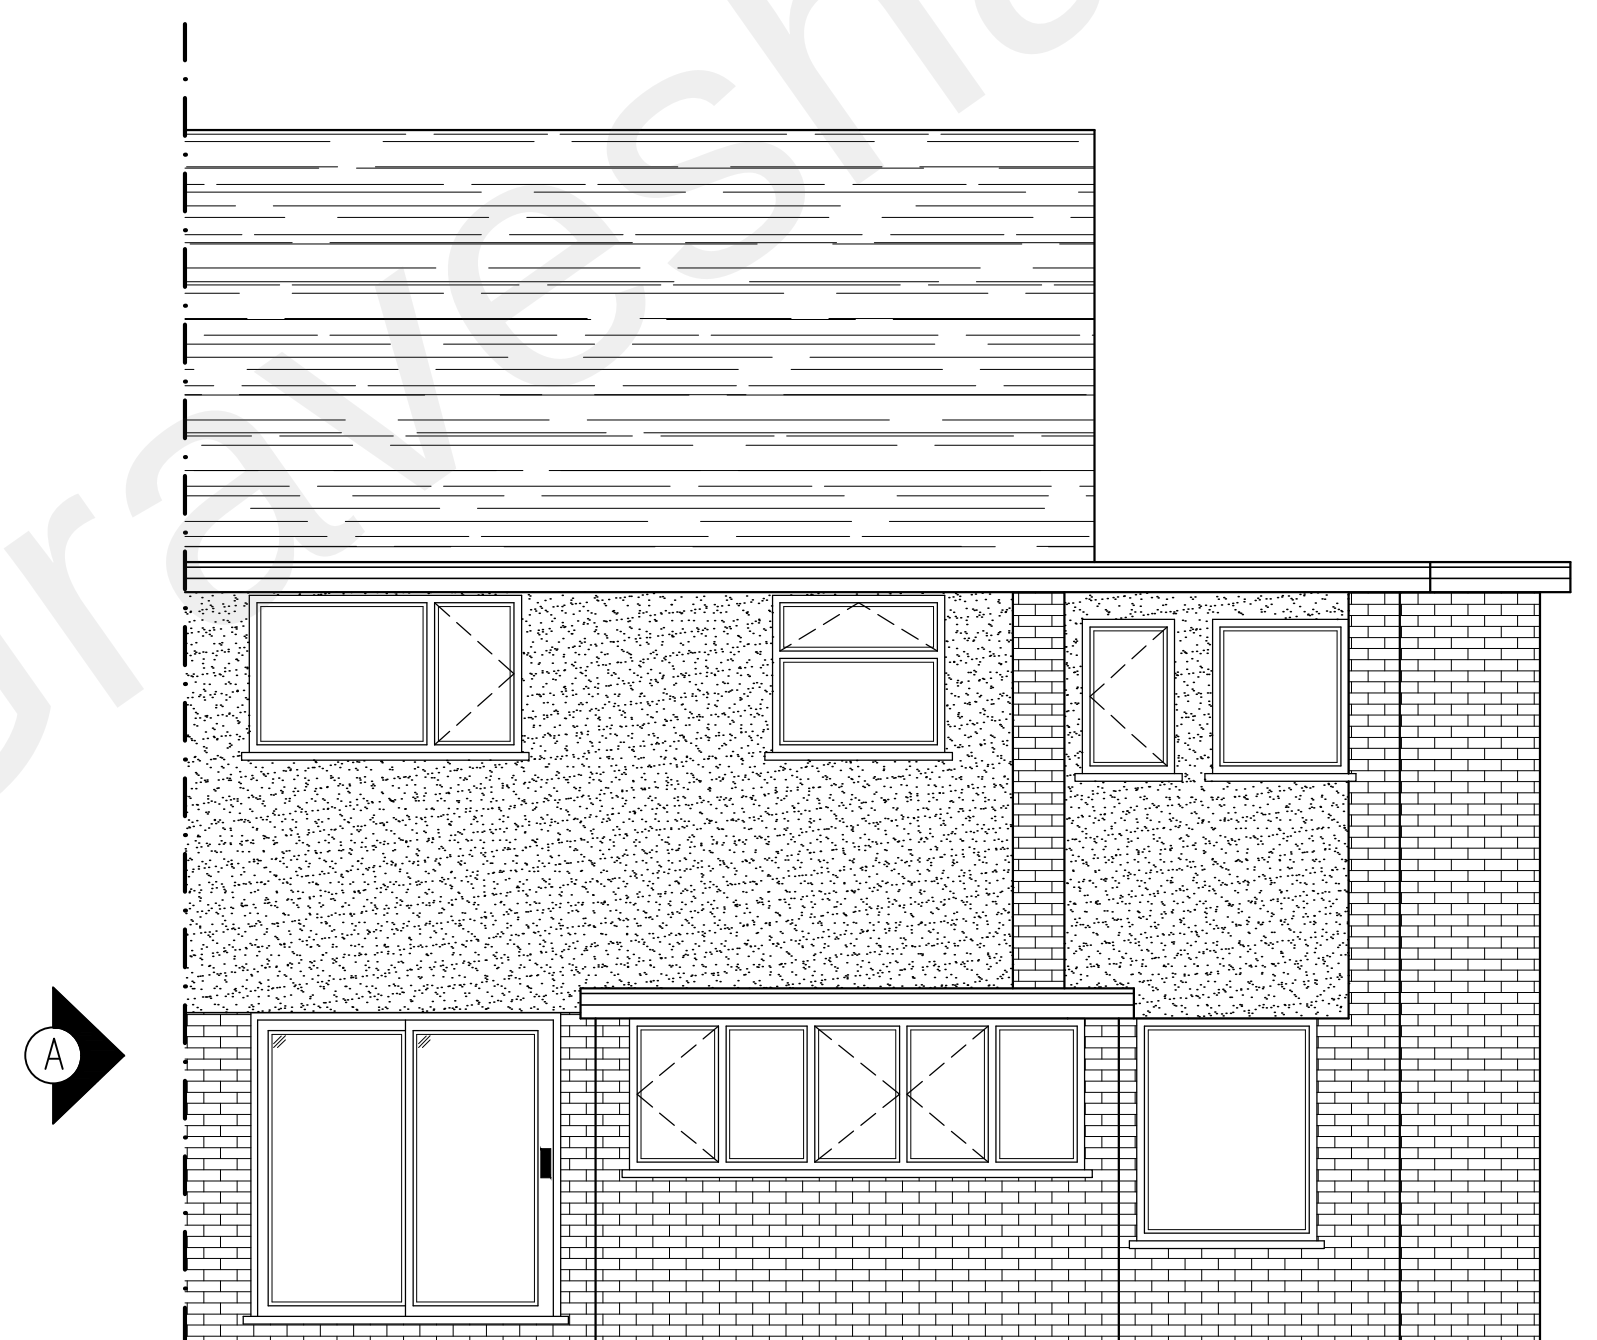

EXISTING REAR ELEVATION
SCALE 1:50

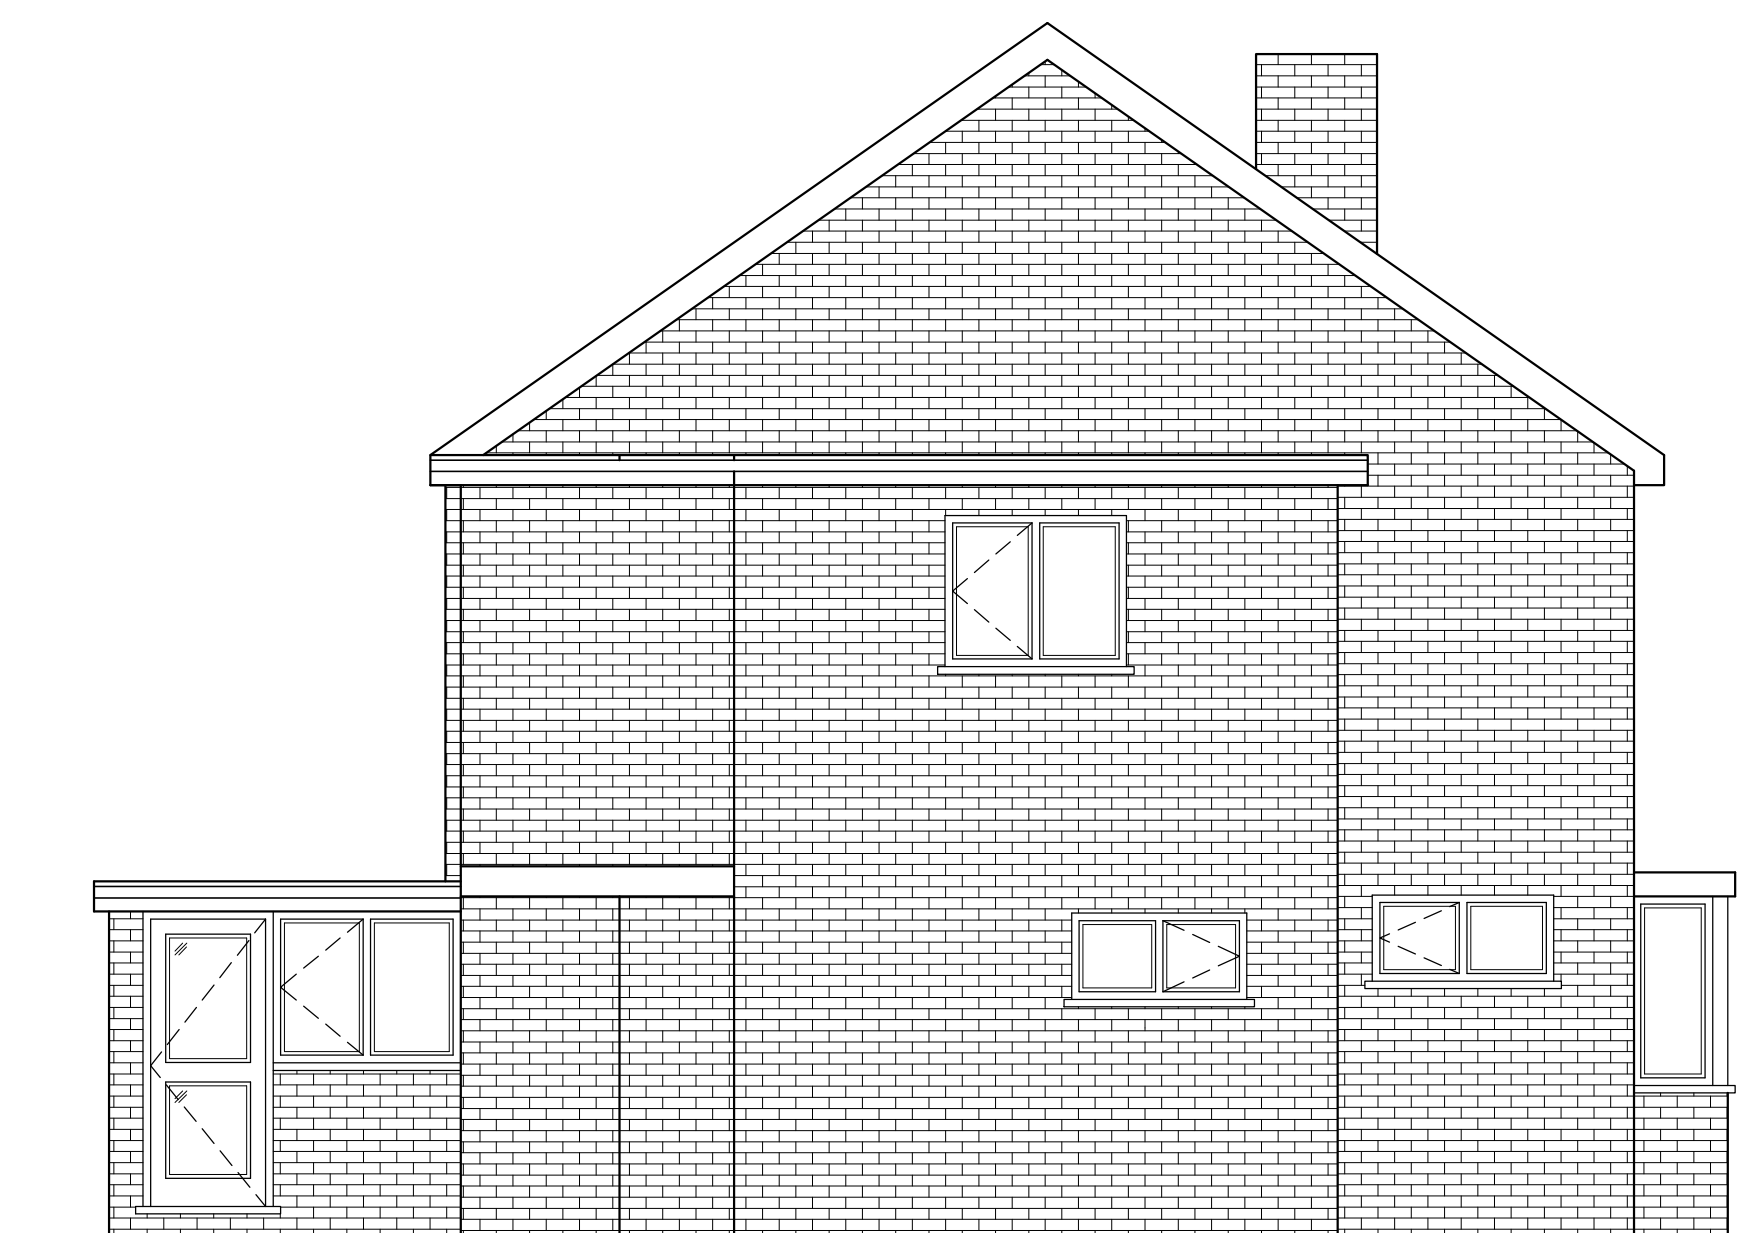

EXISTING SIDE ELEVATION
SCALE 1:50

--	--	