




FRONT ELEVATION
Scale: 1:100



FRONT PERSPECTIVE VIEW



REAR ELEVATION
Scale: 1:100

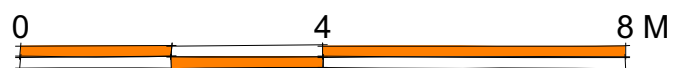

No.	Date:	Revision Notes:	Initials:	Notes:	dp architects design planning architecture RIBA AA DP Architects The Old Brewery Tap, 3 Station Street, Worthington, Oxfordshire, OX9 5BU Tel: 01491 613 066 Email: mail@dparchitects.co.uk	Client	MR DAVID BRADDON		Drawing PROPOSED ELEVATIONS <table><tr><td>Scale</td><td>1:100 @ A1</td><td>Dwg No.</td><td rowspan="3">21 DBSR PE02</td><td rowspan="3">H</td></tr><tr><td>Drawn</td><td>EG</td><td>Status</td></tr><tr><td>Date</td><td>11/08/21</td><td colspan="2">PLANNING</td></tr></table>	Scale	1:100 @ A1	Dwg No.	21 DBSR PE02	H	Drawn	EG	Status	Date	11/08/21	PLANNING	
Scale	1:100 @ A1	Dwg No.	21 DBSR PE02	H																	
Drawn	EG	Status																			
Date	11/08/21	PLANNING																			
D	15/02/2022	Amended to PA.	EG			dp architects design planning architecture RIBA AA DP Architects The Old Brewery Tap, 3 Station Street, Worthington, Oxfordshire, OX9 5BU Tel: 01491 613 066 Email: mail@dparchitects.co.uk	Project	RESIDENTIAL DEVELOPMENT													
E	11/04/2022	Amended to most recent comments.	EG				245 SINGLEWELL ROAD														
F	20/05/2022	Amended to most recent comments	EG				GRAVESEND														
G	27/05/2022	Amended to most recent comments.	EG				KENT														
H	16/06/2022	AC unit added	EG		DA11 7RN																

Only to be scaled from for planning and land registry purposes. All figured dimensions are in millimeters unless otherwise stated. Contractors must verify all dimensions before starting work and any discrepancies are to be reported to David Parker Architects Ltd. This drawing is the property of David Parker Architects Ltd. Copyright is reserved by them and is issued on the condition that it is not copied or disclosed by or to any unauthorised persons without the prior consent in writing by David Parker Architects Ltd.