


BLOCK/SITE PLAN
AREA 130m x 130m A3
SCALE 1:500
CENTRE COORDINATES: 563539, 163101

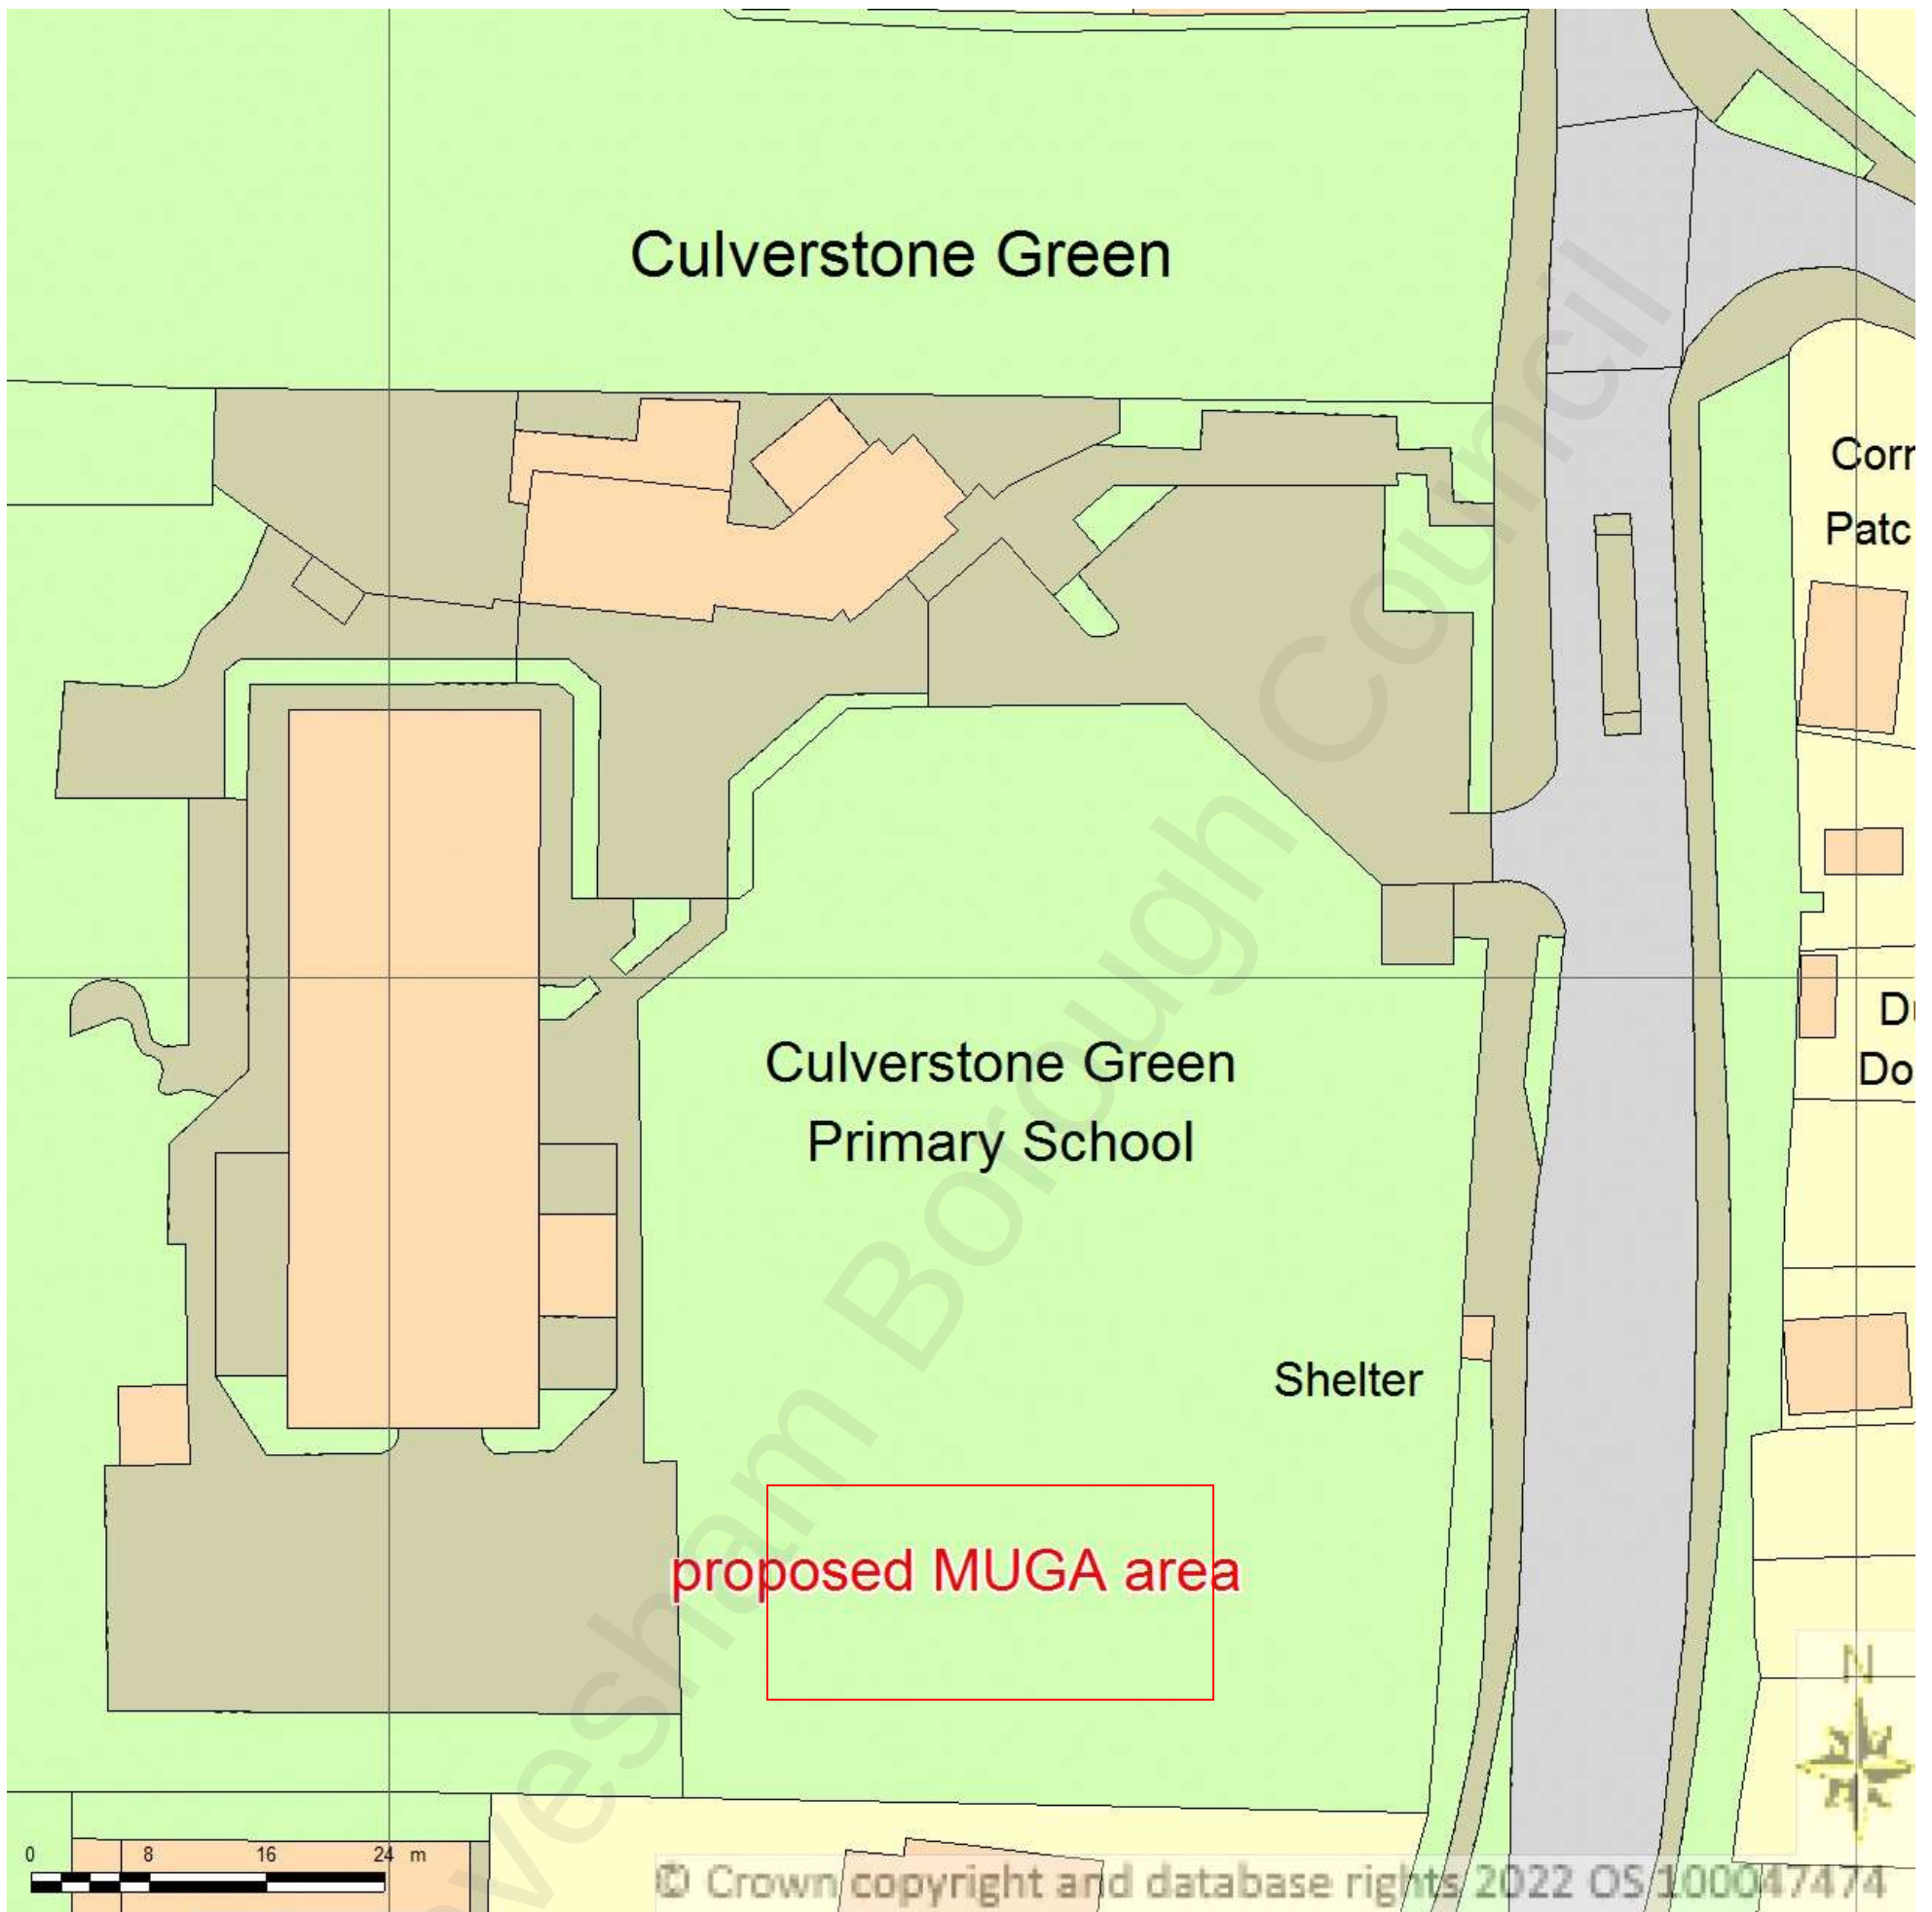

Supplied by Streetwise Maps Ltd
www.streetwise.net
Licence No: 100047474
26/09/2022 11:07:33