


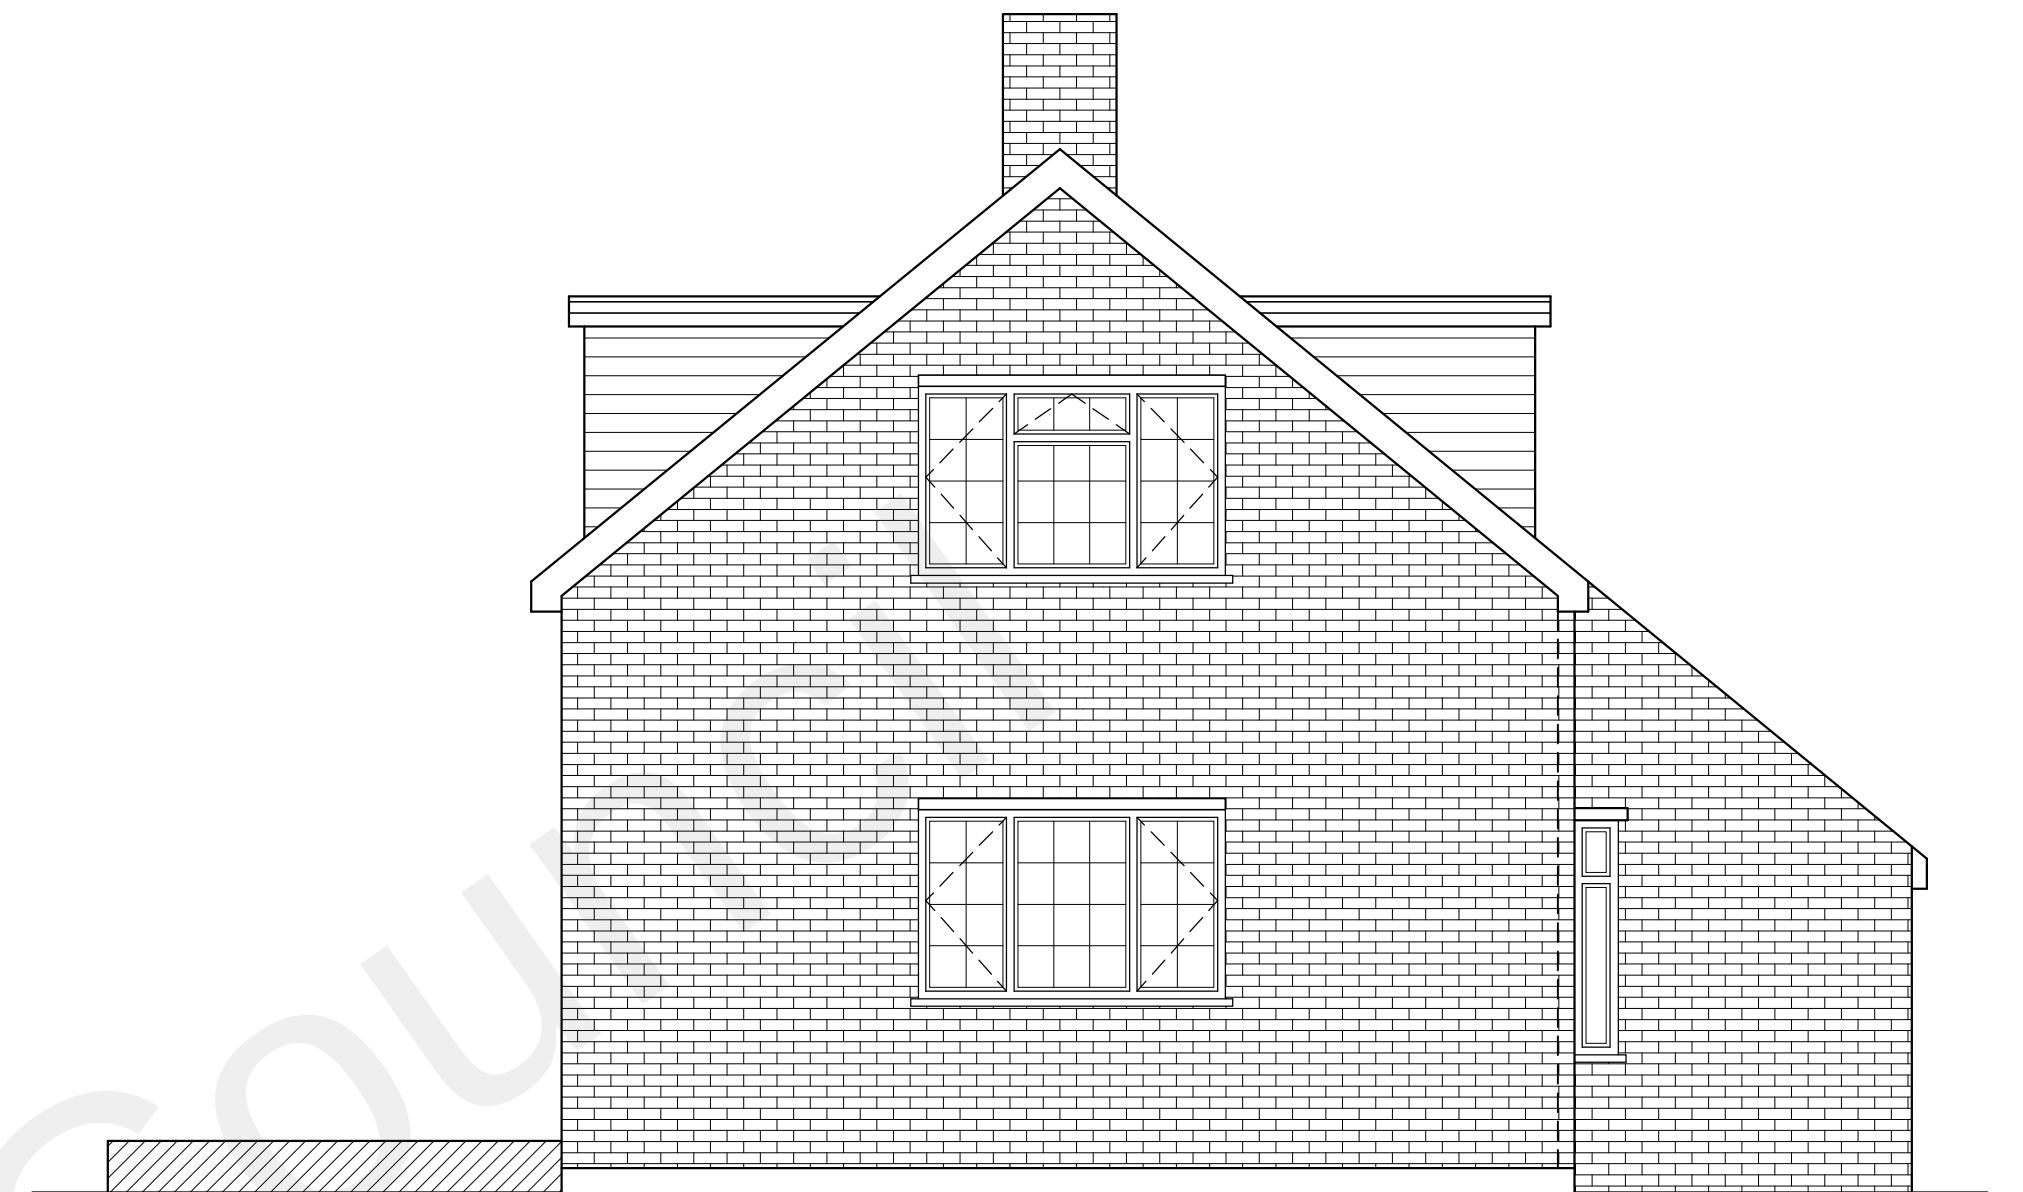

EXISTING SIDE ELEVATION A
SCALE 1:50




EXISTING REAR ELEVATION
SCALE 1:50



EXISTING SIDE ELEVATION B
SCALE 1:50


NOTE:
DRAINAGE NOT ACCESSIBLE AT TIME OF SURVEY.
A FULL ON SITE DRAINAGE INVESTIGATION IS TO
BE CARRIED OUT BY THE CONTRACTOR PRIOR TO
COMMENCEMENT OF THE WORKS

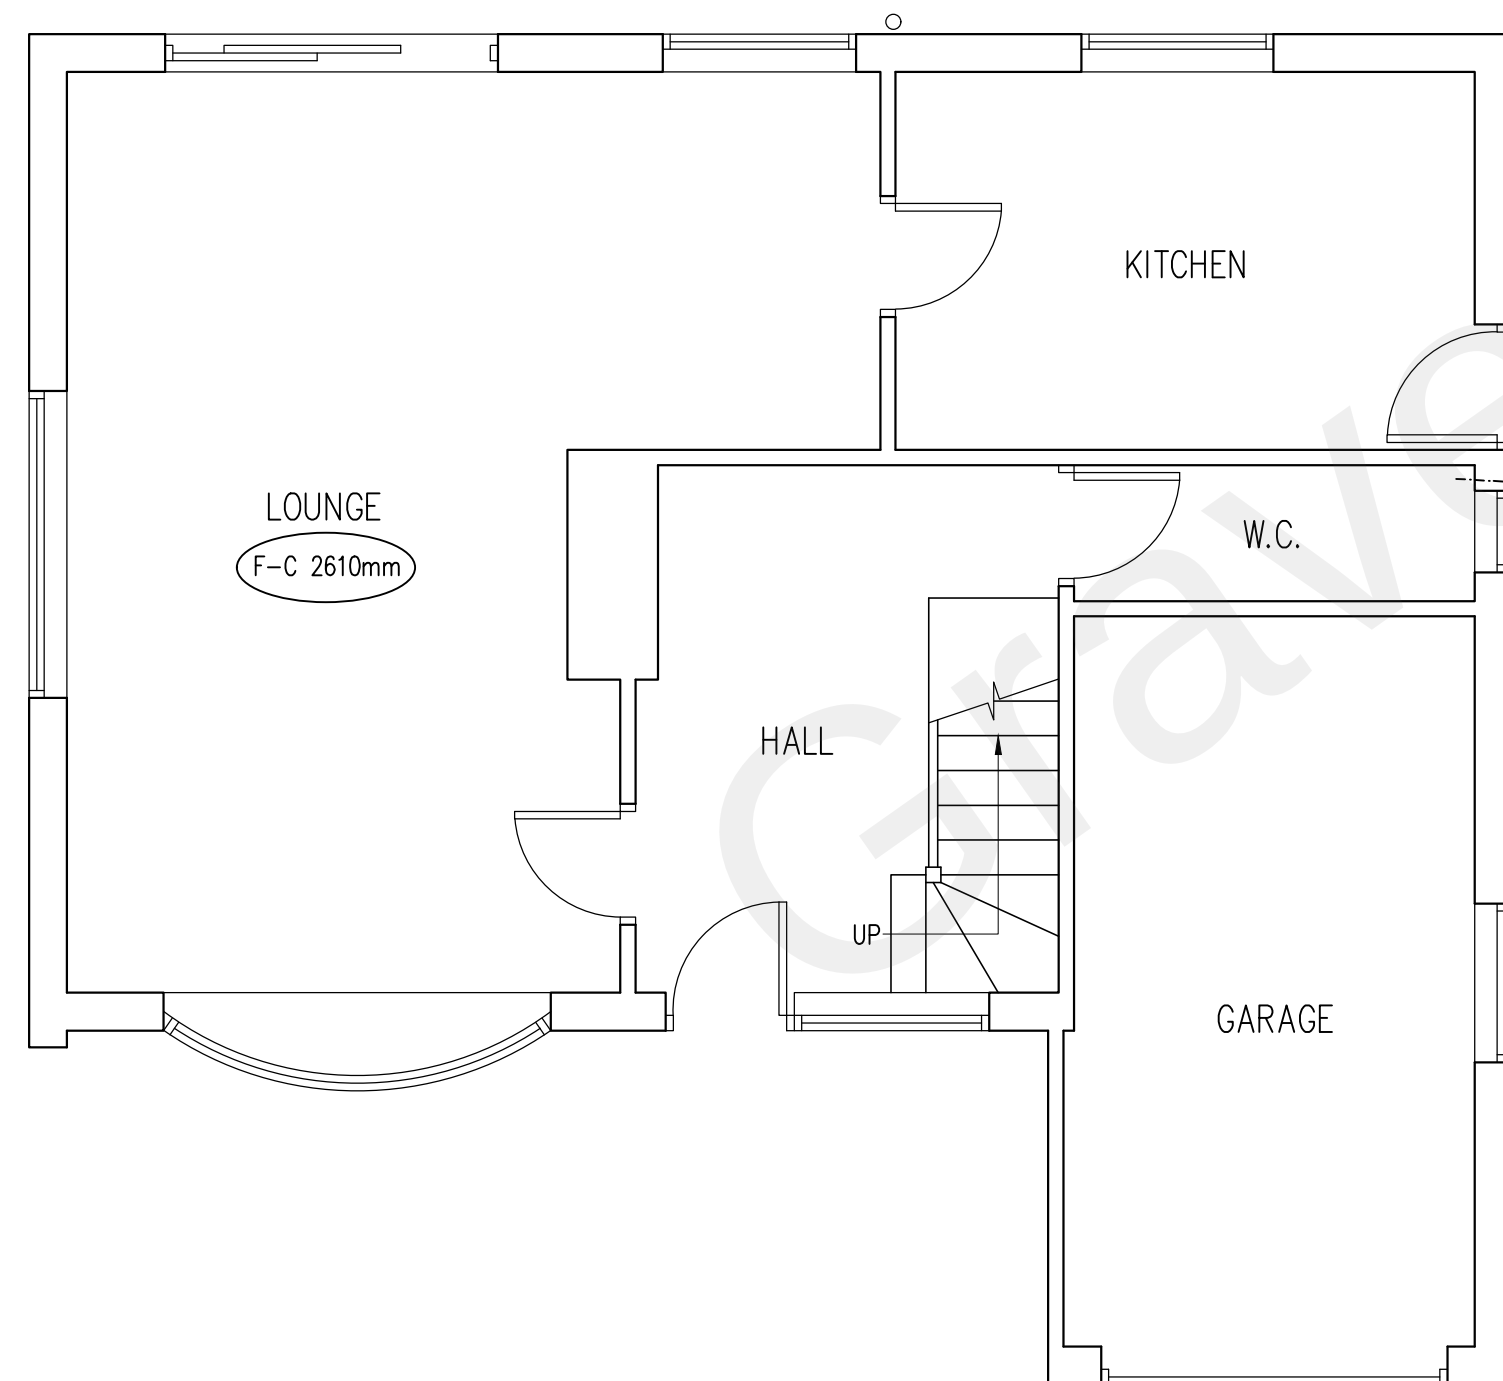


EXISTING GROUND FLOOR PLAN
SCALE 1:50



EXISTING SITE LOCATION PLAN
SCALE 1:1250

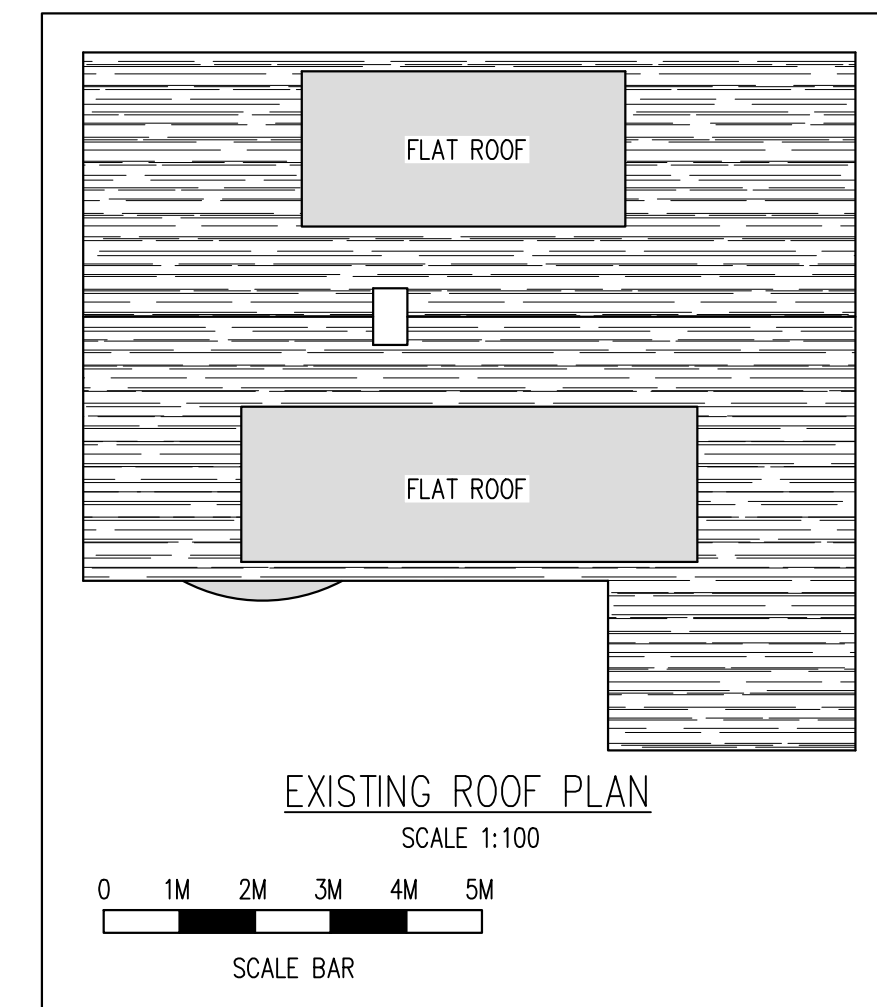

EXISTING ROOF PLAN
SCALE 1:100

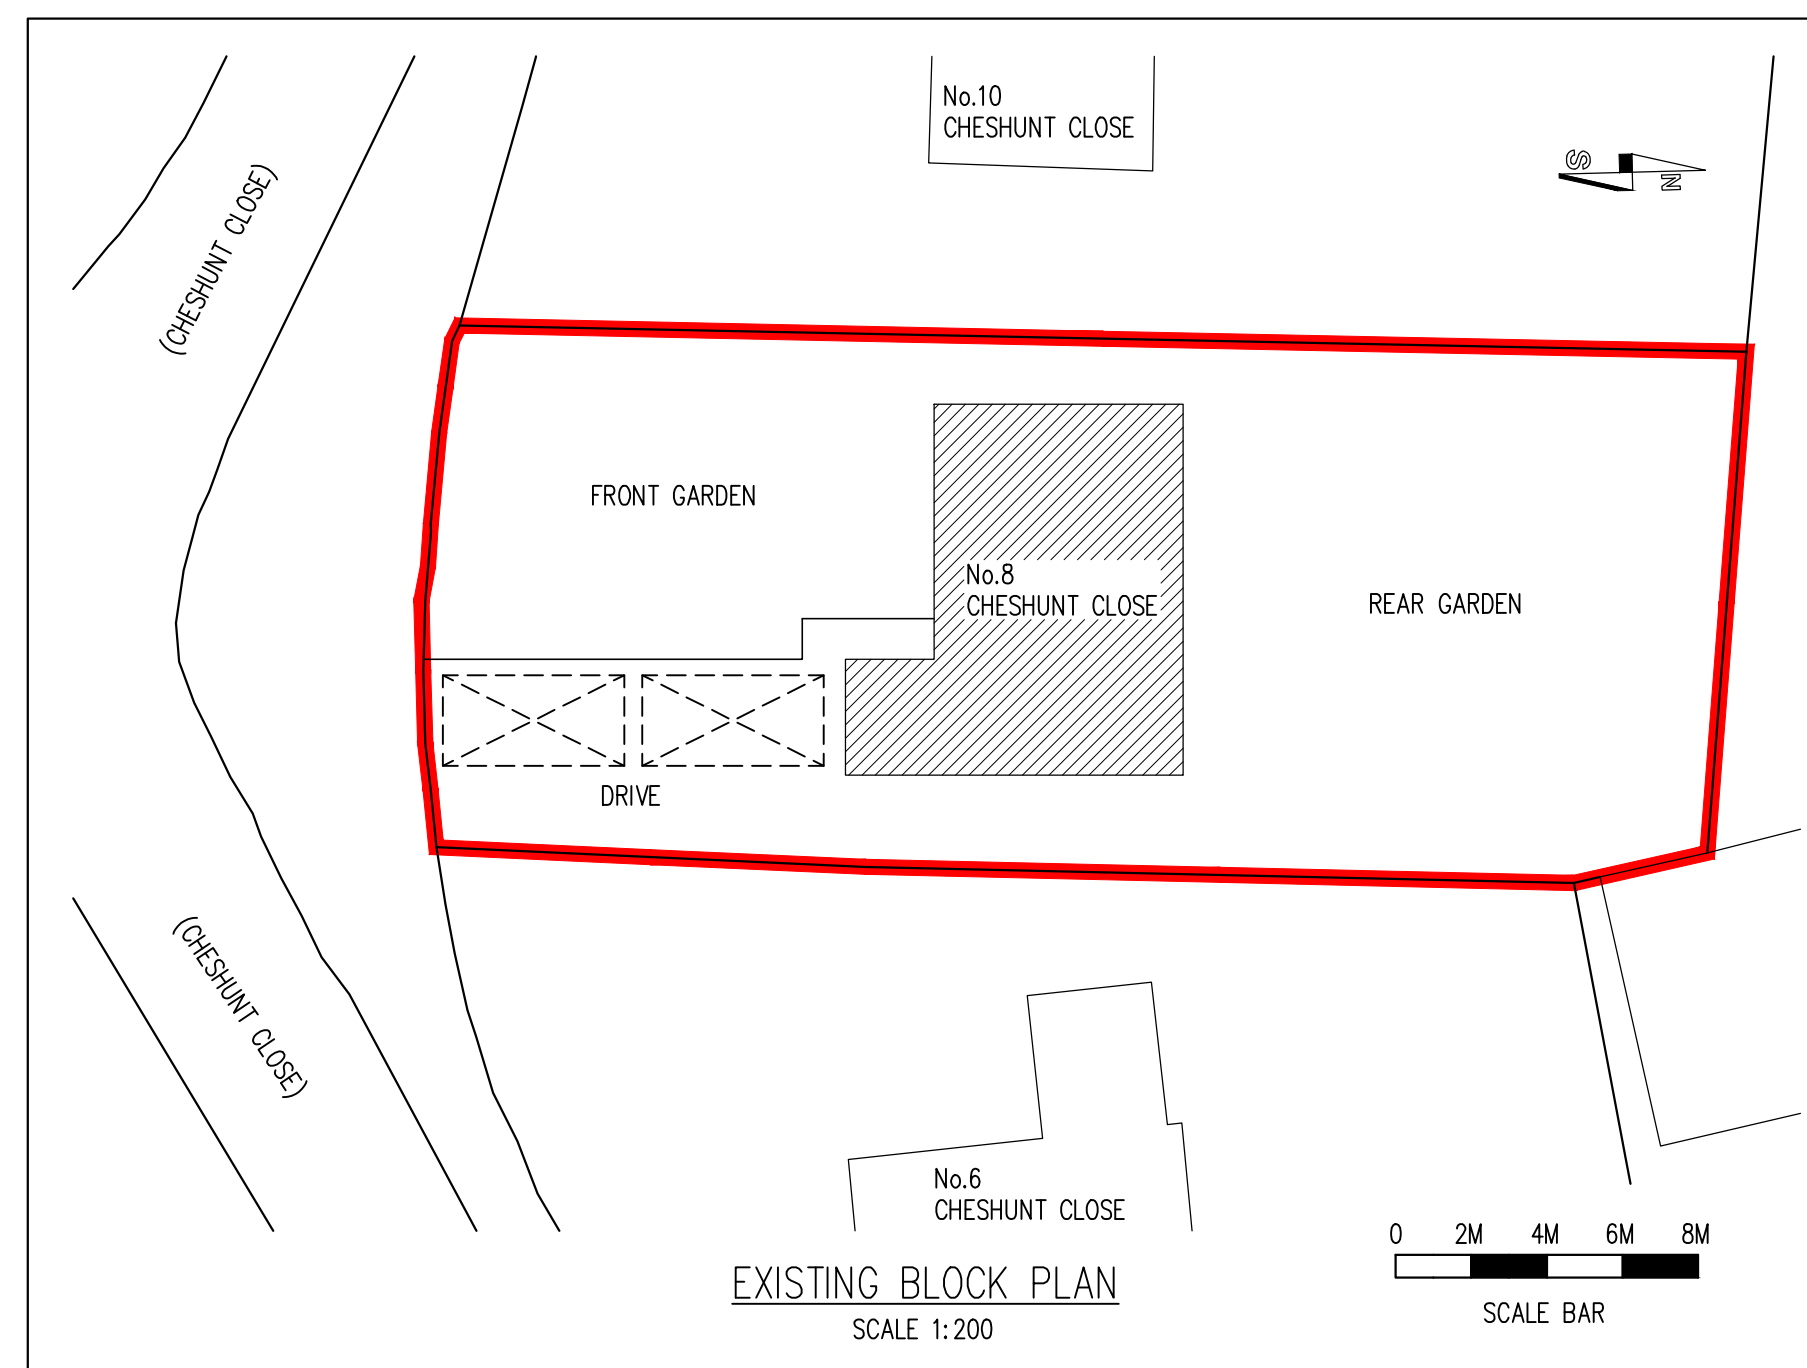

EXISTING BLOCK PLAN
SCALE 1:200

	</
--	--	----