




PROPOSED SIDE ELEVATION A
SCALE 1:50



PROPOSED REAR ELEVATION
SCALE 1:50



PROPOSED SIDE ELEVATION B
SCALE 1:50

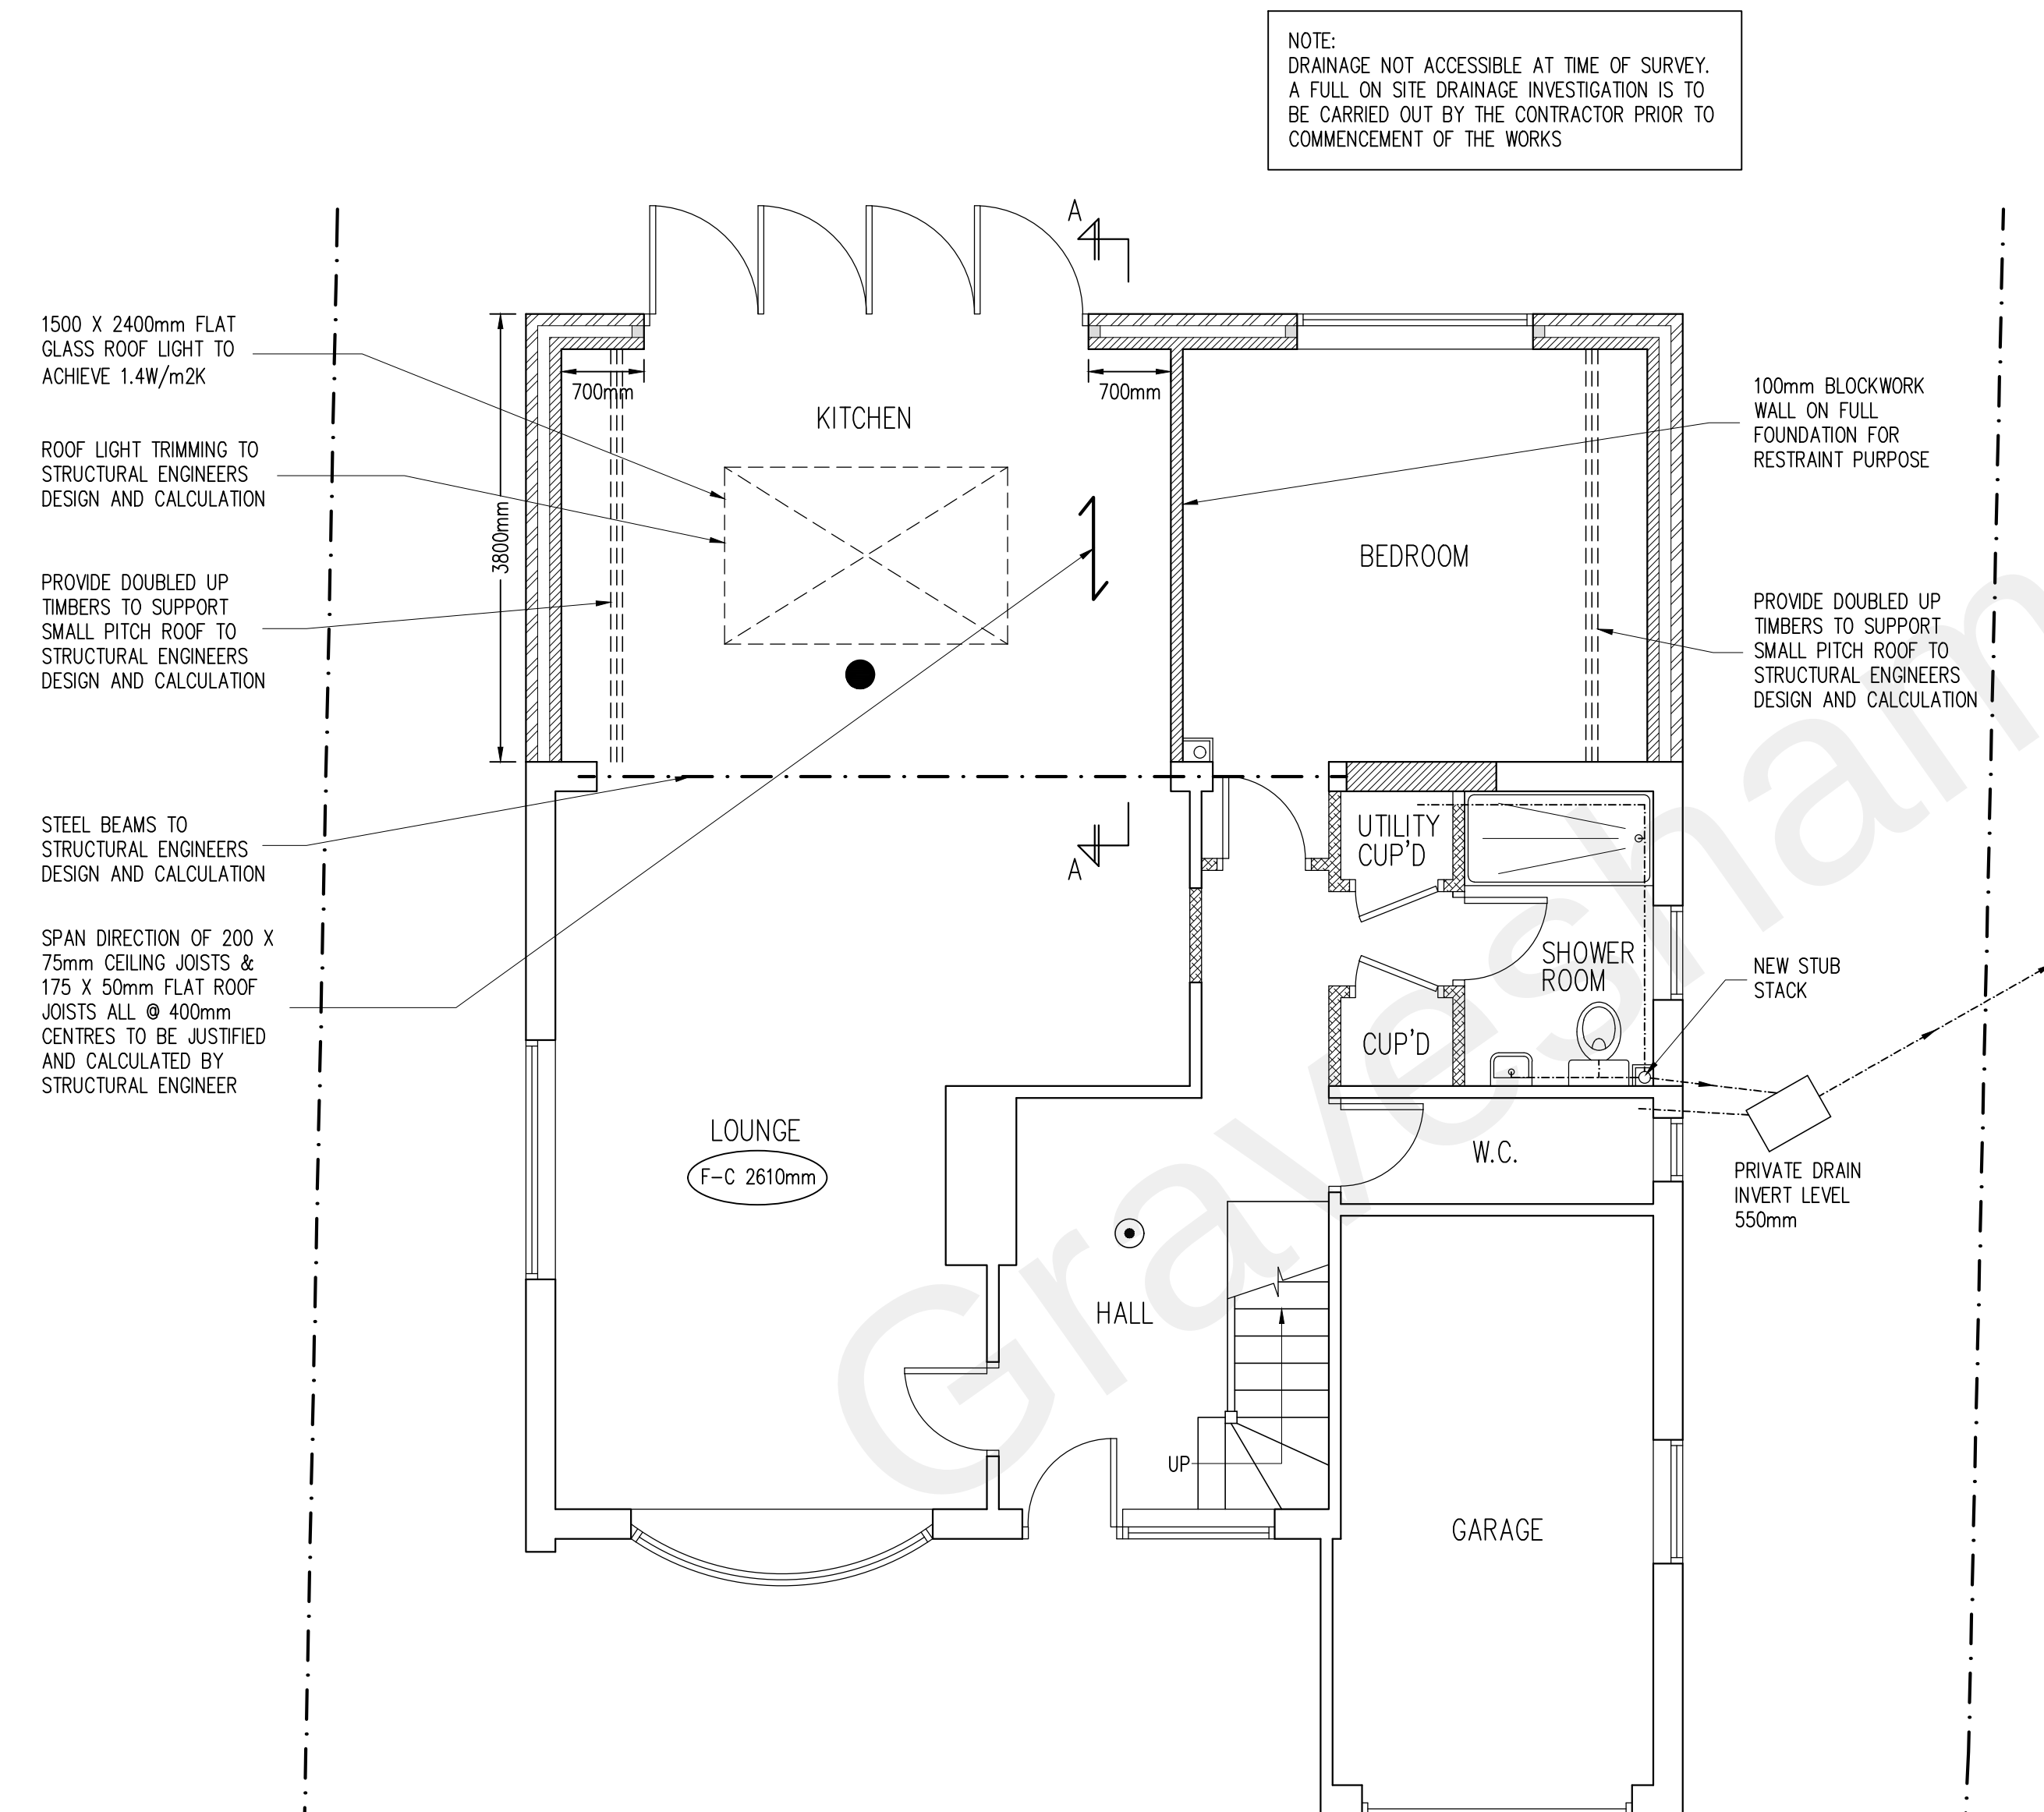

PROPOSED GROUND FLOOR PLAN
SCALE 1:50

NOTE:
DRAINAGE NOT ACCESSIBLE AT TIME OF SURVEY.
A FULL ON SITE DRAINAGE INVESTIGATION IS TO
BE CARRIED OUT BY THE CONTRACTOR PRIOR TO
COMMENCEMENT OF THE WORKS

A HEAT DETECTOR IS TO BE PROVIDED TO THE KITCHEN IN
ACCORDANCE WITH B.S. 5839 PART 1 & 6

SMOKE DETECTORS ARE TO BE INSTALLED AT GROUND AND
FIRST FLOOR LEVEL IN THE VICINITY OF THE STAIRCASE
CONNECTED TO THE MAINS ELECTRICAL SUPPLY WITH
BATTERY BACK UP INTERCONNECTED WITH THE HEAT
DETECTOR.

AN INSTALLATION AND COMMISSIONING CERTIFICATE IS
REQUIRED IN RESPECT OF THE FIRE ALARM


THE OCCUPIERS SHOULD BE PROVIDED WITH DOCUMENTATION
ALLOWING THEM TO USE AND MAINTAIN THE FIRE ALARM

LEGEND


● DENOTES MAINS WIRE LINKED SMOKE
ALARMS WITH BATTERY BACK UP AND
A SEPARATE FUSE ON THE
DISTRIBUTION BOARD

● DENOTES MAINS WIRE LINKED HEAT
DETECTOR WITH BATTERY BACK UP
AND A SEPARATE FUSE ON THE
DISTRIBUTION BOARD

NOTE:
ALL STRUCTURAL MEMBERS INCLUDING BEAMS,
POSTS, PADSTONES, CONNECTION DETAILS ETC.
TO BE JUSTIFIED & CALCULATED BY A
QUALIFIED STRUCTURAL ENGINEER.
A CONDITIONAL APPROVAL MAY BE GRANTED
FOR ALL STRUCTURAL MEMBERS. THE
CALCULATIONS MUST BE SUBMITTED TO &
APPROVED BY THE COUNCIL PRIOR TO
COMMENCEMENT.

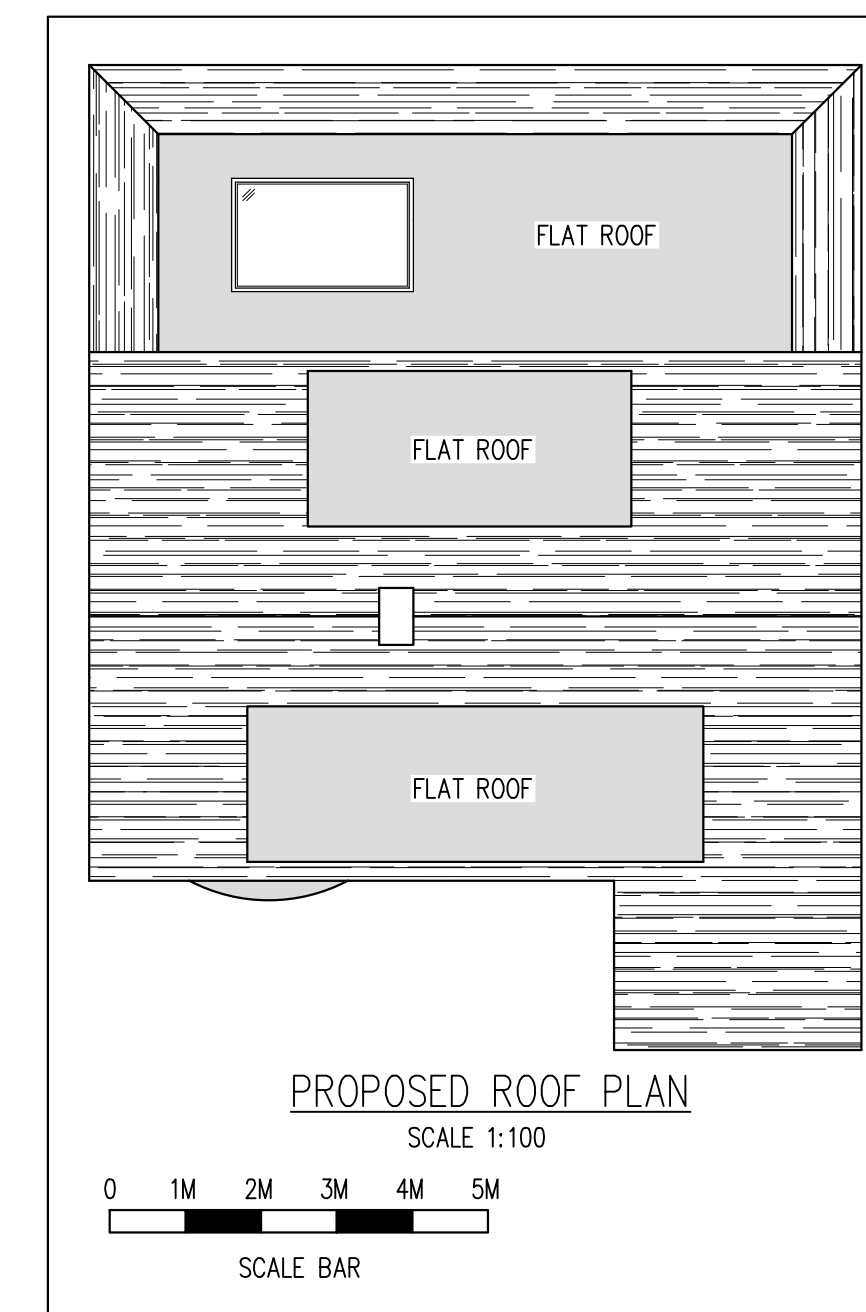

PROPOSED ROOF PLAN
SCALE 1:100

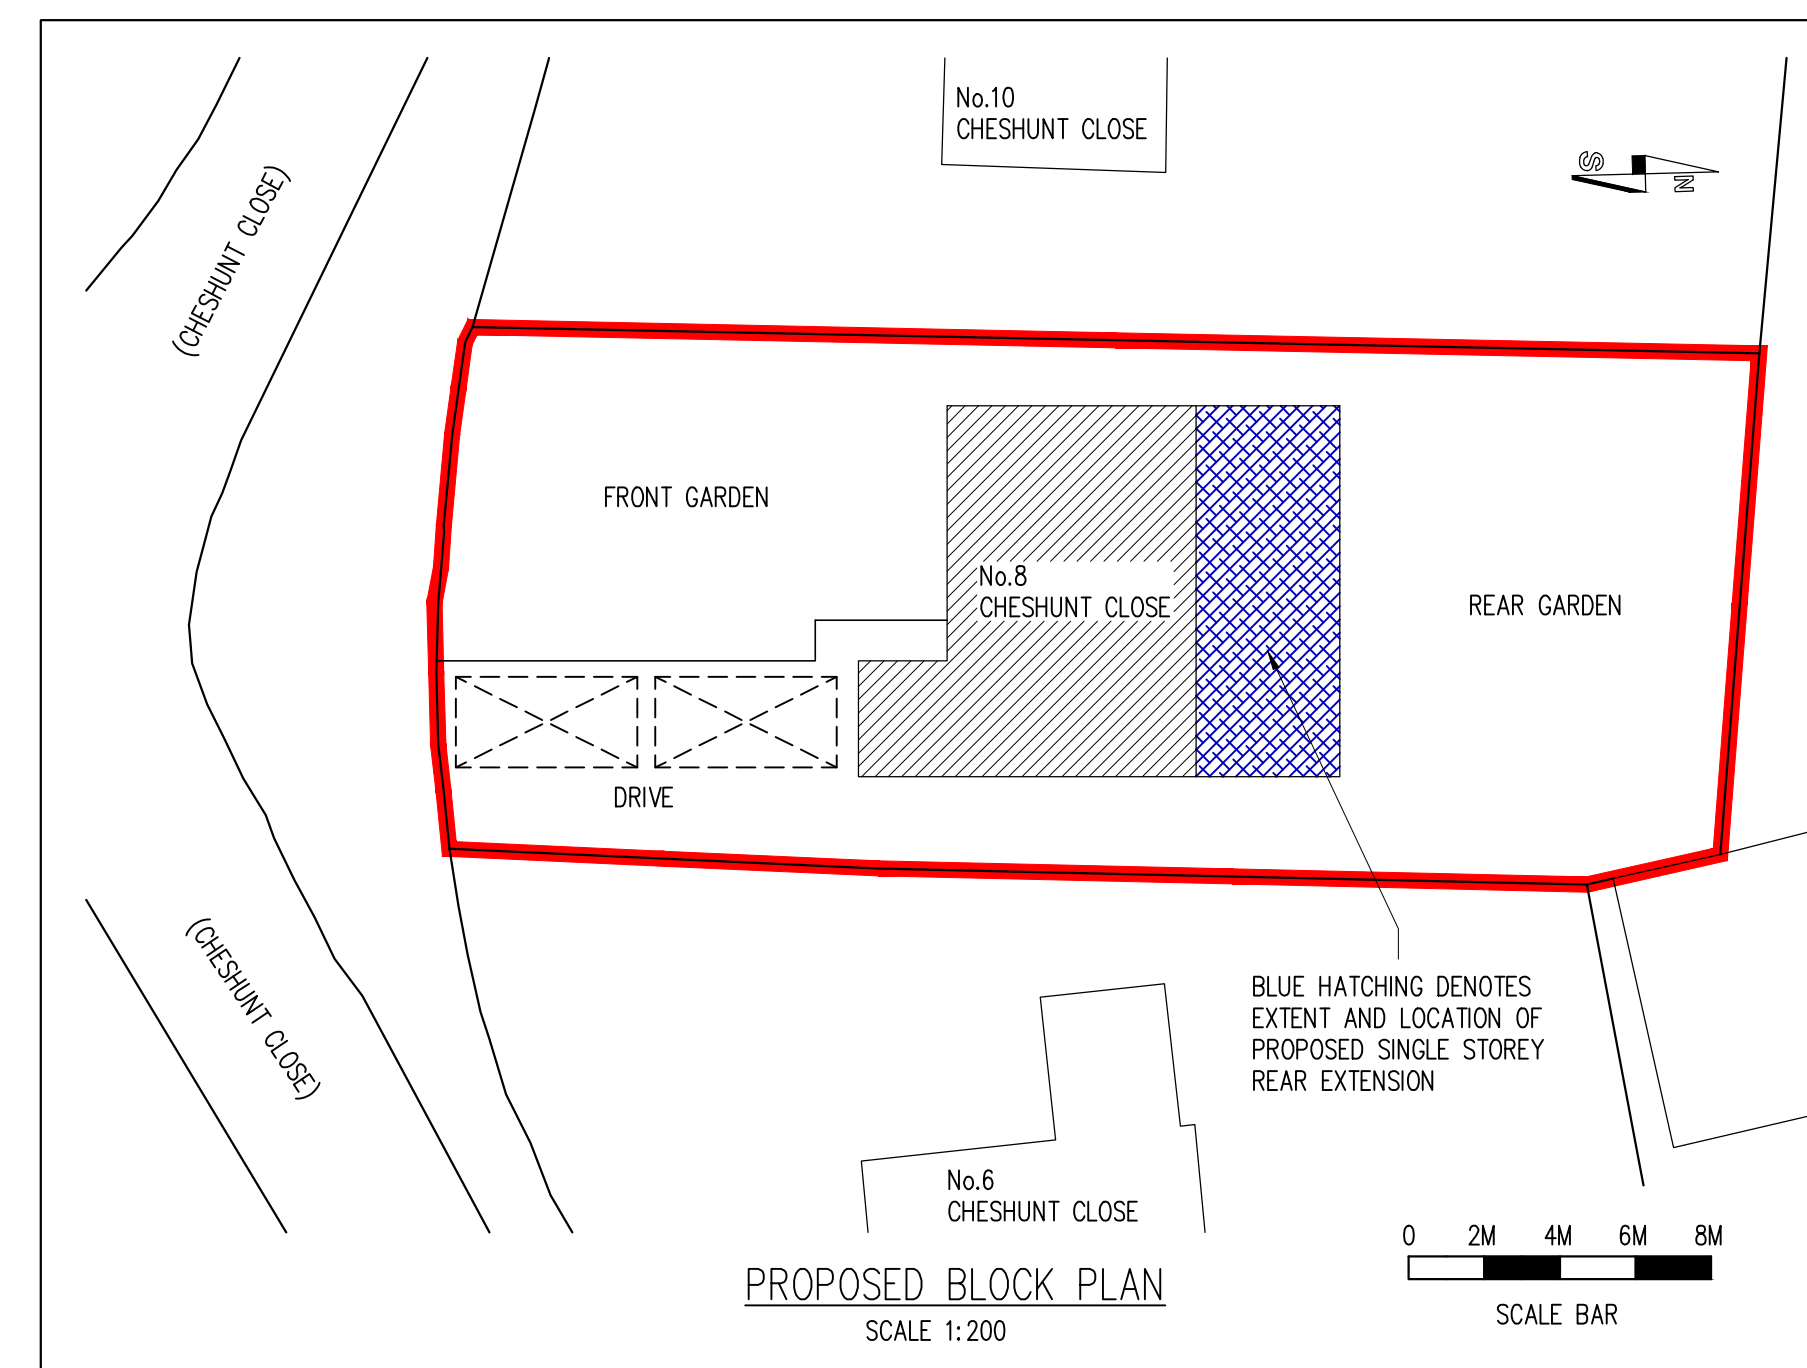

PROPOSED BLOCK PLAN
SCALE 1:200

--	--	