


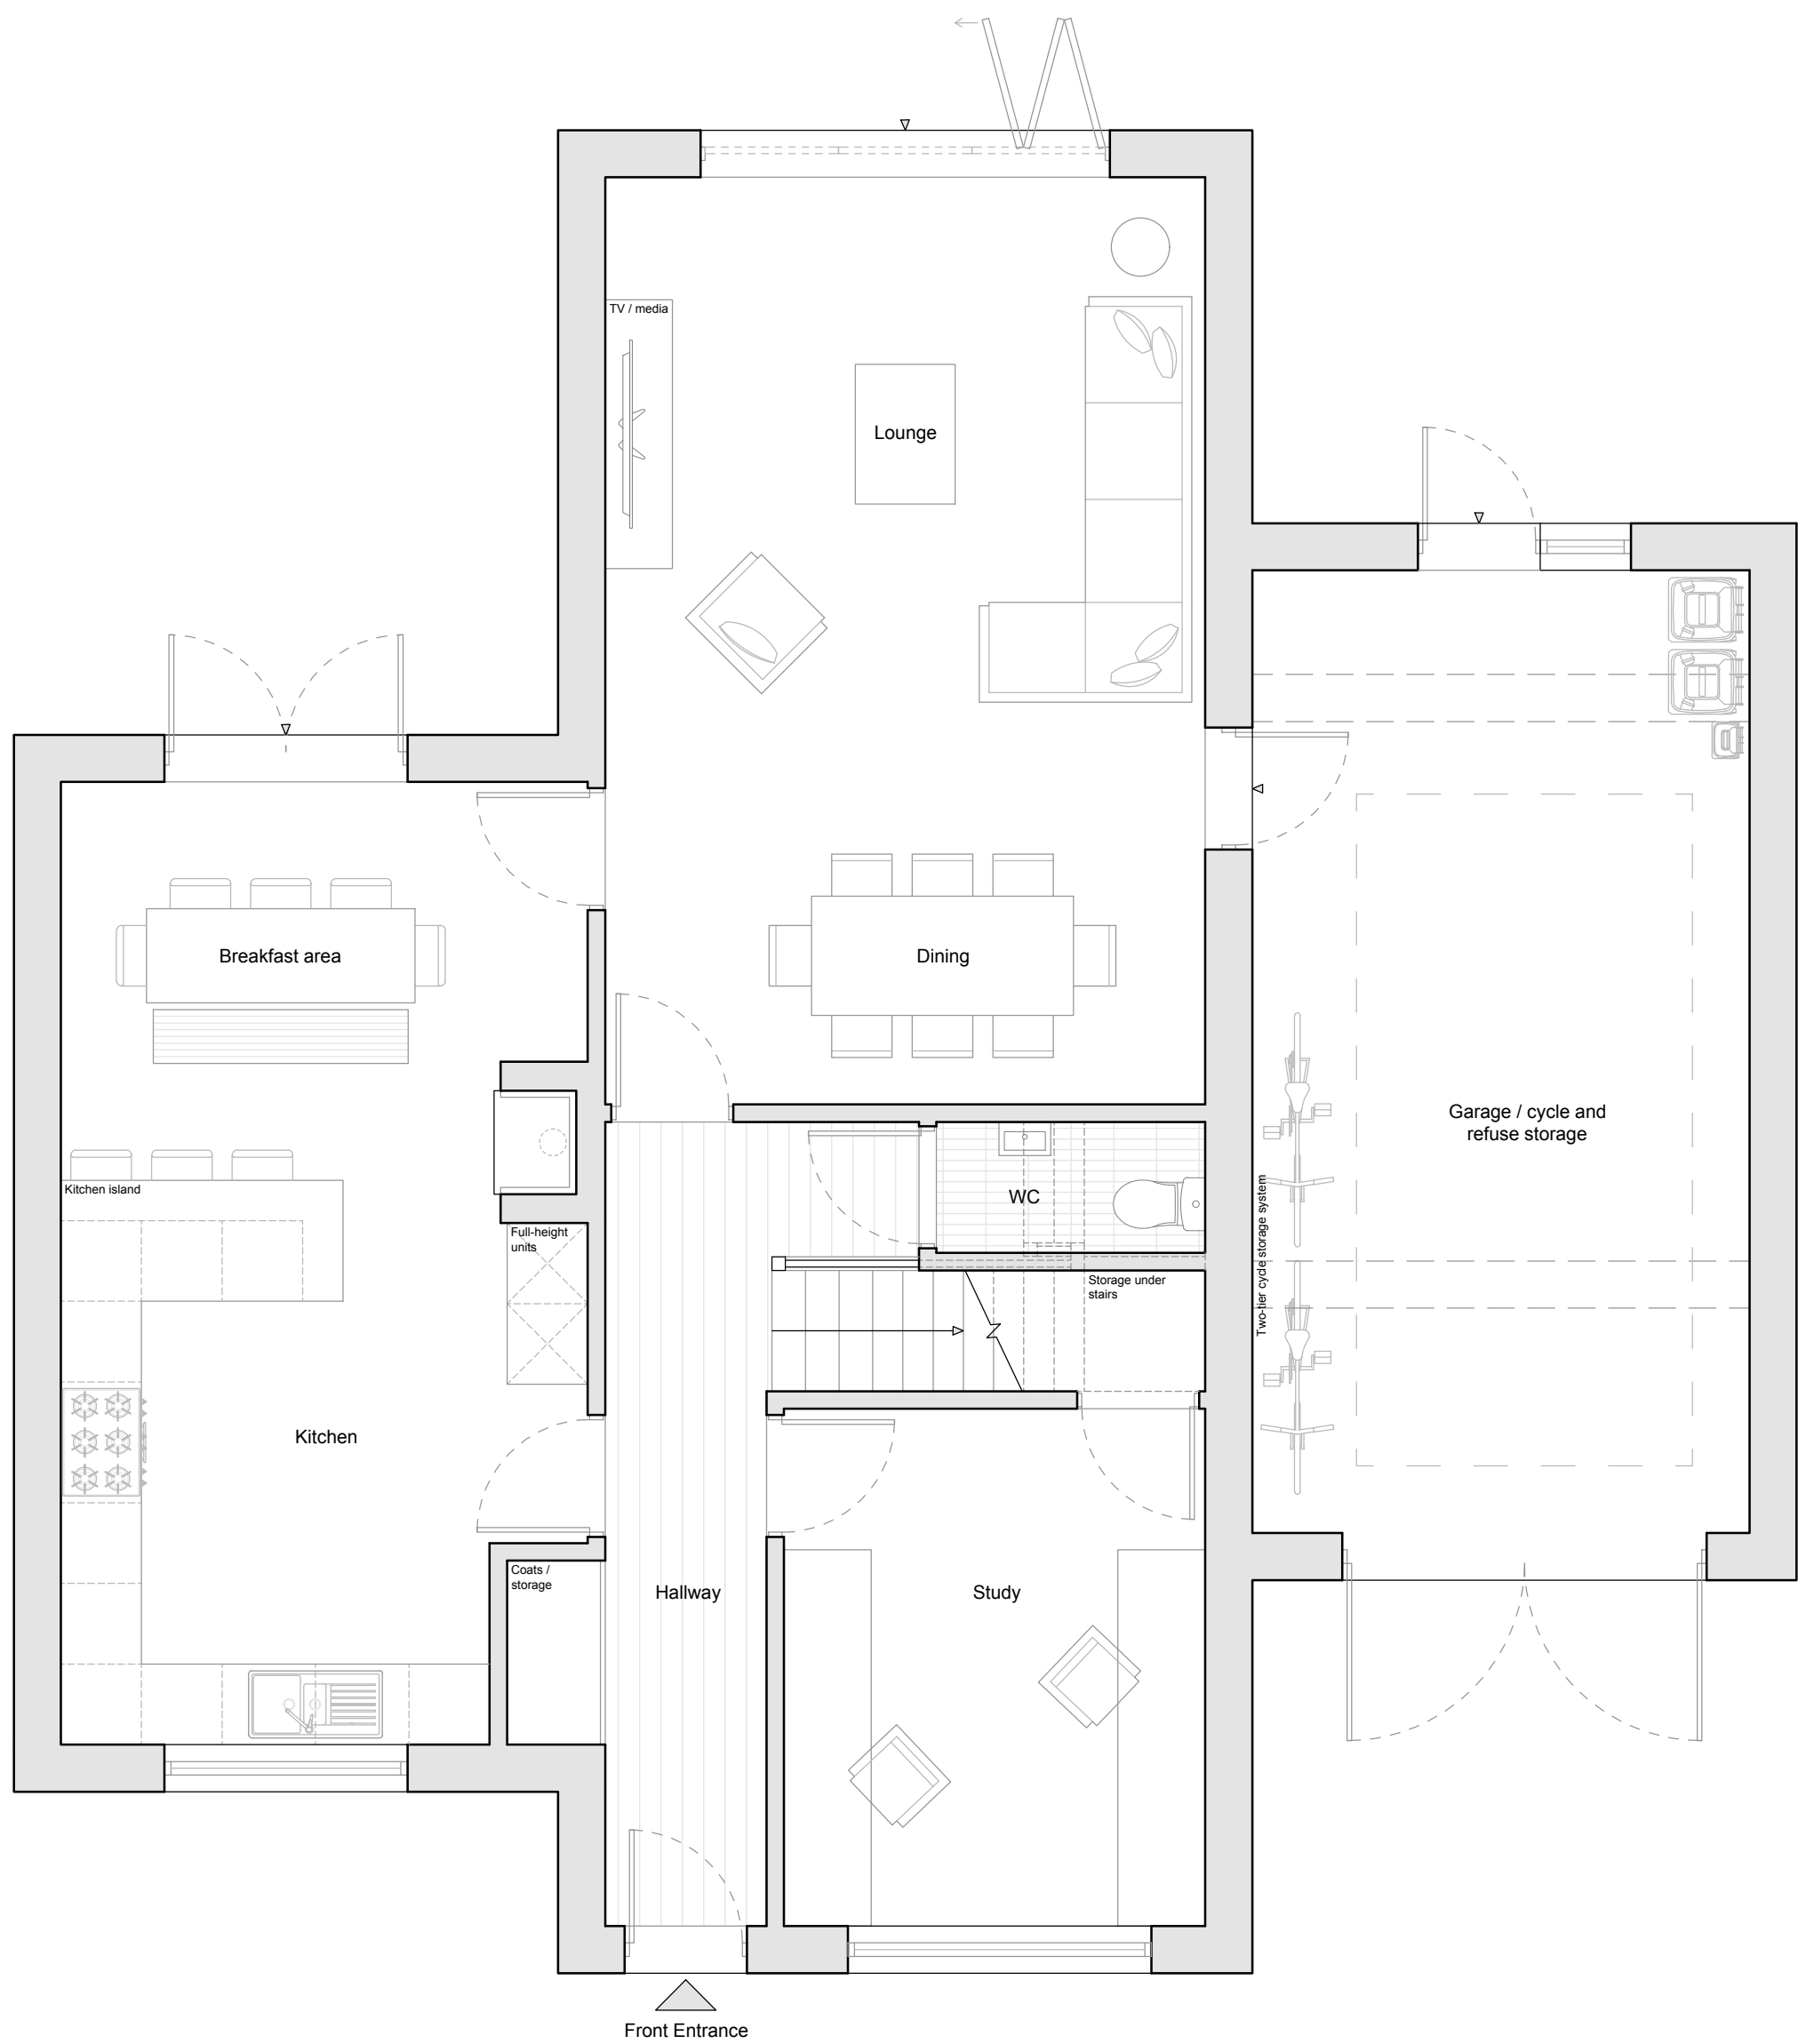

Proposed Ground Floor Plan
Scale 1:50



Proposed First Floor Plan
Scale 1:50

Notes	CDM 2015	Rev	Date	Description	
-------	----------	-----	------	-------------	---