


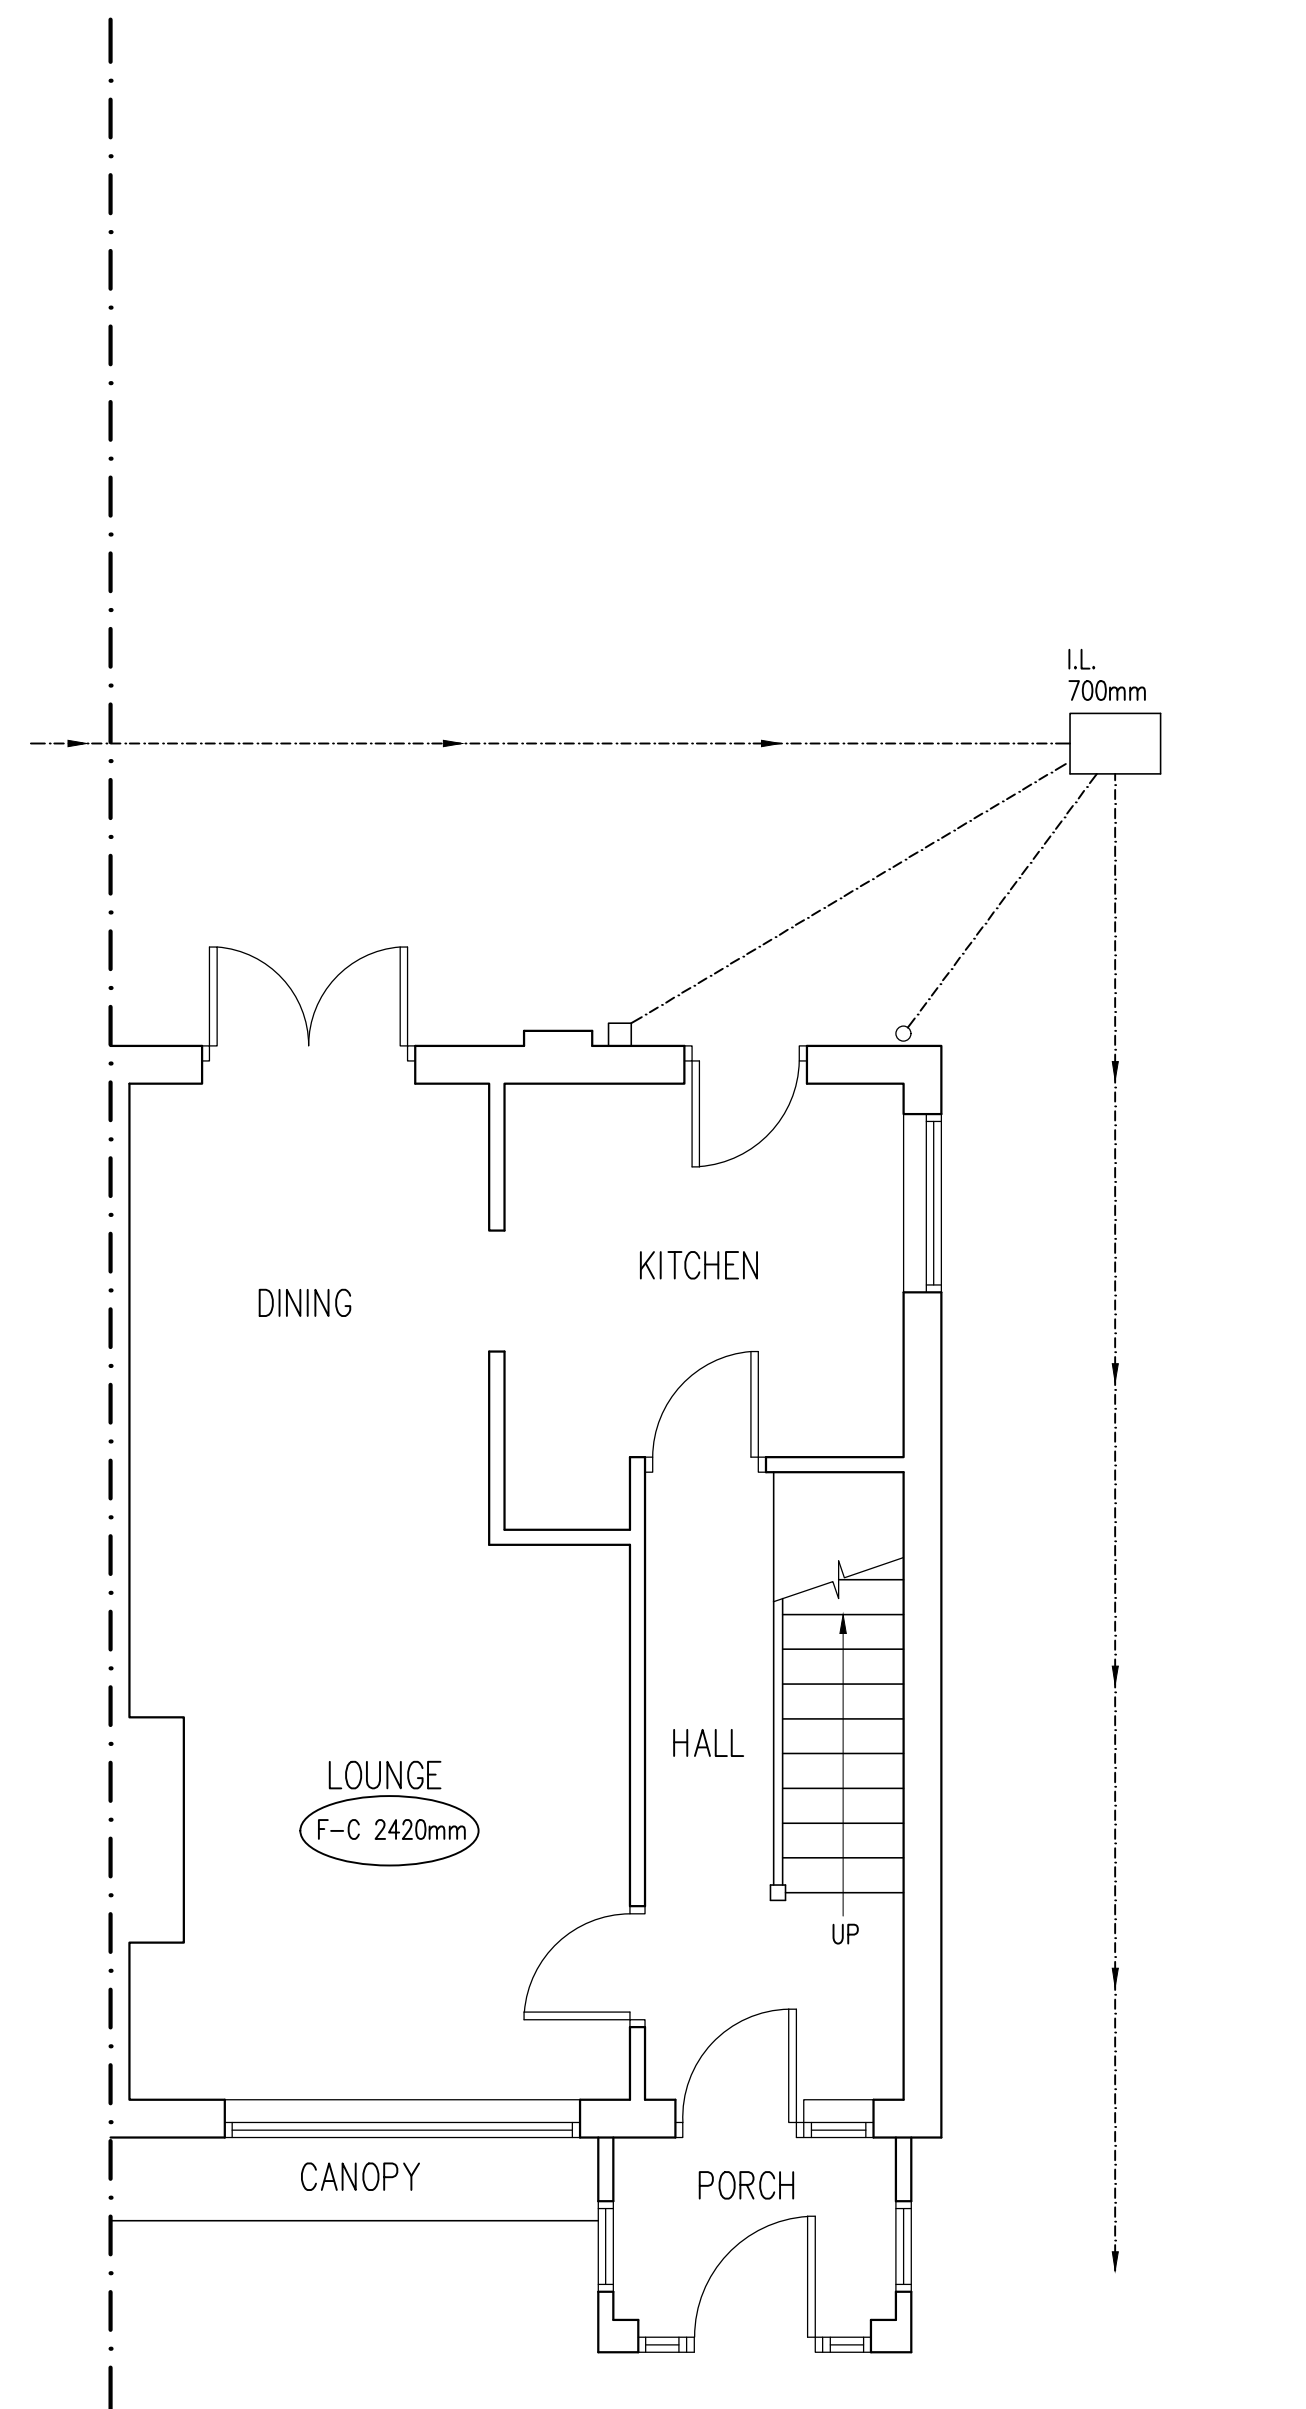


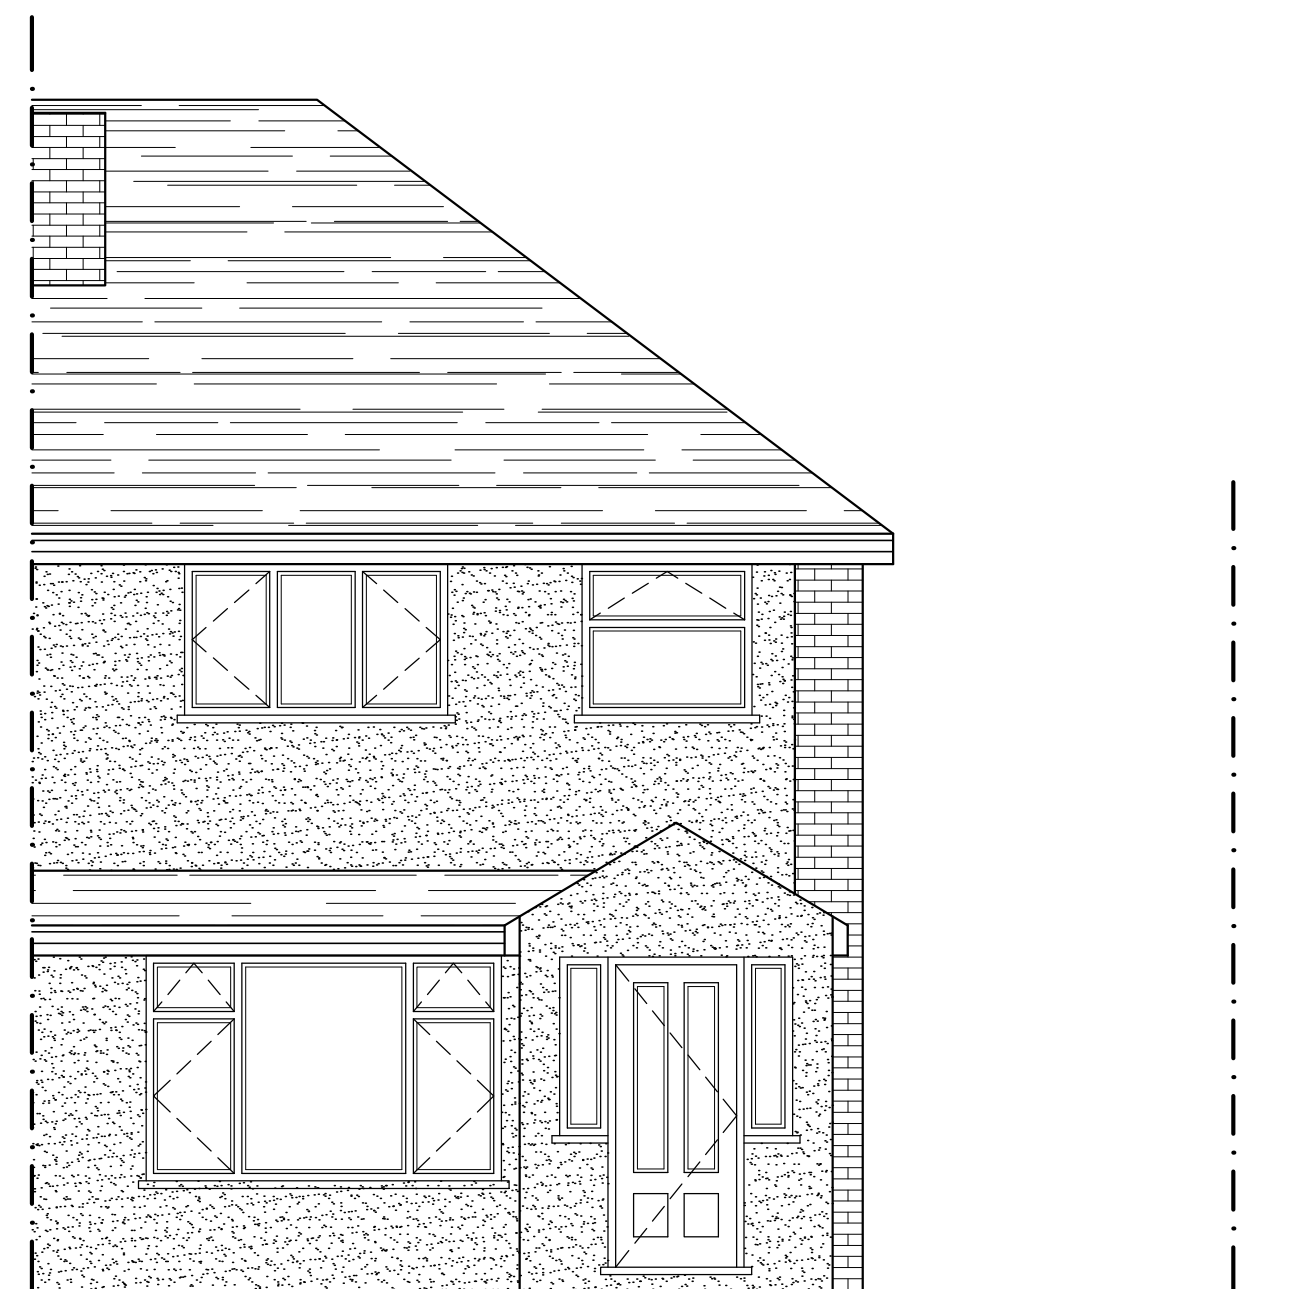


EXISTING GROUND FLOOR PLAN
SCALE 1:50

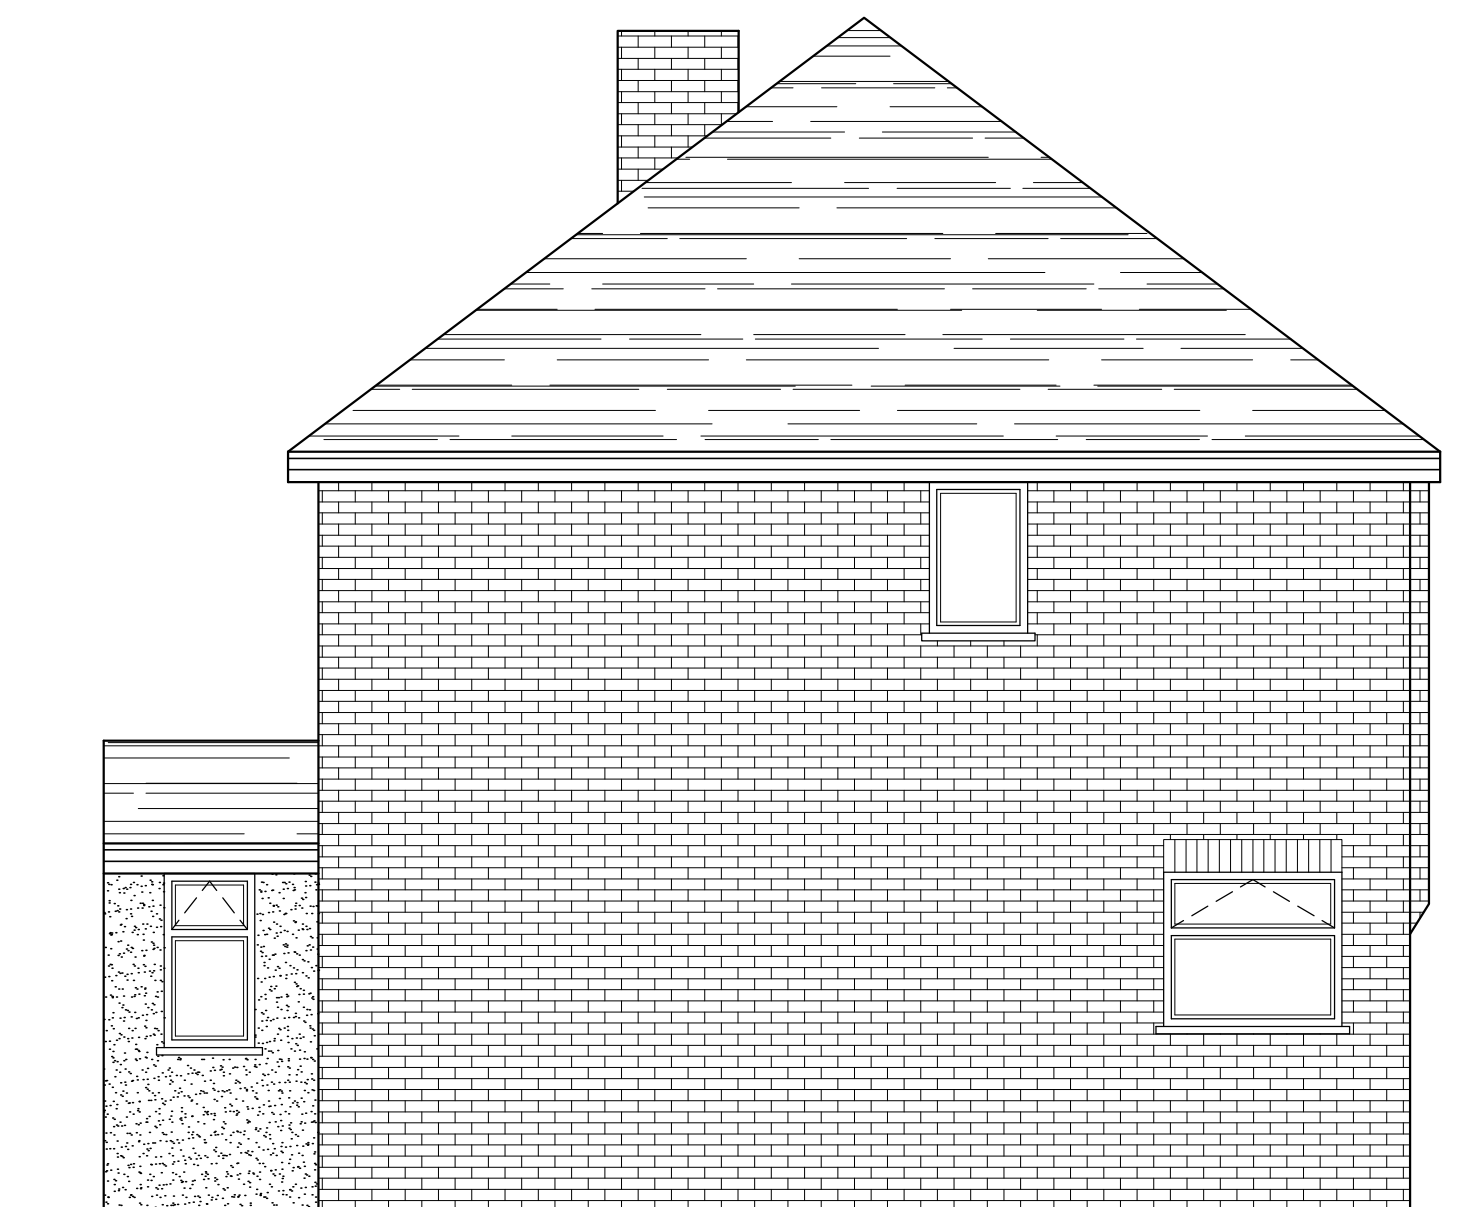


EXISTING FRONT ELEVATION
SCALE 1:50

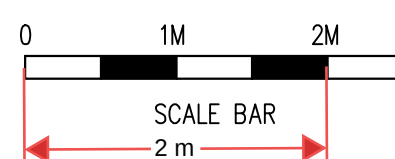


EXISTING SIDE ELEVATION
SCALE 1:50

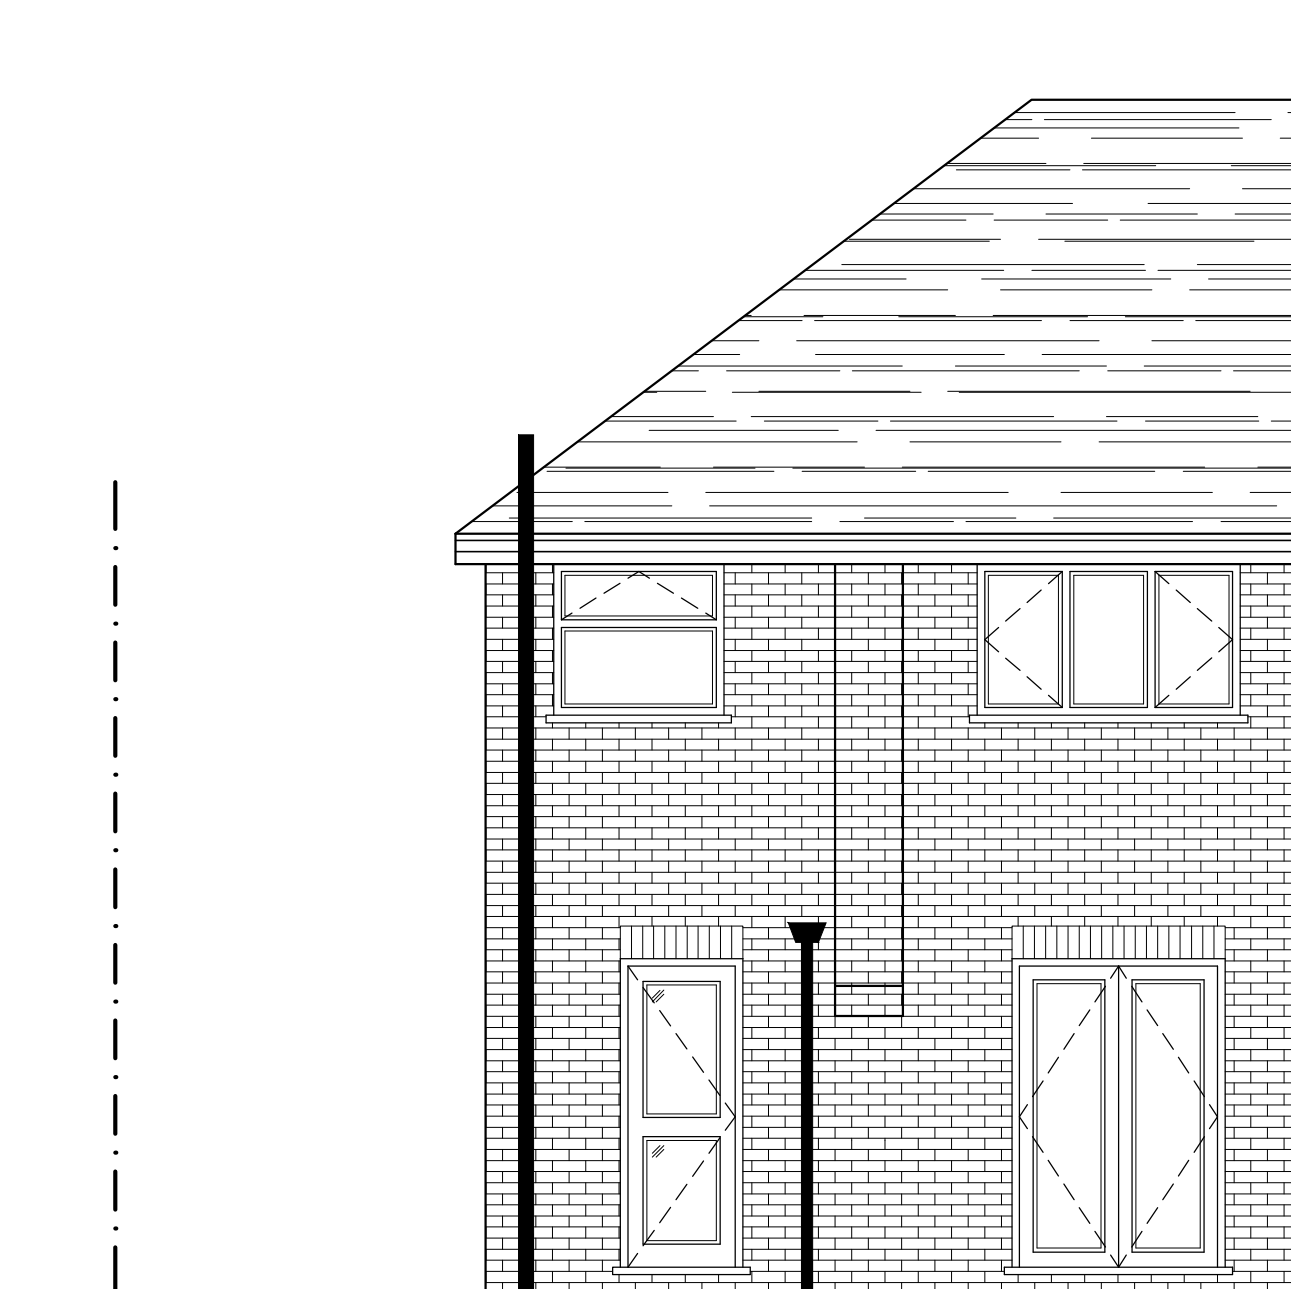


EXISTING REAR ELEVATION
SCALE 1:50

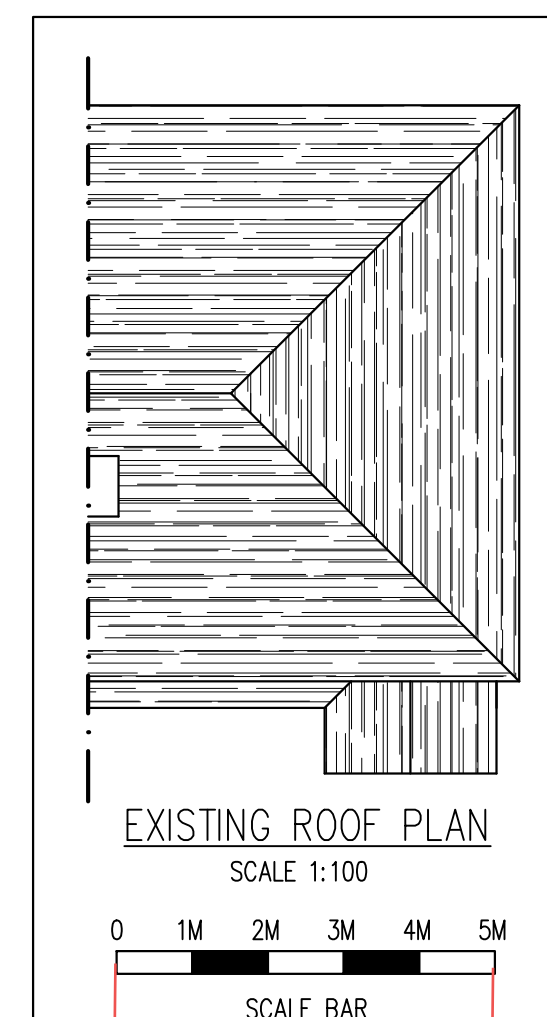

EXISTING ROOF PLAN
SCALE 1:100

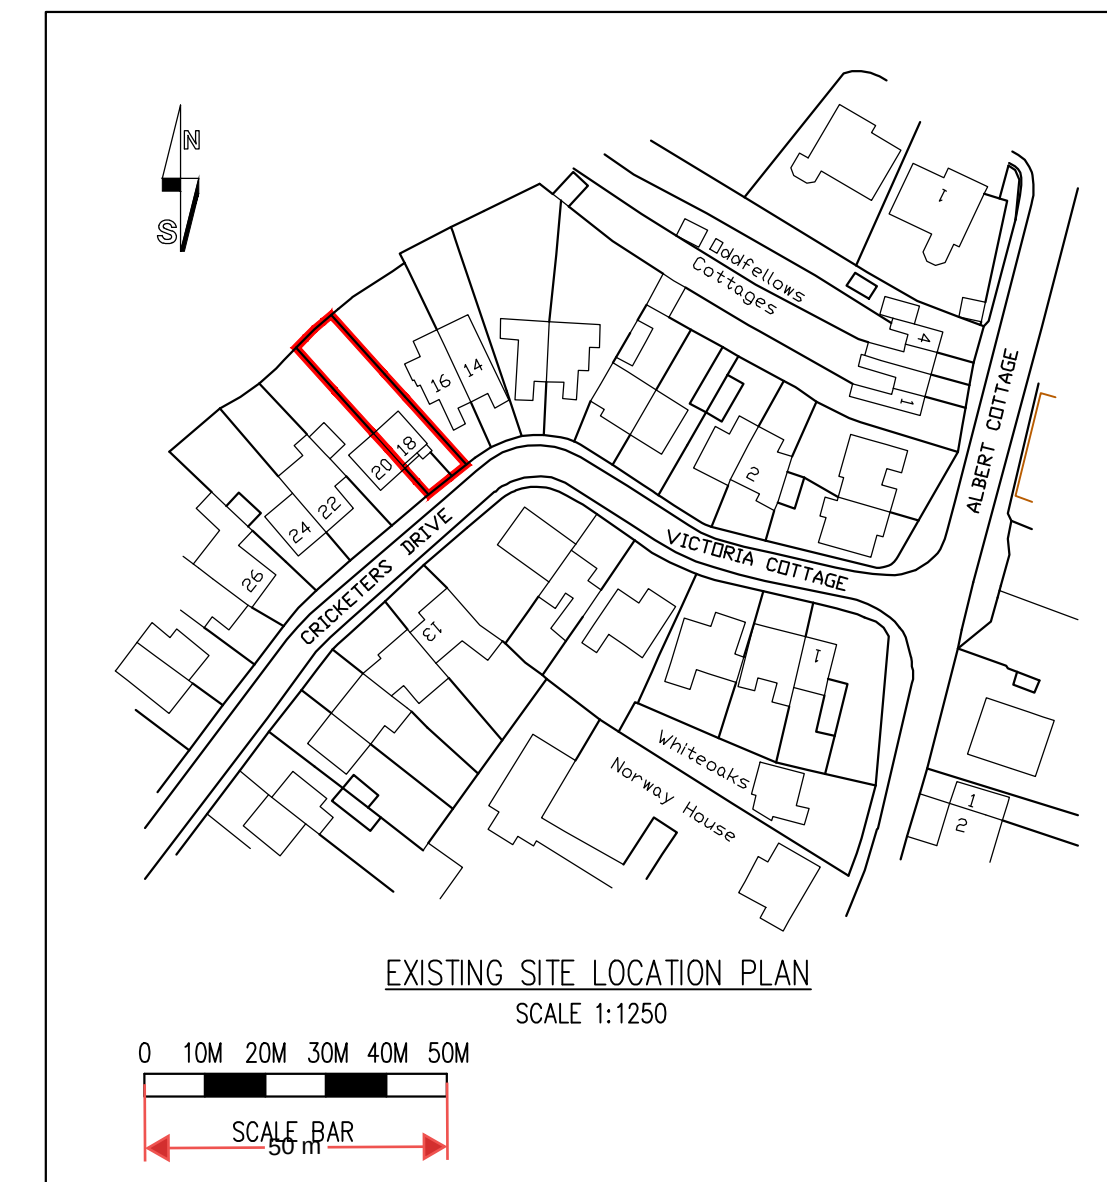

EXISTING SITE LOCATION PLAN
SCALE 1:1250

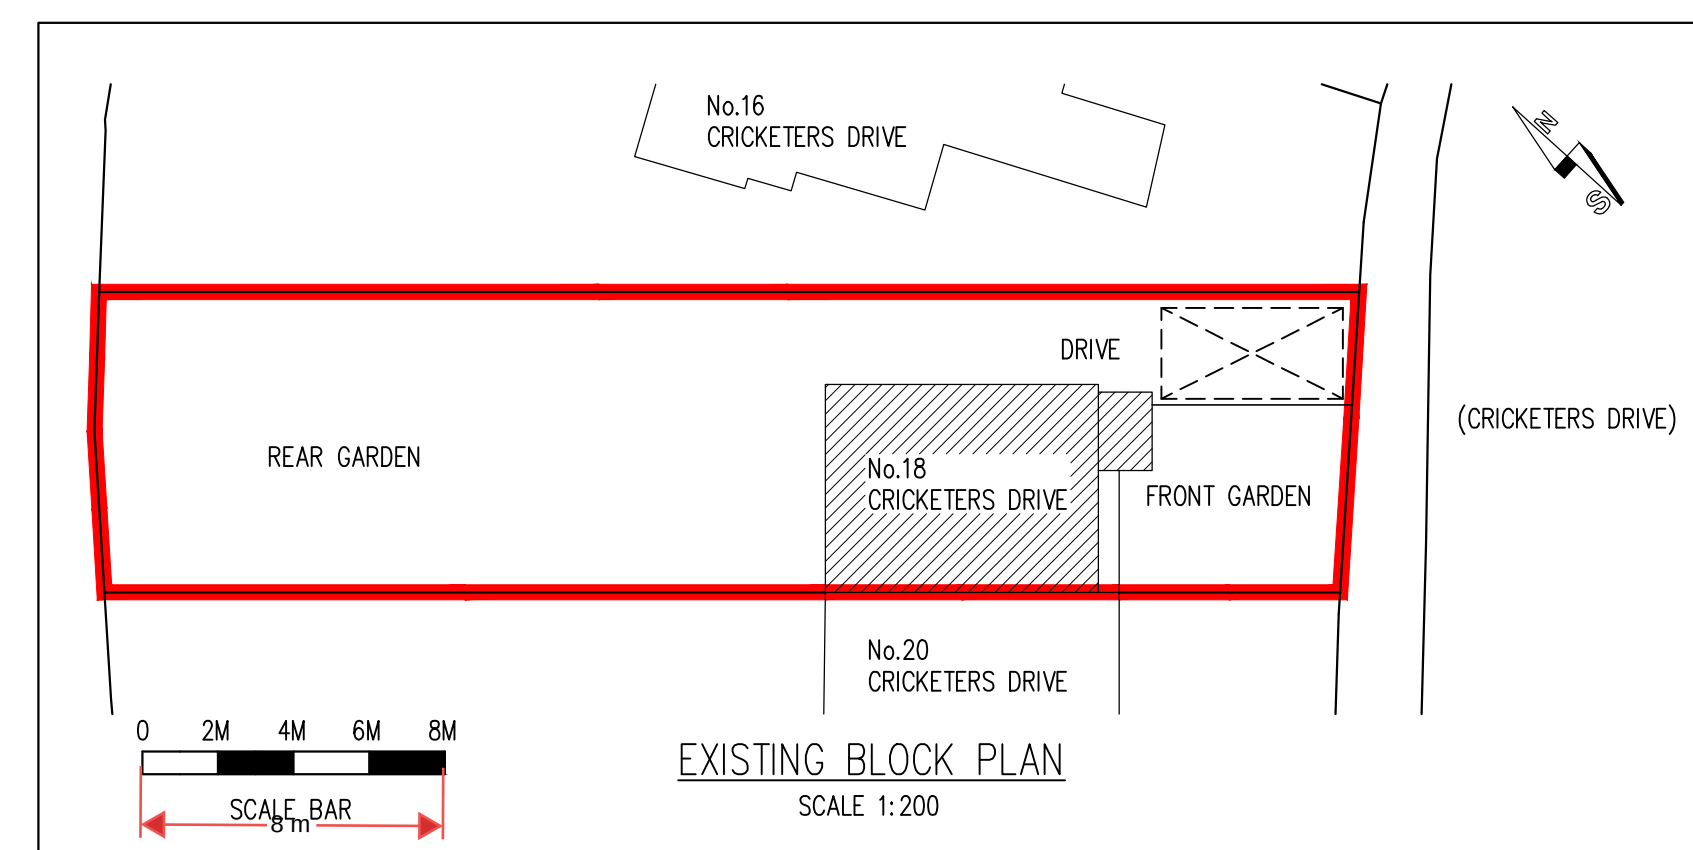

EXISTING BLOCK PLAN
SCALE 1:200

	</
--	--	----