




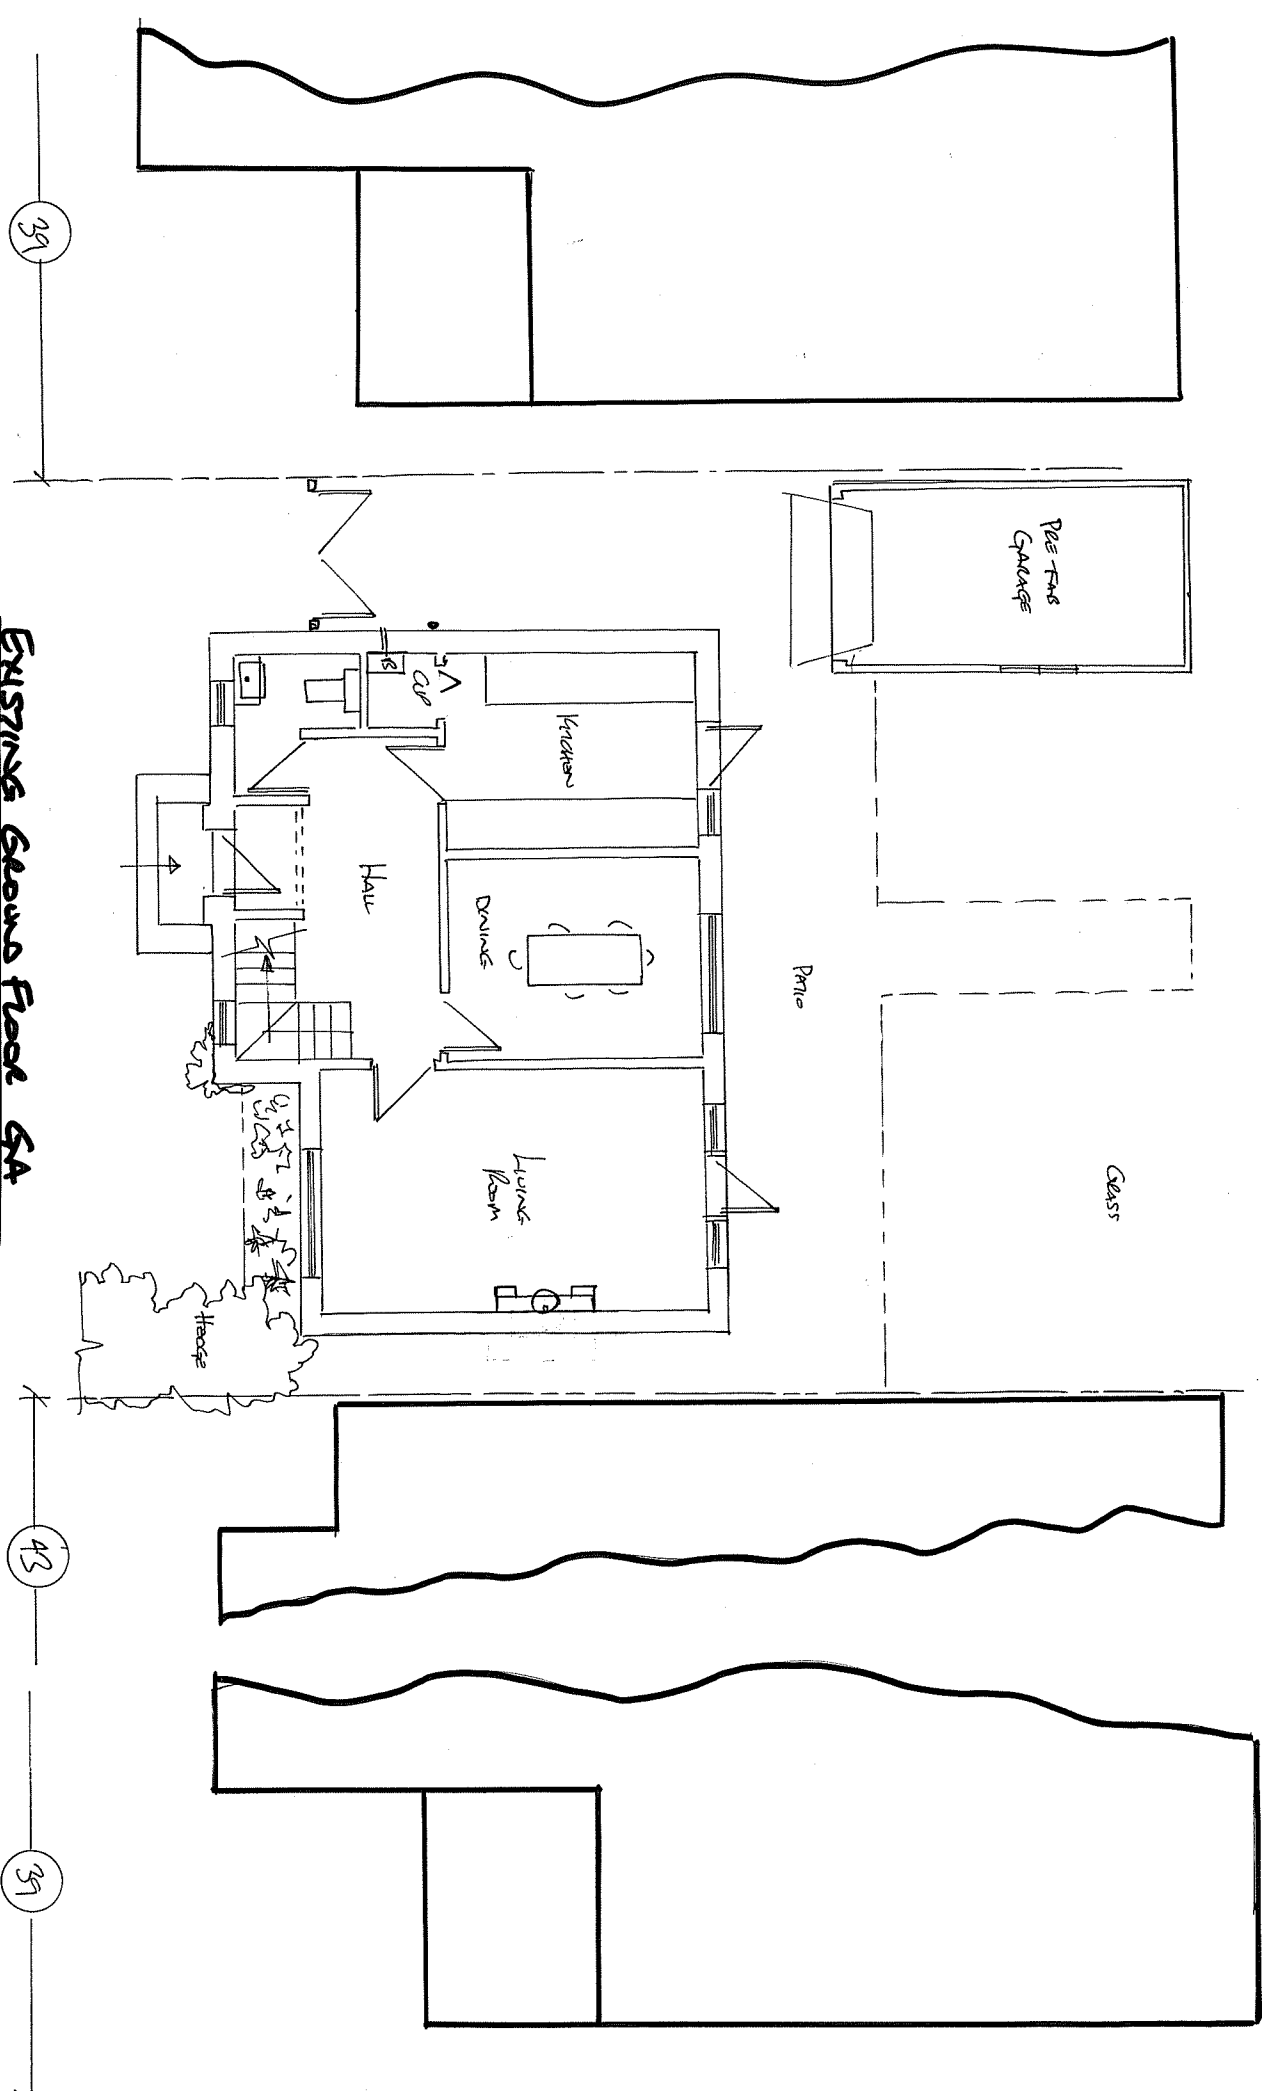


EXISTING Ground Floor GA

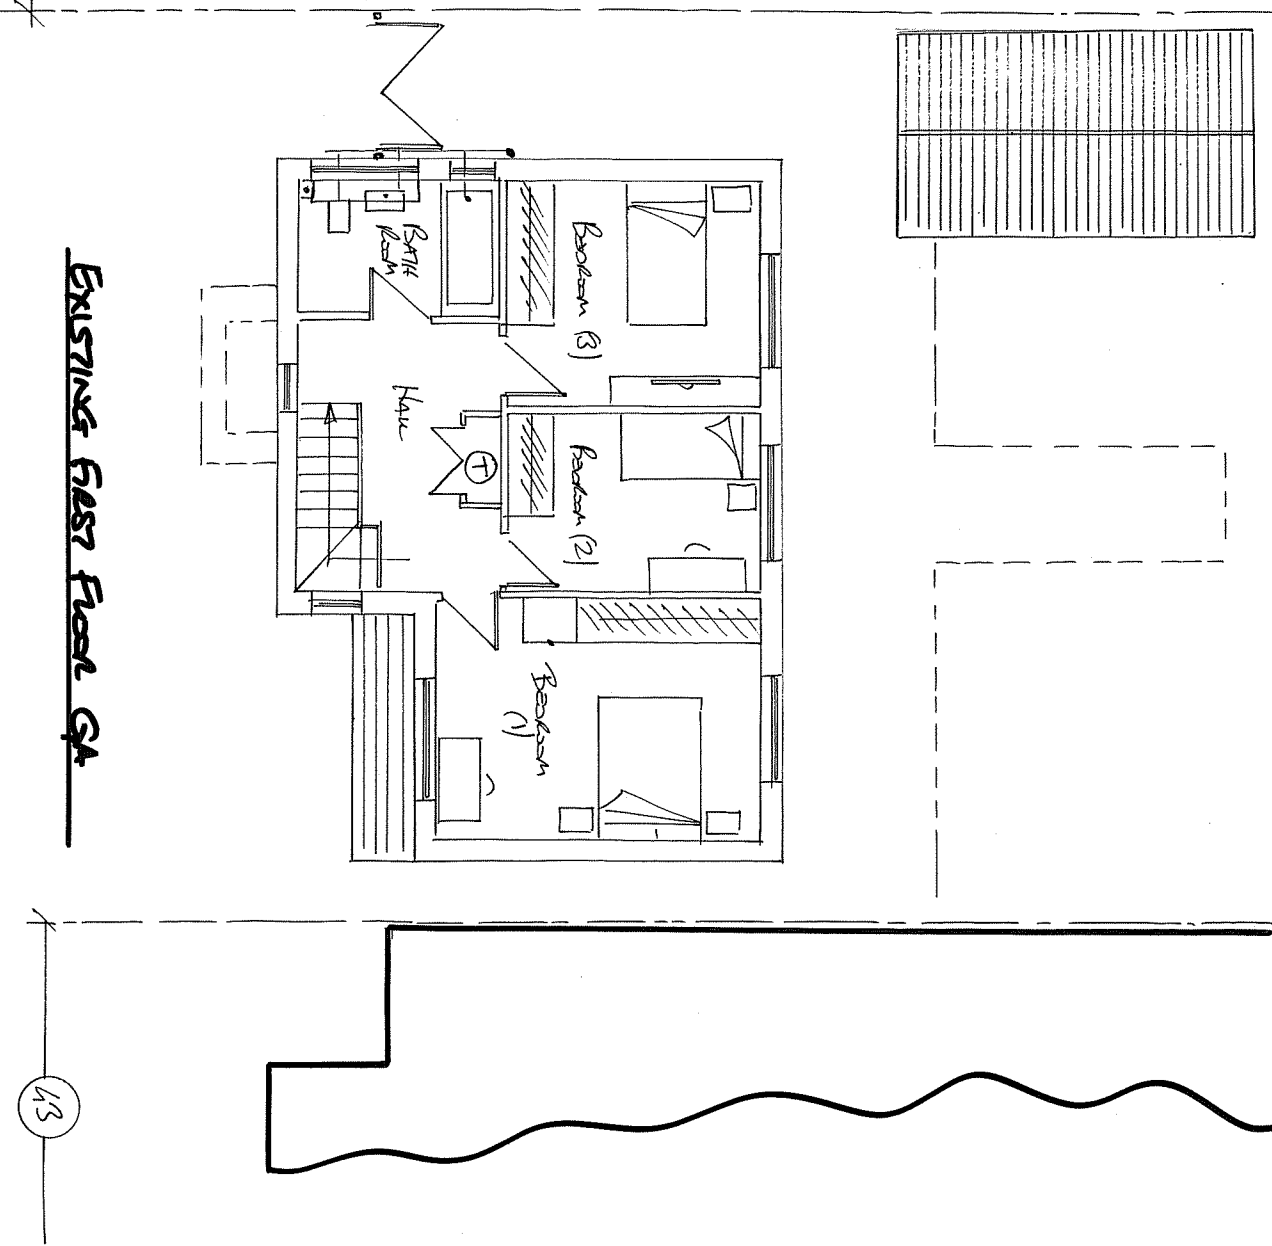



EXISTING First Floor GA

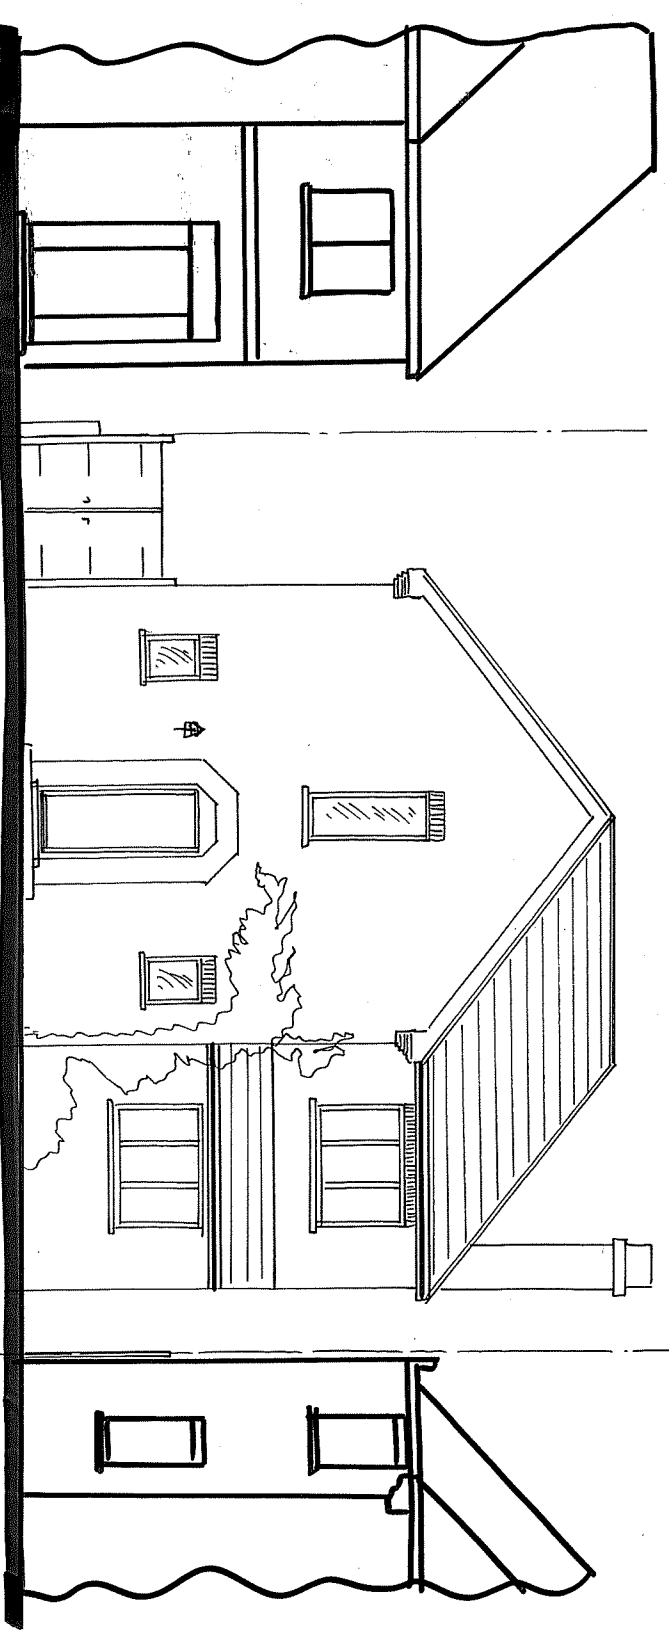


EXISTING Front Elevation

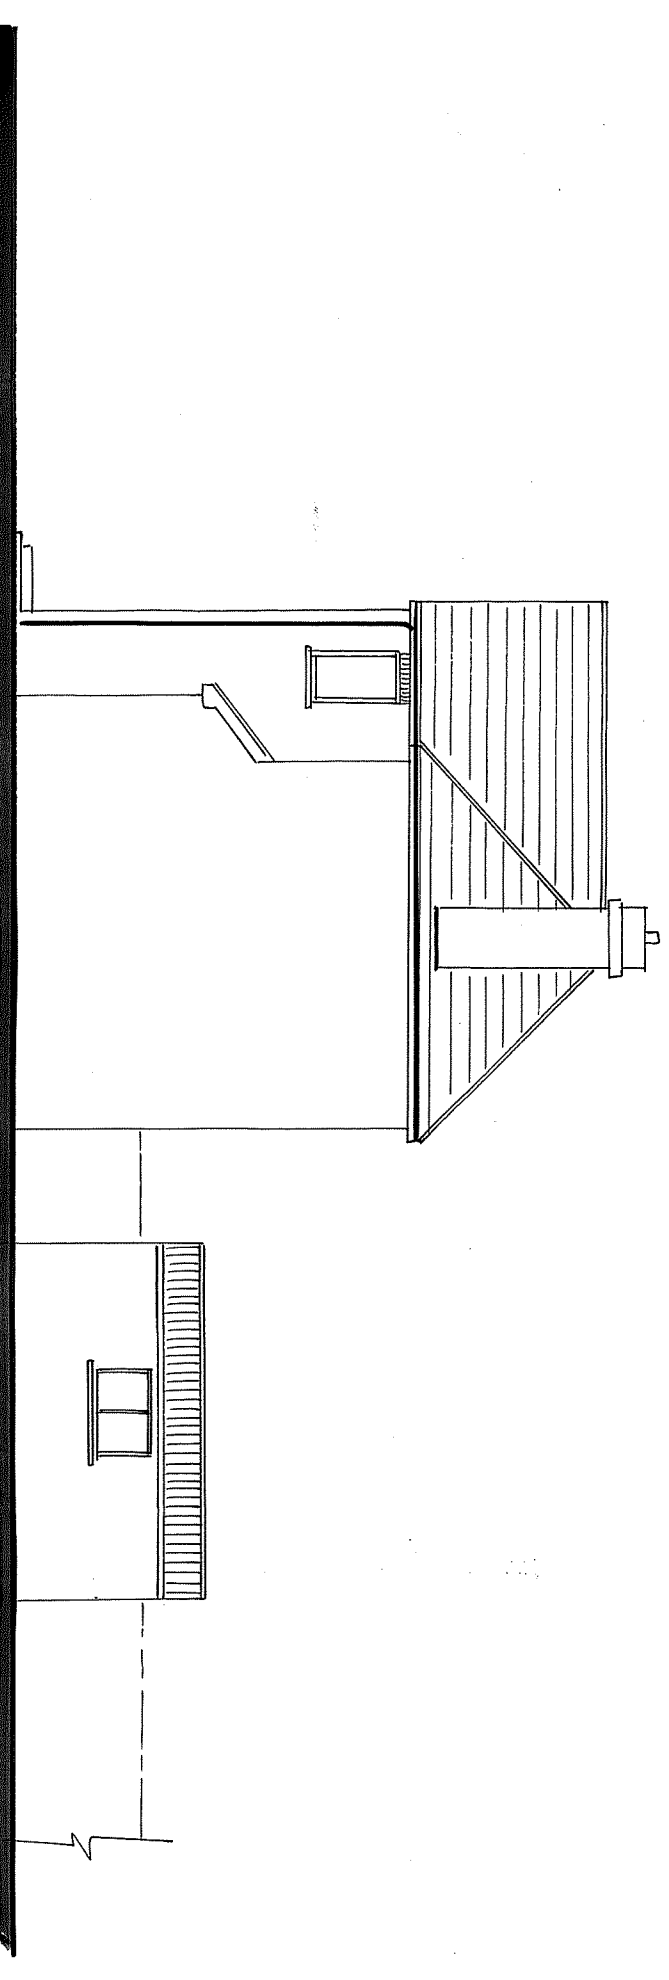

EXISTING Side Elevation

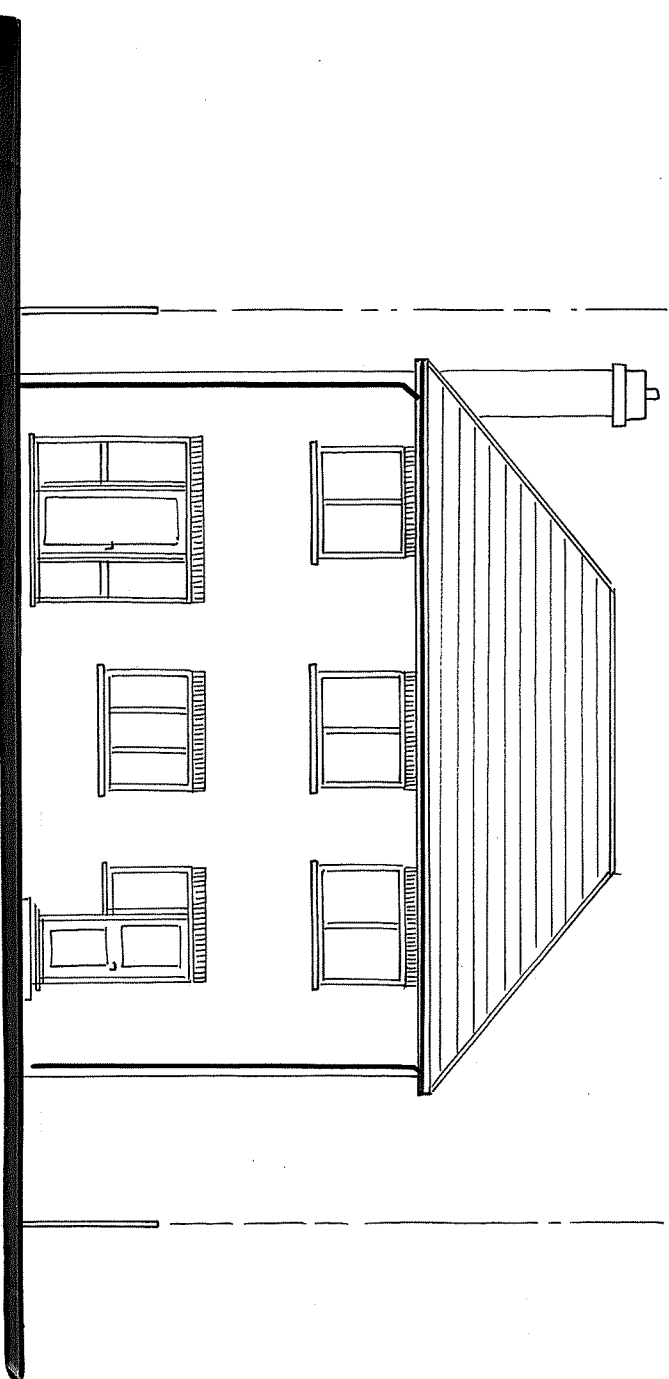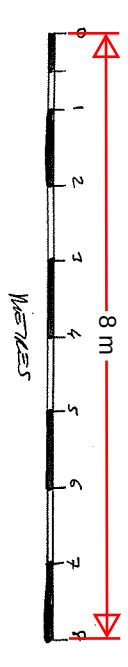

EXISTING Rear Elevation

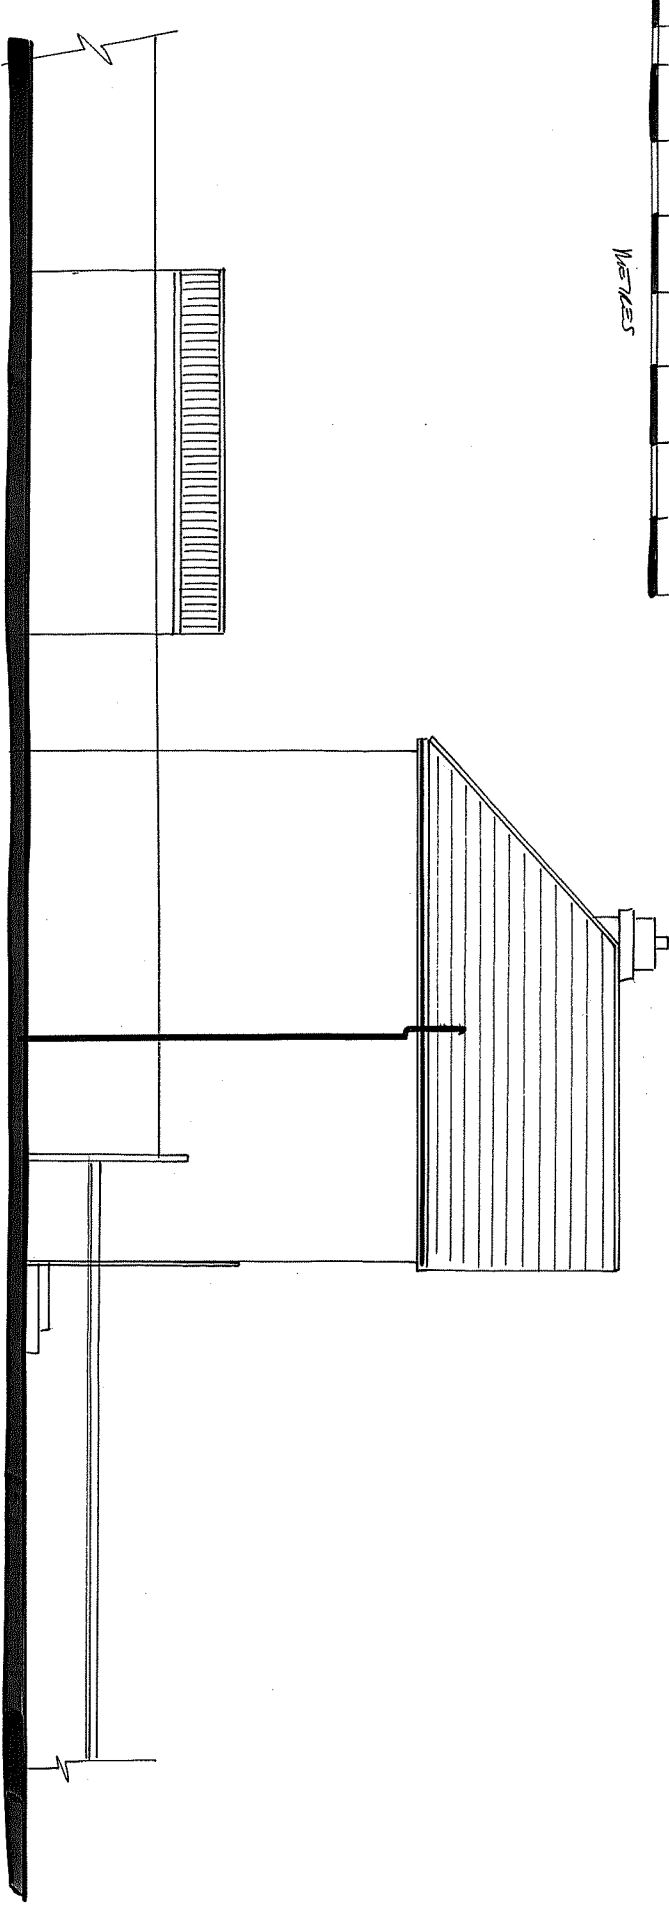

EXISTING Side Elevation

|          |   |     |    |
|----------|---|-----|----|
| Drawn by | DKM/8524/04   | Rev | 01 |
| Scale    | 1:100 @ A2   |     |    |
| Drawn by | H. Linscott, P. Linscott, K. Linscott   |     |    |
| Check by | DKM   |     |    |
| Date     | Dec/2024   |     |    |
| Project  | 11/100 @ A2   |     |    |
| Notes    | Rev 01 - 8/1/23 Additions<br>Rev 02 - 1/1/23 Additions<br>Rev 03 - 1/1/23 Additions<br>Rev 04 - 1/1/23 Additions<br>Rev 05 - 1/1/23 Additions<br>Rev 06 - 1/1/23 Additions<br>Rev 07 - 1/1/23 Additions<br>Rev 08 - 1/1/23 Additions<br>Rev 09 - 1/1/23 Additions<br>Rev 10 - 1/1/23 Additions<br>Rev 11 - 1/1/23 Additions<br>Rev 12 - 1/1/23 Additions<br>Rev 13 - 1/1/23 Additions<br>Rev 14 - 1/1/23 Additions<br>Rev 15 - 1/1/23 Additions<br>Rev 16 - 1/1/23 Additions<br>Rev 17 - 1/1/23 Additions<br>Rev 18 - 1/1/23 Additions<br>Rev 19 - 1/1/23 Additions<br>Rev 20 - 1/1/23 Additions<br>Rev 21 - 1/1/23 Additions<br>Rev 22 - 1/1/23 Additions<br>Rev 23 - 1/1/23 Additions<br>Rev 24 - 1/1/23 Additions<br>Rev 25 - 1/1/23 Additions<br>Rev 26 - 1/1/23 Additions<br>Rev 27 - 1/1/23 Additions<br>Rev 28 - 1/1/23 Additions<br>Rev 29 - 1/1/23 Additions<br>Rev 30 - 1/1/23 Additions<br>Rev 31 - 1/1/23 Additions<br>Rev 32 - 1/1/23 Additions<br>Rev 33 - 1/1/23 Additions<br>Rev 34 - 1/1/23 Additions<br>Rev 35 - 1/1/23 Additions<br>Rev 36 - 1/1/23 Additions<br>Rev 37 - 1/1/23 Additions<br>Rev 38 - 1/1/23 Additions<br>Rev 39 - 1/1/23 Additions<br>Rev 40 - 1/1/23 Additions<br>Rev 41 - 1/1/23 Additions<br>Rev 42 - 1/1/23 Additions<br>Rev 43 - 1/1/23 Additions<br>Rev 44 100 - 1/1/23 Additions |     |    |