

cut back rainwater downpipe fit rainwater shoe

114 mm square white upvc upvc guttering & white upvc fascia connect gutter to new downpipe

975 high x 1800 mm wide white upvc double glazed window with opening top & sidelights

boundary fence to no 10 Crockenhall Way

114 mm square upvc rainwater downpipe taken to new soakaway 5000 from any building in garden 1 metre below inver of pipe Crate system wrapped in Geo Tech type material

150 min no 5 lead soaker flashings between new and existing wall & new roof and provide a continuous cavity tray dpc above the flashing

1140 x 980 Velux windows


dark brown concrete roof tiles at 18 degree pitch

114 mm square white upvc upvc guttering downpipe & white upvc fascia

3225 wide x 2025 mm high white aluminium double glazed bi-fold doors with single traffic door

pointed rendered blockwork to match existing 100 mm fully filled cavity wall & blockwork plastered inner skin

boundary fence to no 10 Crockenhall Way

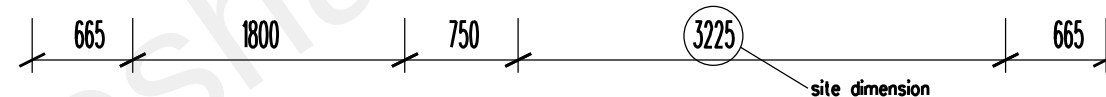

B. Roof tiles omened.	04/07/22
A. Roof tiles omened.	21/05/22
REVISION	DATE

ARCHITECT
TA ARCHITECTS
11 JOYDENS WOOD ROAD BEXLEY
KENT DA5 2HS Tel 07905 130591
ta140256@googlemail.com

JOB
PROPOSED GROUND FLOOR
REAR & FRONT EXTENSIONS
AT 10 CROCKENHALL WAY
ISTEAD RISE DA13 9DB

DRAWING
PROPOSED REAR ELEVATION

SCALE 1:50 AT A3	DATE OCT 2021
---------------------	------------------

DRAWING NO.
SK/07 B

