


A

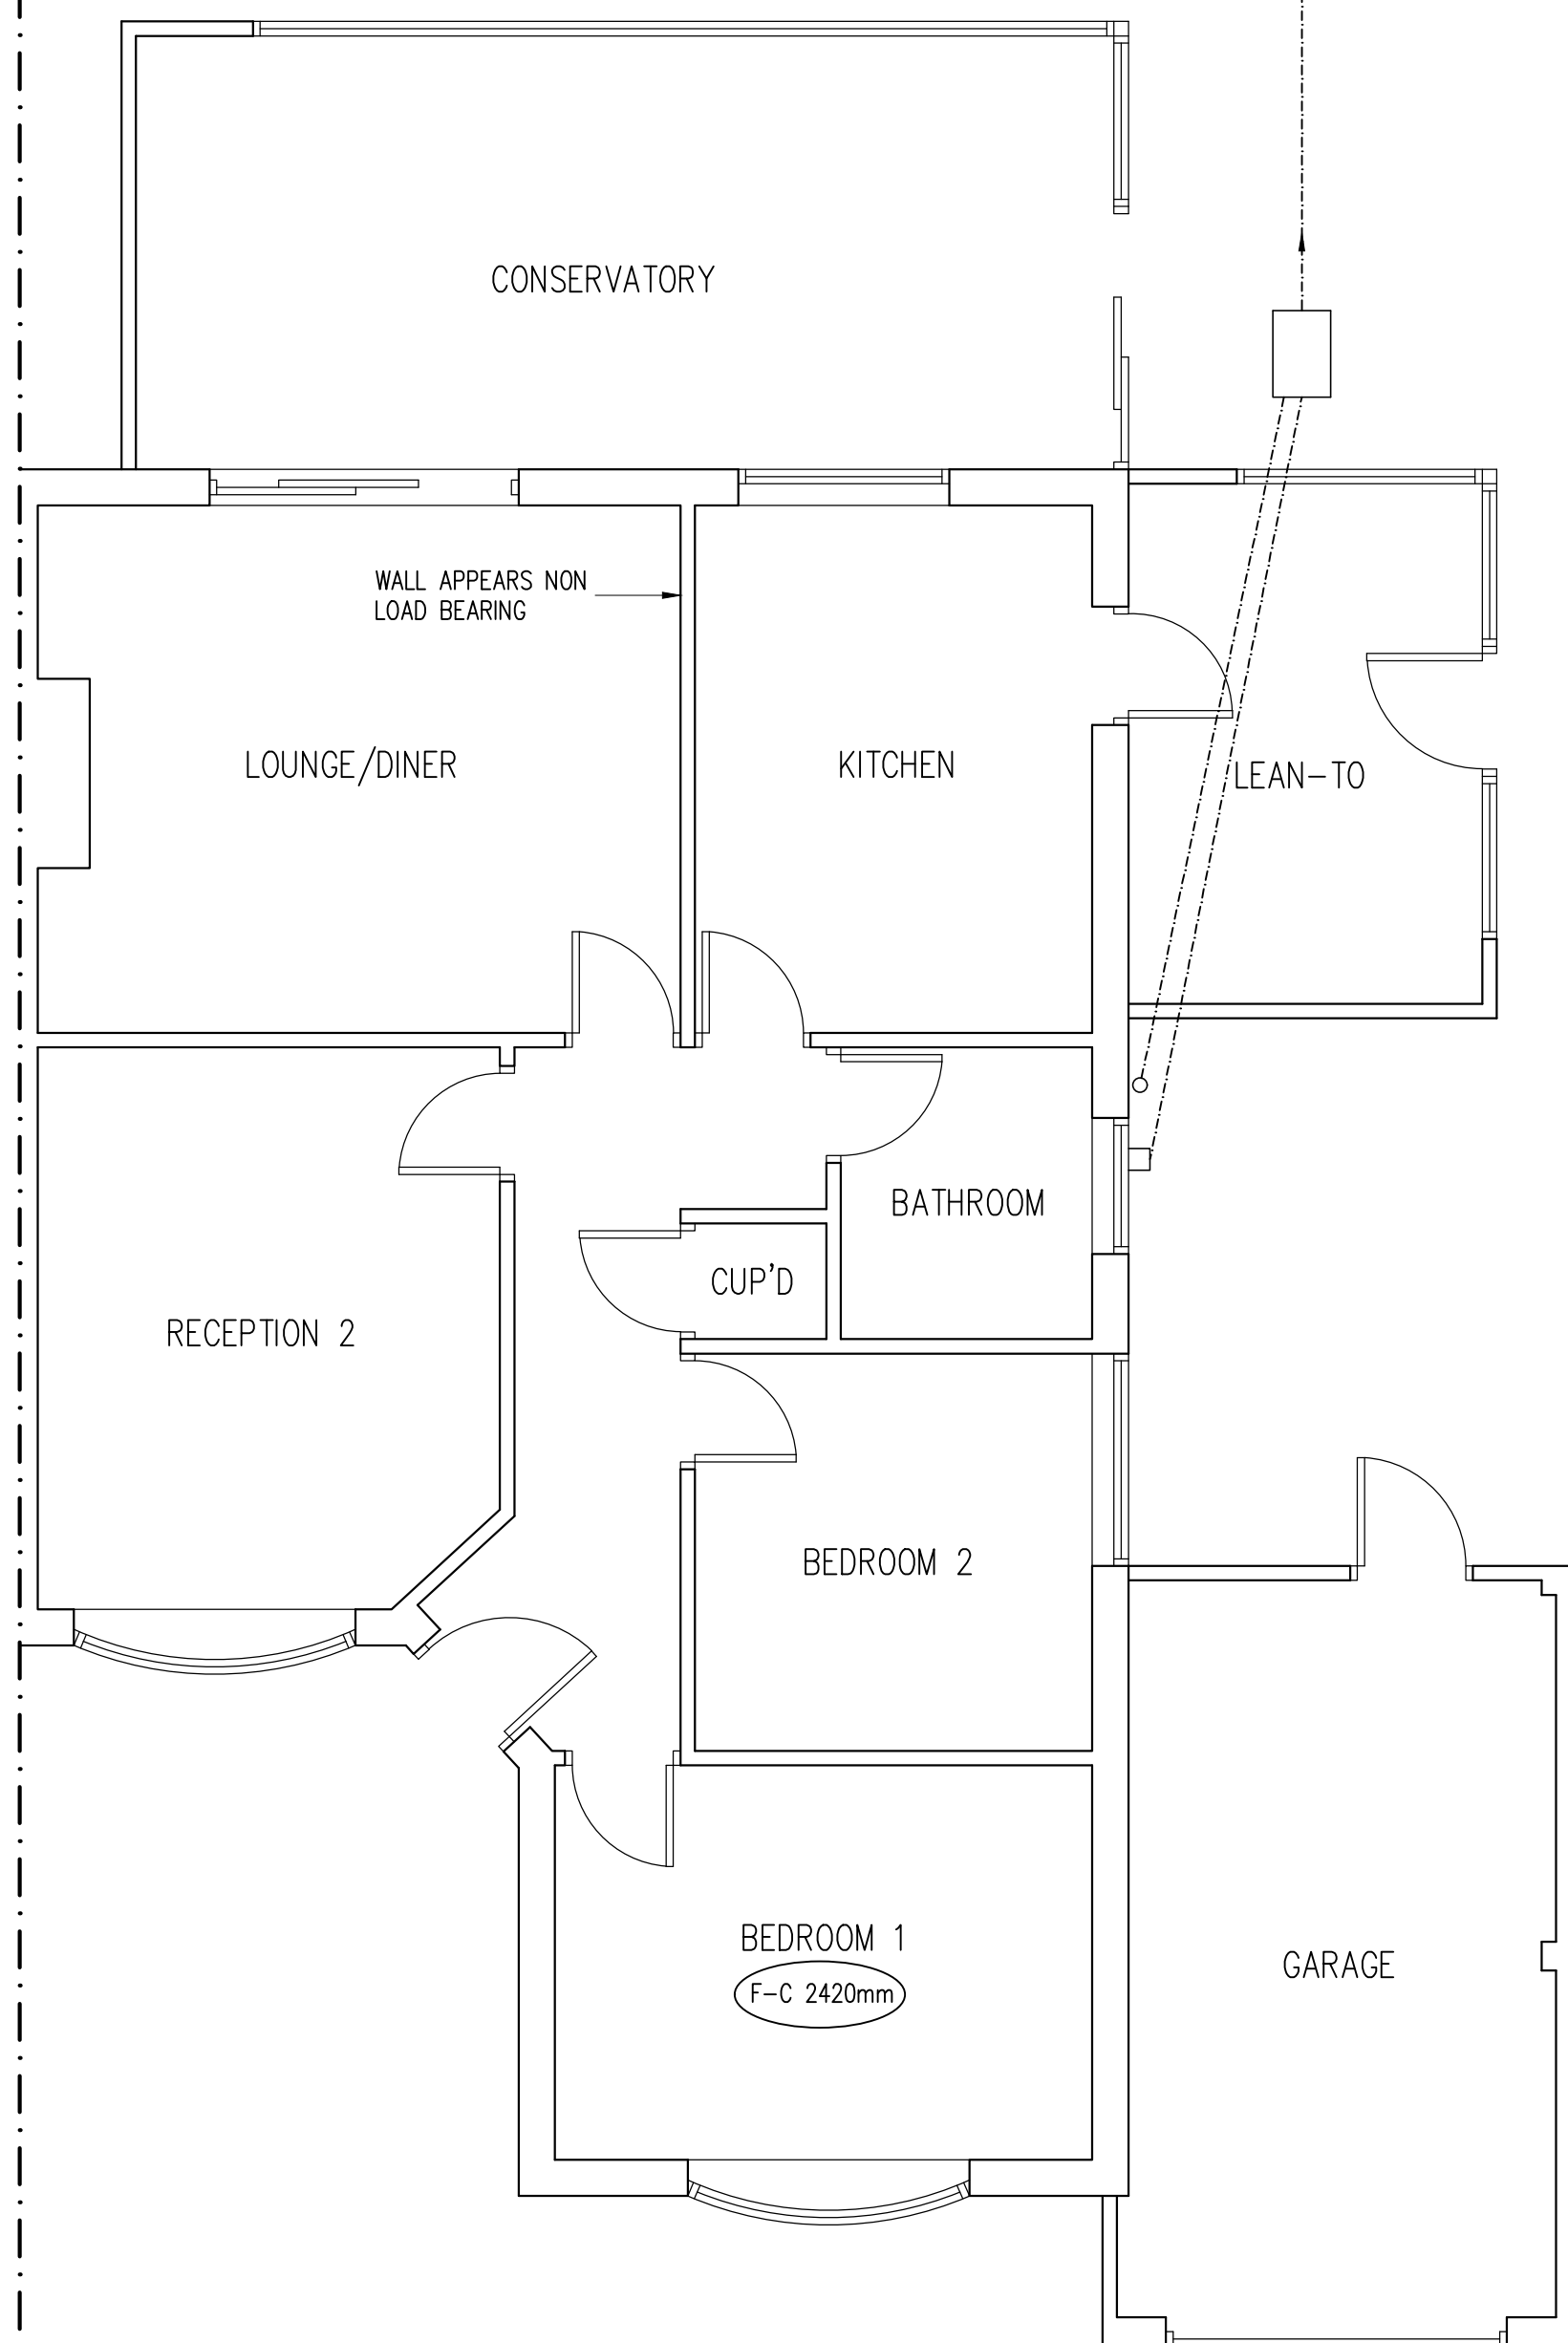


EXISTING FLOOR PLAN
SCALE 1:50



EXISTING FRONT ELEVATION
SCALE 1:50


0 1M 2M
SCALE BAR

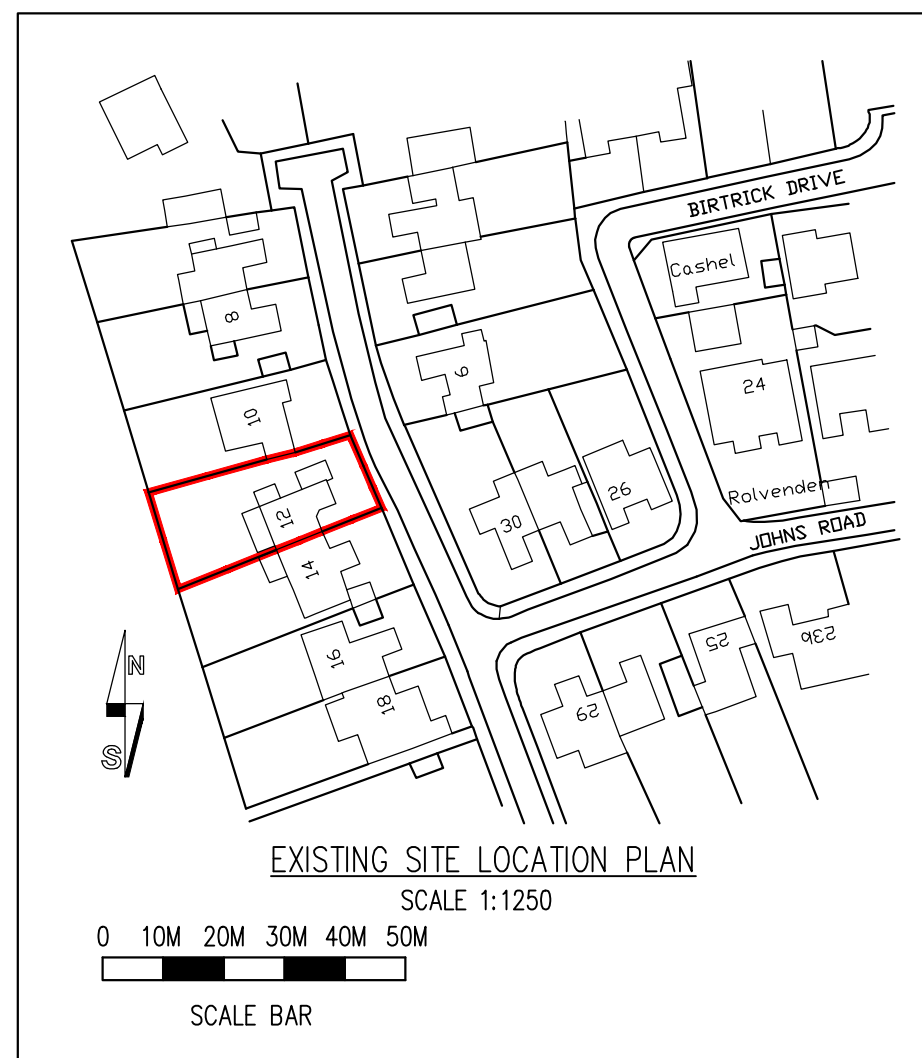

EXISTING SITE LOCATION PLAN

SCALE 1:1250


0 10M 20M 30M 40M 50M
SCALE BAR

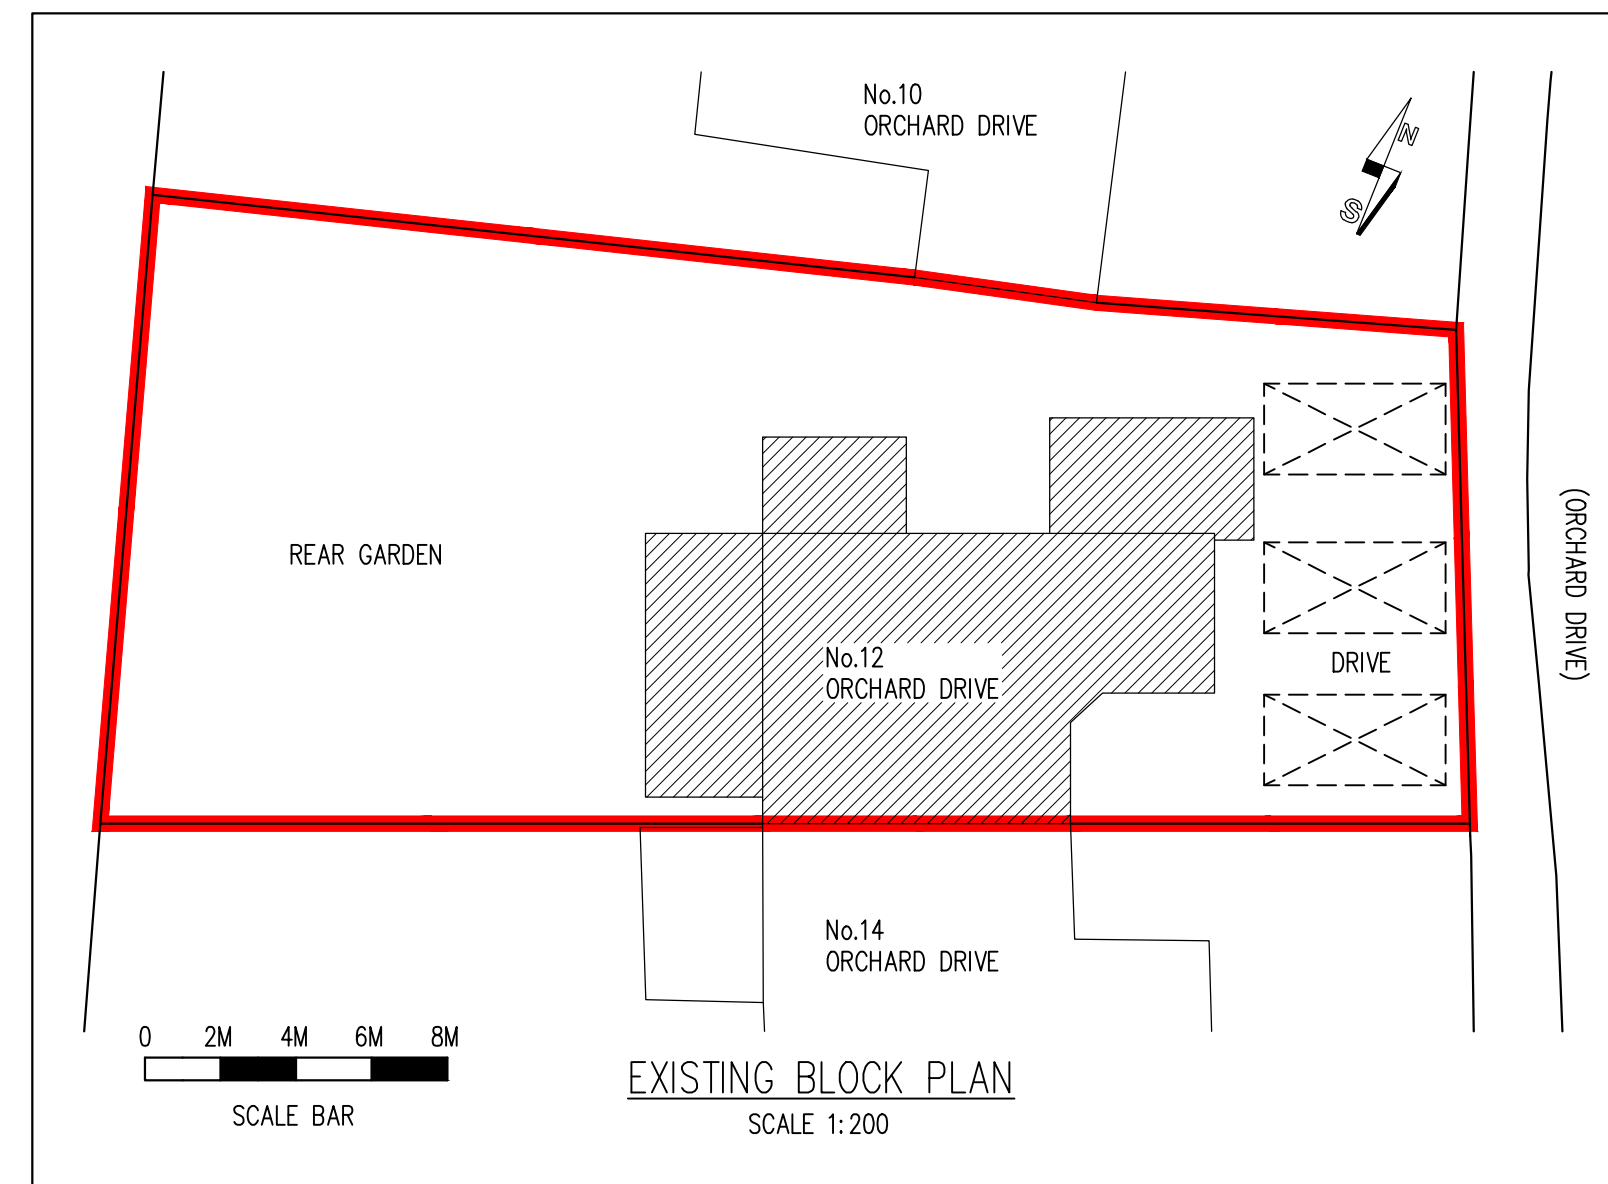

EXISTING BLOCK PLAN

SCALE 1:200


0 2M 4M 6M 8M
SCALE BAR

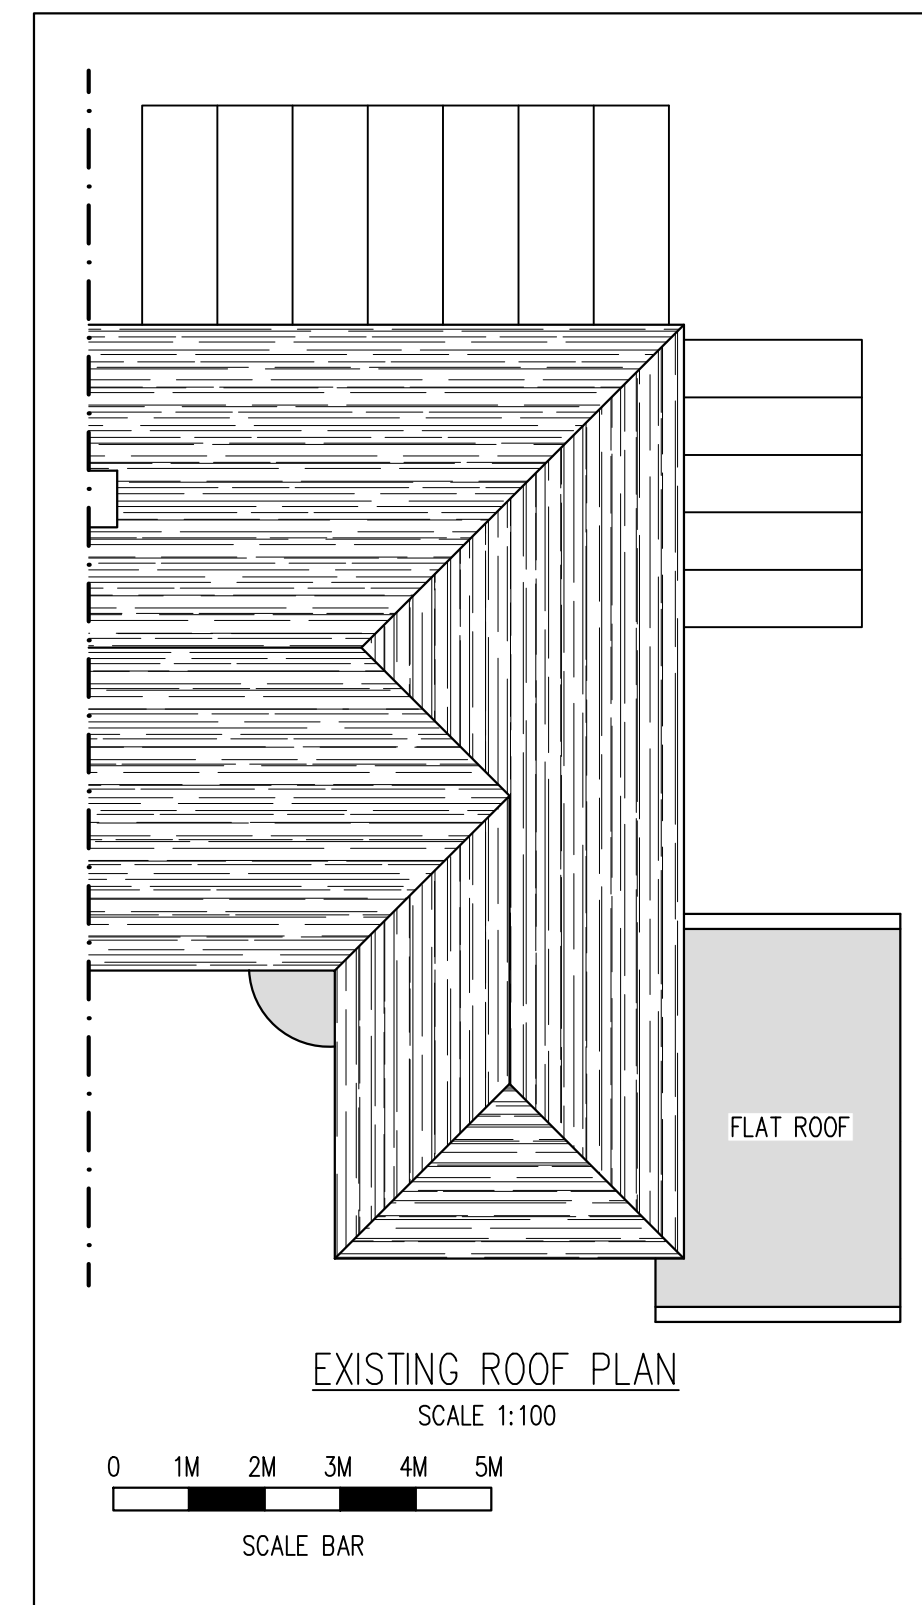

EXISTING ROOF PLAN


SCALE 1:100

0 1M 2M 3M 4M 5M
SCALE BAR

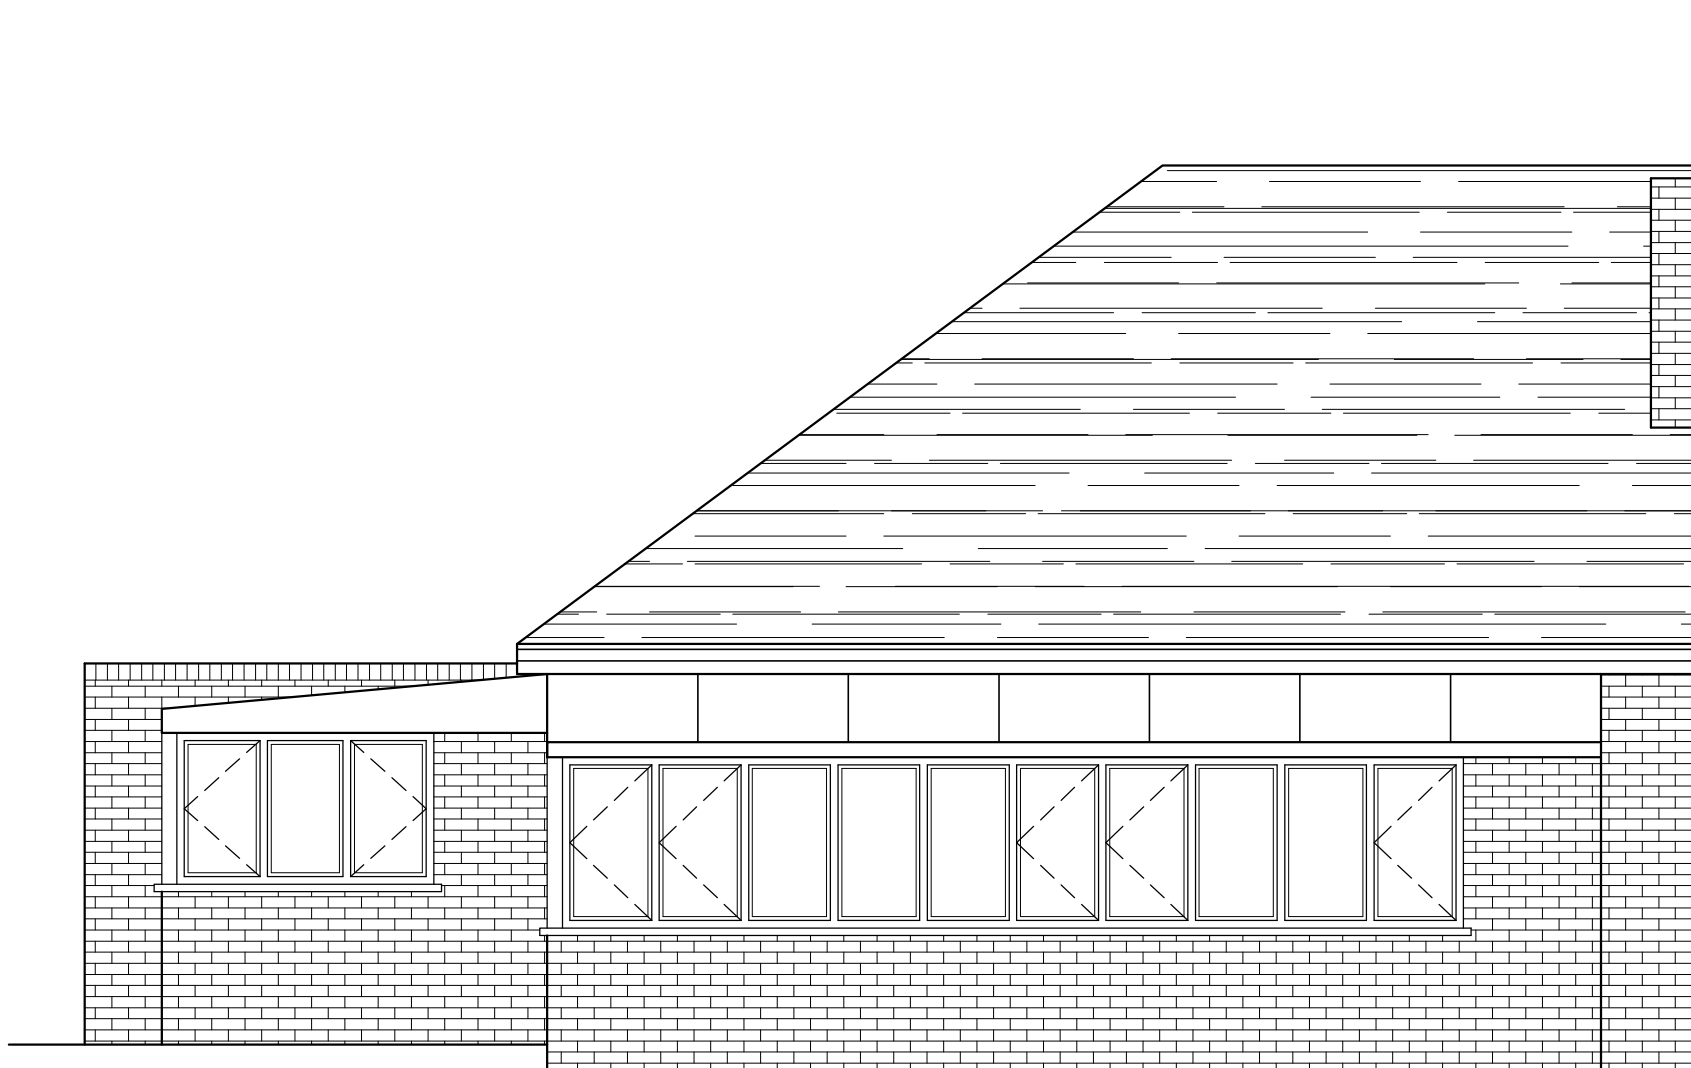

EXISTING REAR ELEVATION

SCALE 1:50

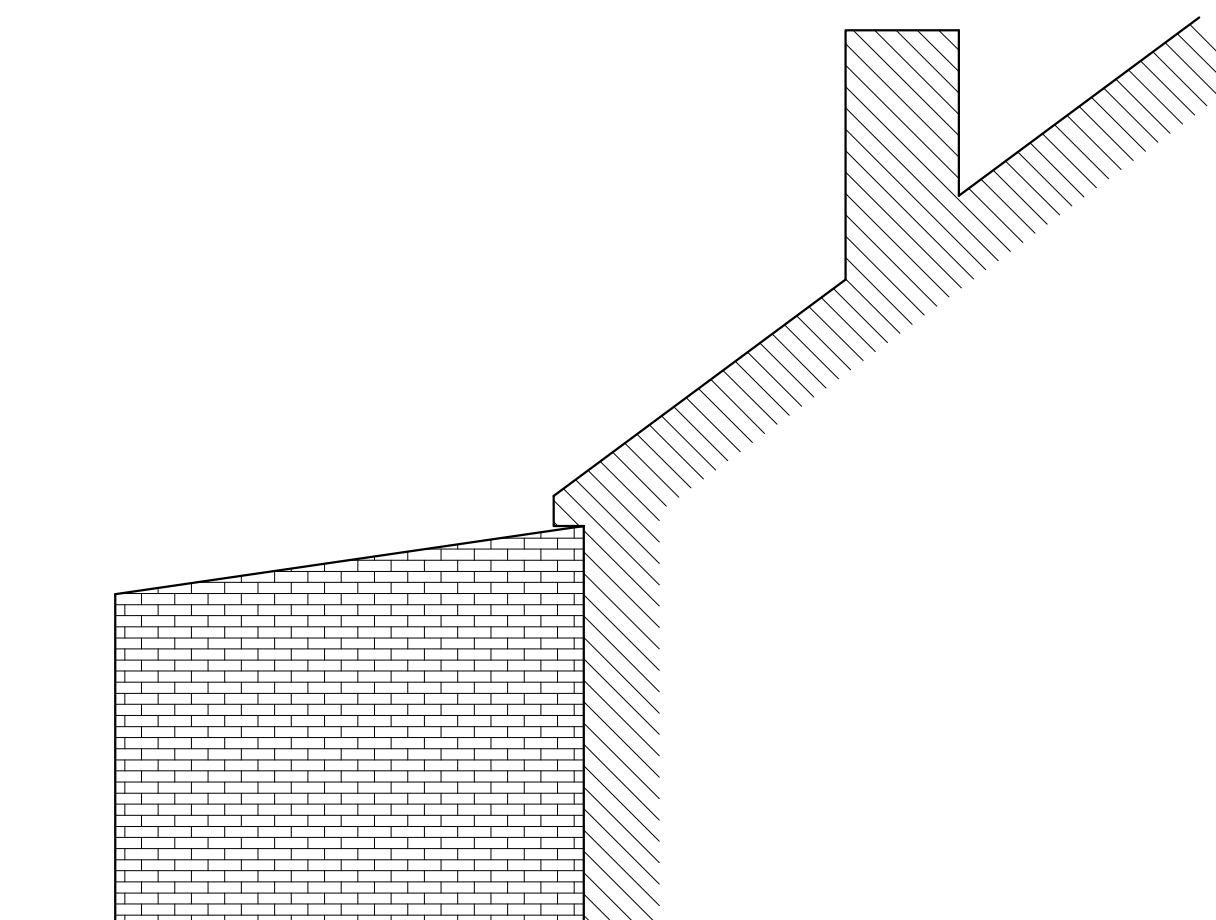

EXISTING SIDE ELEVATION A

SCALE 1:50



EXISTING SIDE ELEVATION

SCALE 1:50

	</
--	--	----