

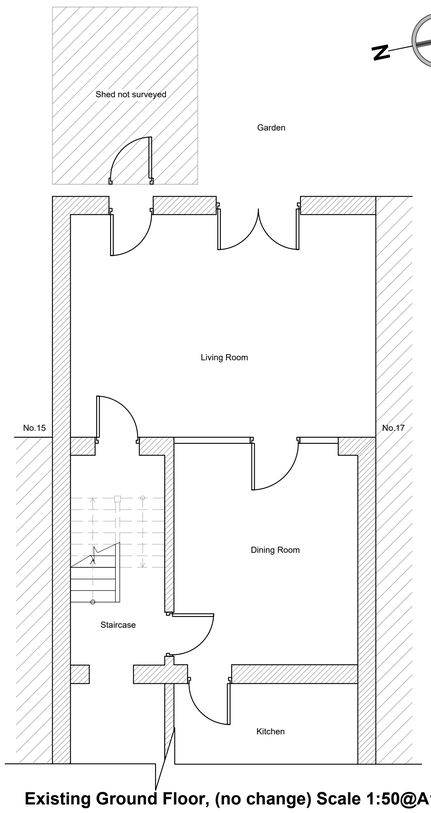


Existing Ground Floor, (no change) Scale 1:50@A1

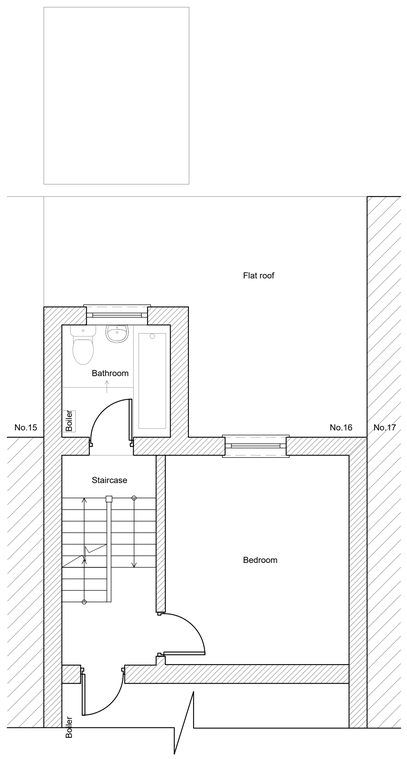

Existing First Floor, Scale 1:50@A1

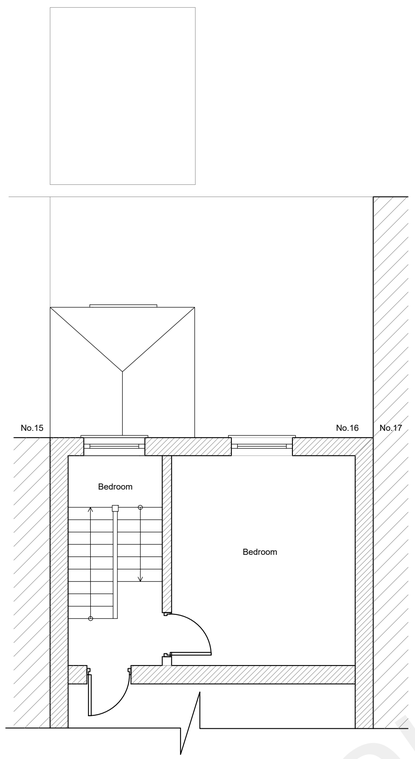


Existing Second Floor, Scale 1:50@A1



Location Plan, Scale 1:1250@A1

0 10 20 50 100m


Scale Bar 1:1250

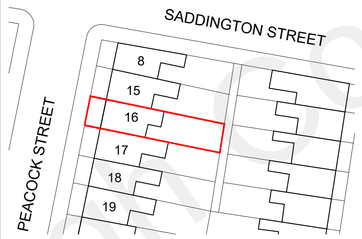

Existing Block Plan, Scale 1:500@A1

0 5 10 20 30 40 50m


Scale Bar 1:500

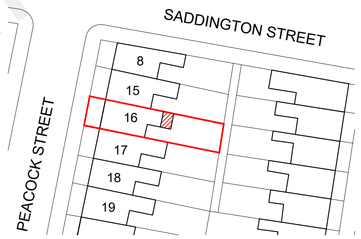

Proposed Block Plan, Scale 1:500@A1




Existing rear garden photographs

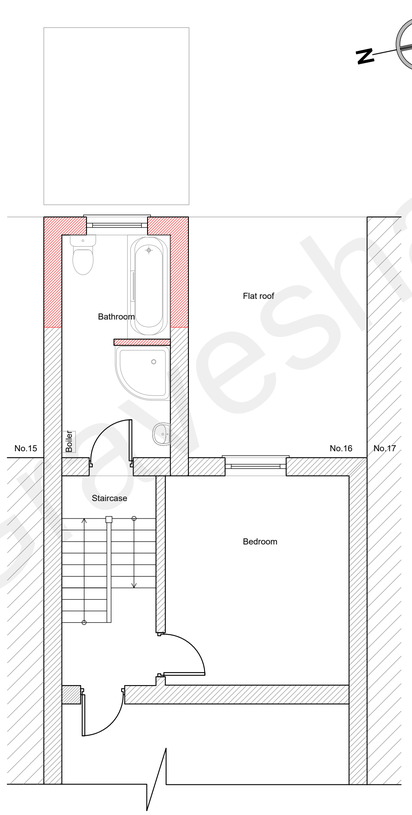


Proposed First Floor, Scale 1:50@A1

0 1 2 3 4 5m


Scale Bar 1:50

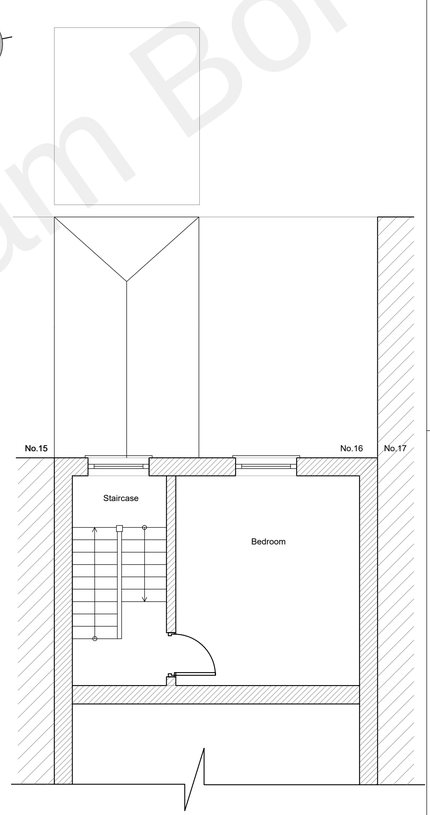


Proposed Roof Plan (Second Floor), Scale 1:50@A1

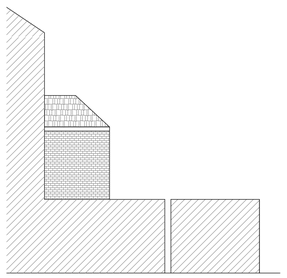


Existing South Elevation, Scale 1:100@A1

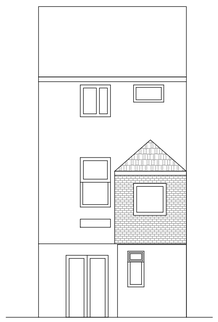

Existing East Elevation, Scale 1:100@A1

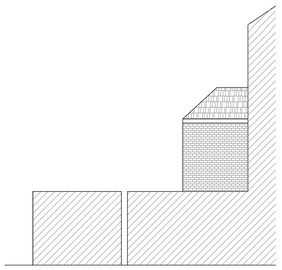


Existing North Elevation, Scale 1:100@A1

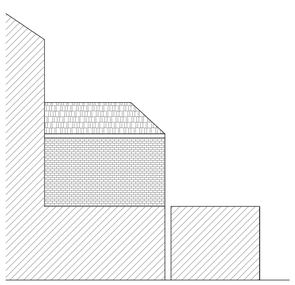


Proposed South Elevation, Scale 1:100@A1

0 1 2 3 4 5m

Scale Bar 1:100

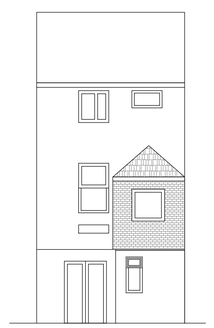

Proposed East Elevation, Scale 1:100@A1

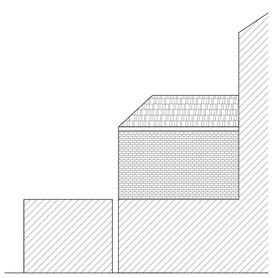

Proposed North Elevation, Scale 1:100@A1

This drawing is for planning purpose only.

DO NOT SCALE - FOR PLANNING PURPOSES ONLY.

ARCHITECTS TO BE INFORMED OF ALL DISCREPANCIES IN DIMENSIONS.

CONTRACTOR TO CHECK ALL DIMENSIONS ON SITE.

ANY UNAUTHORISED COPYING WILL CONSTITUTE INFRINGEMENT OF COPYRIGHT.

ALL RIGHTS RESERVED.

COPYRIGHT© 2021 PROARC LTD.

Rev	Details	Date
A	Second floor extension omitted.	29.09.21
B	Red line updated on Location and Block Plans. Ground Floor title revised as 'no change'.	07.10.21

PLANNING APPLICATION

PROARC
Architecture & Properties
42 Valley Road, Gillingham, Kent, ME7 2EU
Mobile: 07511251343 www.proarc.one

Project Title
Single storey rear extension.

Drawing Title
Location Plan, Existing and Proposed Drawings

Address
16 Peacock Street, Gravesend, DA12 1EF

Drawn	Checked	Scale	Date
PB	MW	as indicated@A1	14/05/2021

Dwg No	Rev No
2111_PL01	B

Gravesham Borough Council