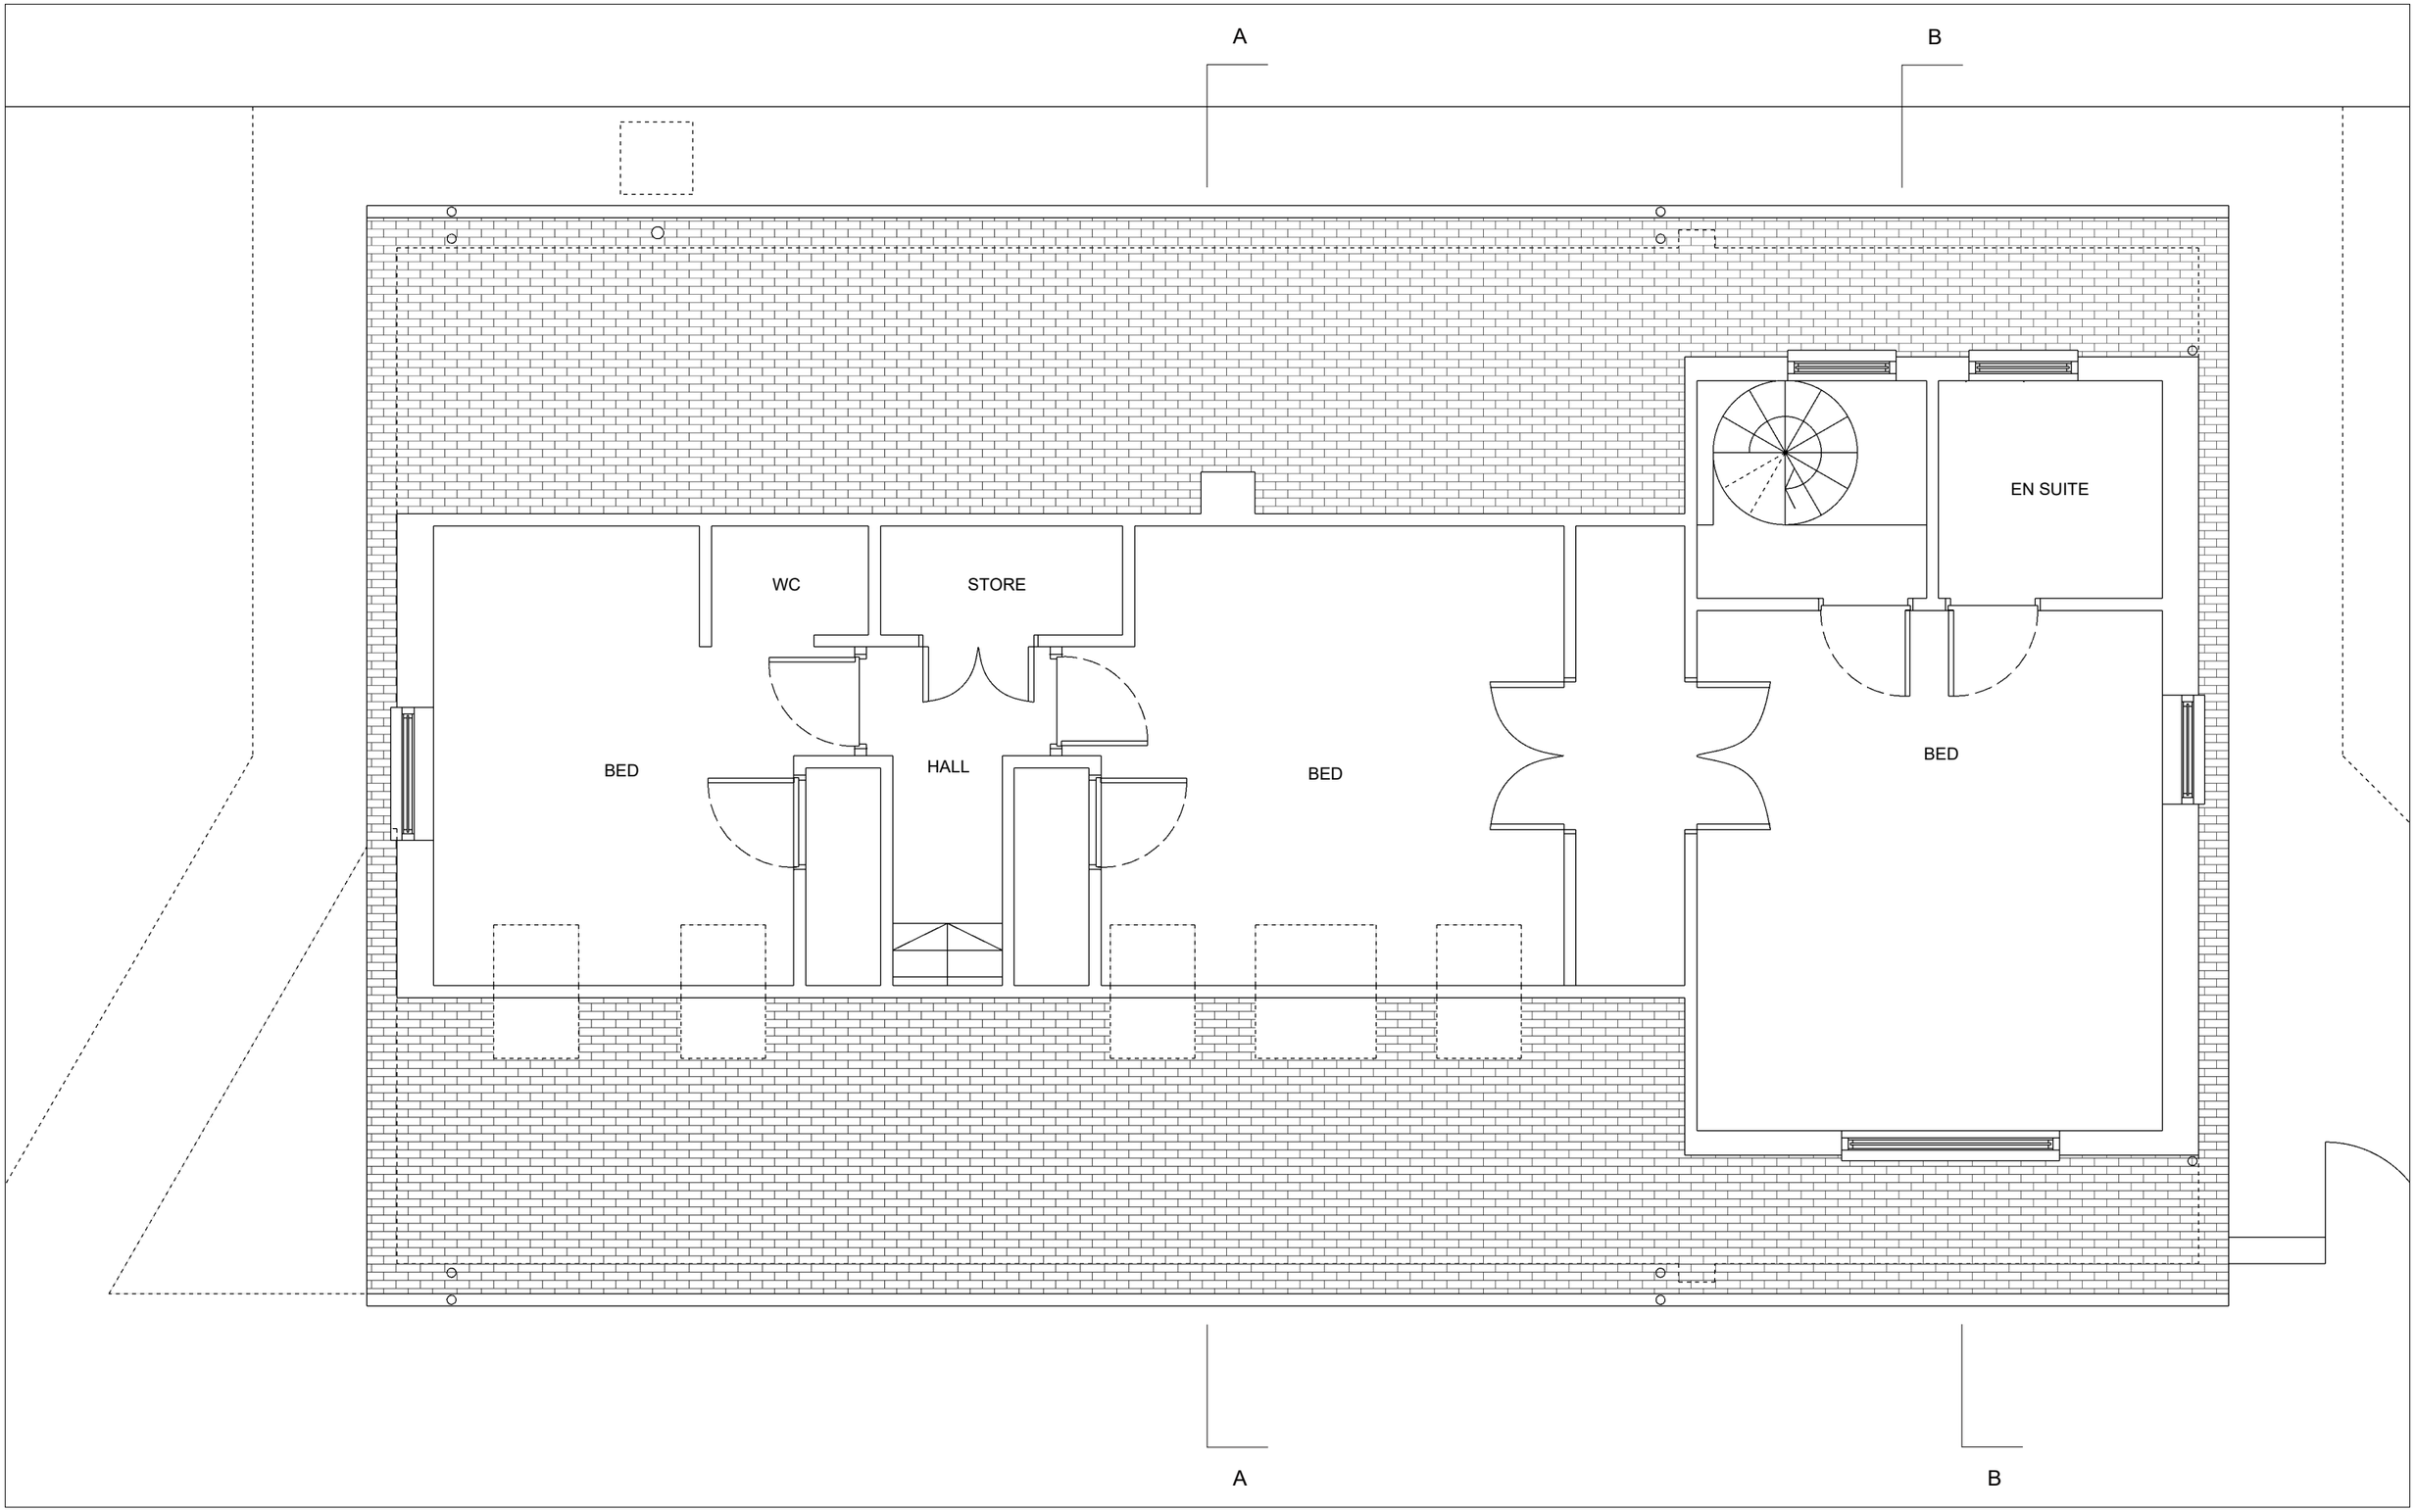


Steve Baker **Architect**

78 Pound Road East Peckham Tonbridge Kent TN12 5BJ

18 Hatton Place London EC1M 8RU

T:+44 (0)1622 870275
E:contact@stevebakerarchitect.com
W:www.stevebakerarchitect.com

S	R	Date	Description

Note - Do not scale from this drawing. All dimensions must be checked on site by the contractor and any discrepancies reported immediately.

© COPYRIGHT 2023 STEVE BAKER ARCHITECT
Ordnance Survey. © Crown Copyright 2023. All rights reserved.
Supplied by UK Map Centre Licence number 100048957.

MR and MRS J. MEE

0 0.5 1:25 @ A1 1 1.5m
0 1 1:50 @ A3 2 3m

Client:
MR and MRS J. MEE
Project Title:
GENESTA GLADE, GRAVESEND

Status:	Stage:	Scale:	Sheet:
PLANNING	P	1:25/50	A1/A3

Drawing Title:
EXISTING FIRST FLOOR PLAN

Project No:	Disc:	Building:	Package:	Drawing No:	Revision:
A23250	A	-	-	1011	_