

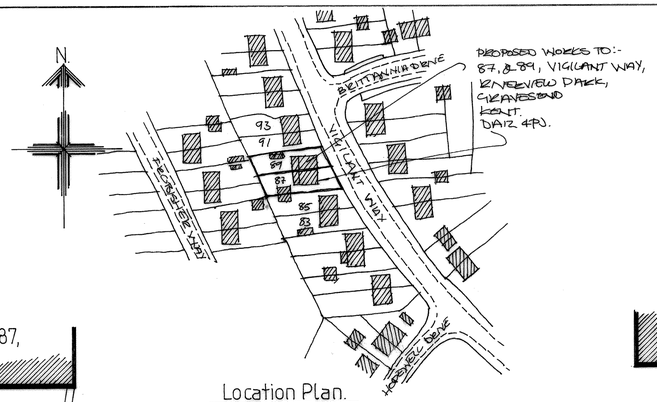



Location Plan.
1:1250

scale bar: 1:1250

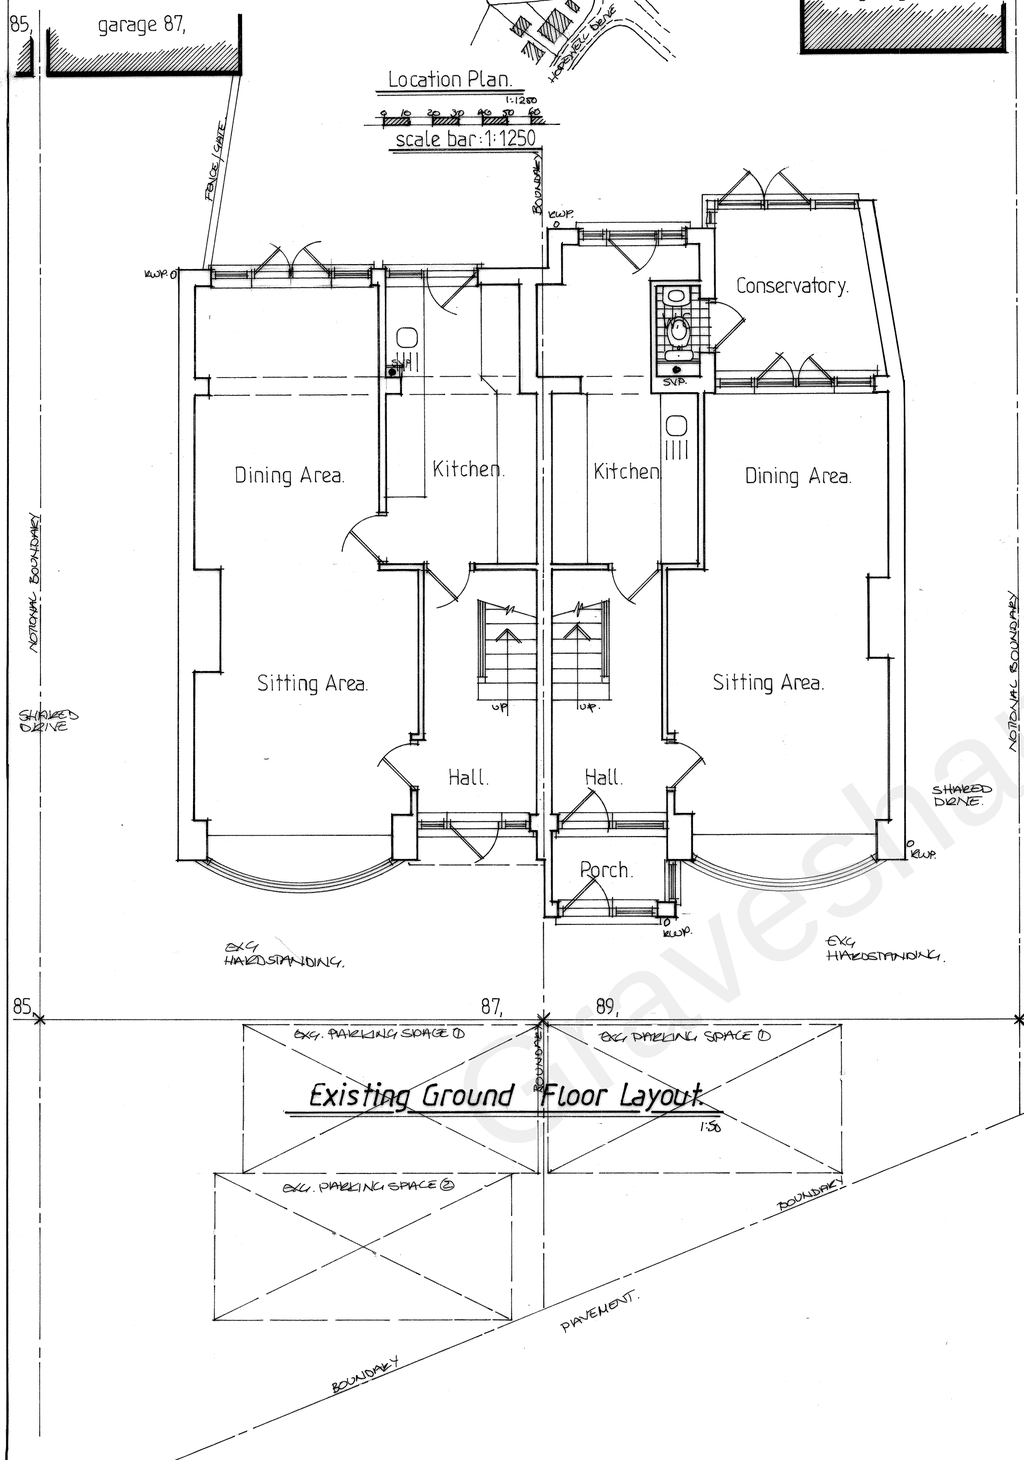


Existing Ground Floor Layout.
1:50

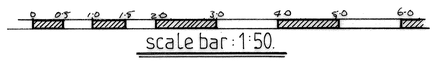


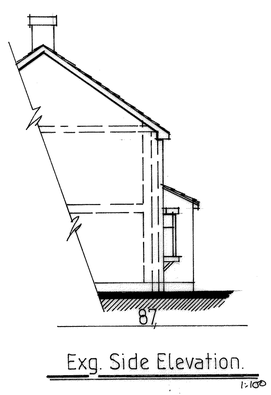

Exg. Side Elevation.
1:100

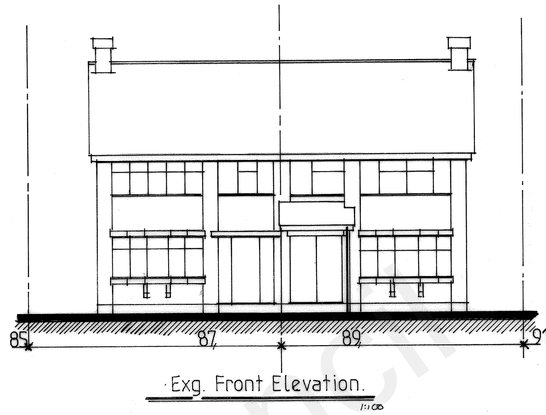


Exg. Front Elevation.
1:100

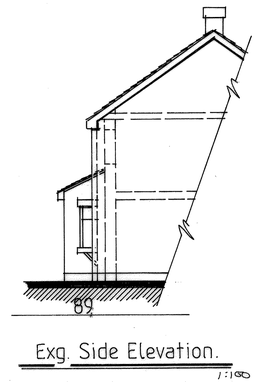

Exg. Side Elevation.
1:100

scale bar: 1:100.

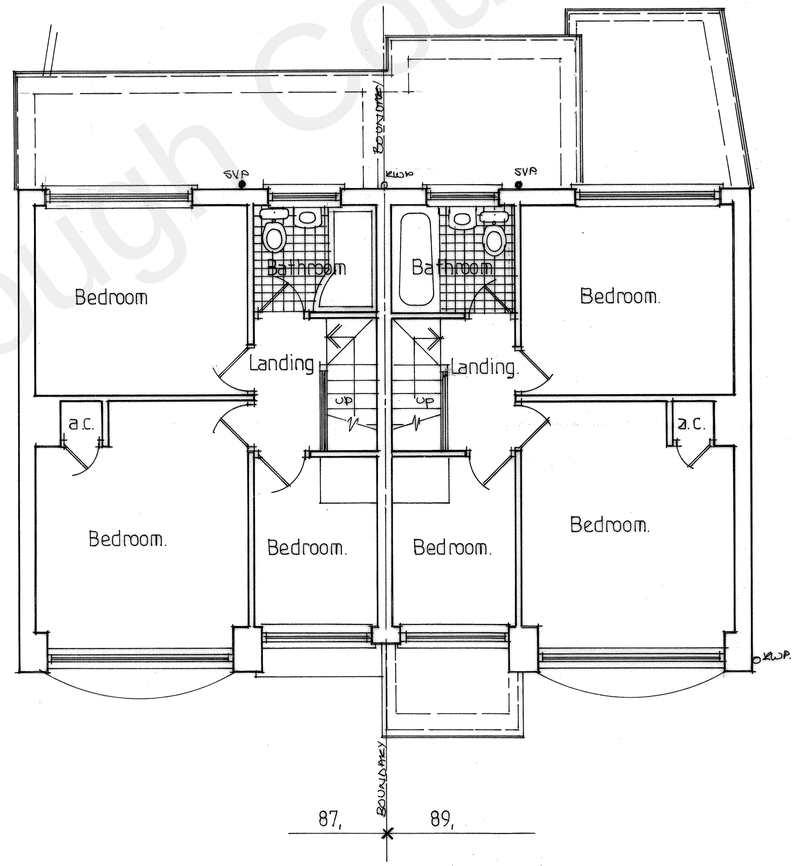

Existing First Floor Layout.
1:50

Russell A Broad & Associates.
Architecture*Surveying*Supervision
approved designs since 1986.

The Architectural Design Studio.
'The Old Cycle Shop', 200 High Street,
Wickham Market, Suffolk IP13 0RF.
Mobile:- 07931 150805.
Email:- RussellBroad1986@gmail.com

Project:-
Existing / Survey Floor Layouts, Elevations & Location Plan.

Project Address:-
87 & 89, Vigilant Way, Riverview Park, Gravesend, Kent. DA12 4PJ.
For:- Mr & Mrs. Brisley (87)
Mr & Mrs. Jones. (89)

Drawn:-	Submitted:-	Approved:-
RAB		

Date:-	Scale:-
June 2022	1:50, 1:100, 1:1250.

Do Not Scale From Drawing.
All Dimensions are to be Checked on Site.
All Works to Relevant Codes of Practise & B.S.'s.
Client and Contractor to ensure compliance with C.D.M., Health & Safety Regulations & Party Wall Agreement Act where applicable.

Project Ref:-	Drawing Number:-	Rev
81005	10.	

Gravesham Borough Council