

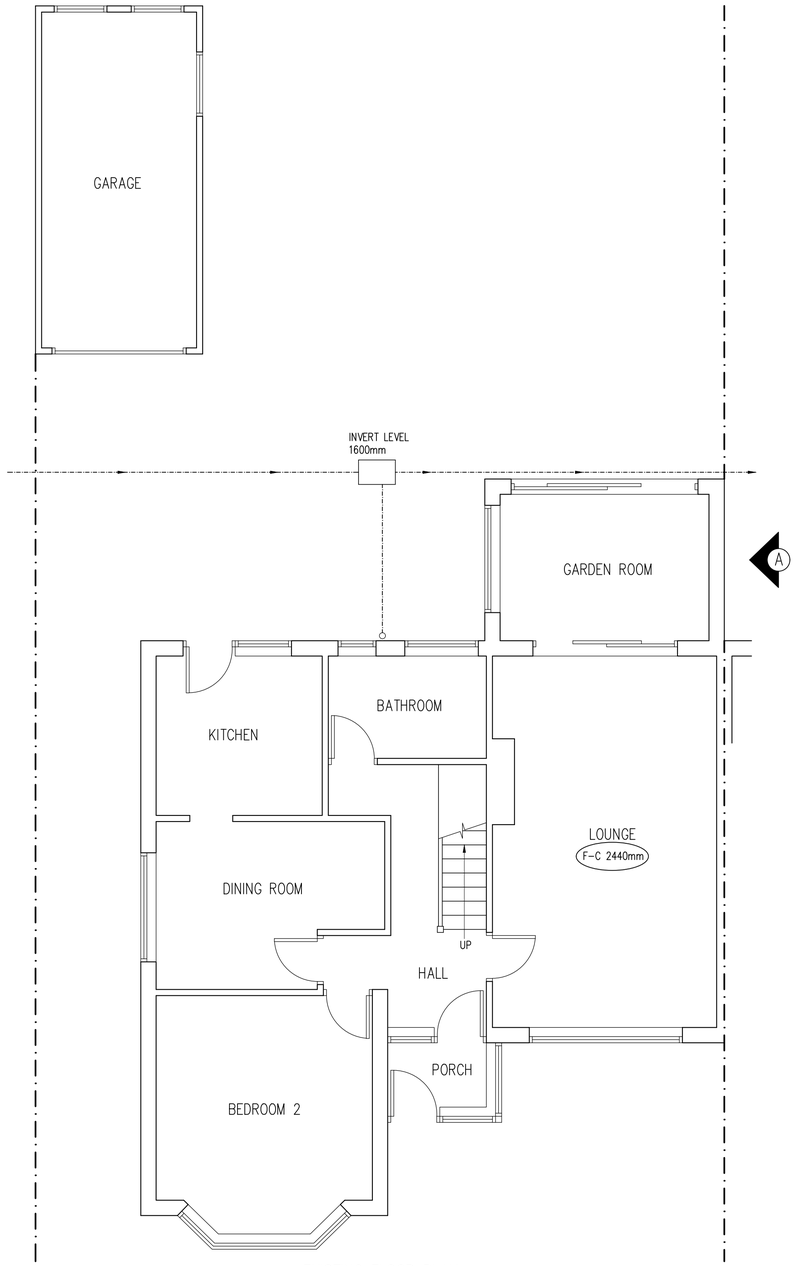



EXISTING FLOOR PLAN
SCALE 1:50

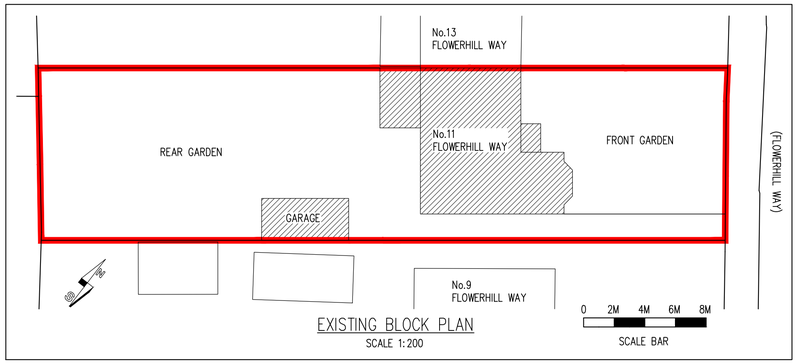


EXISTING BLOCK PLAN
SCALE 1:200

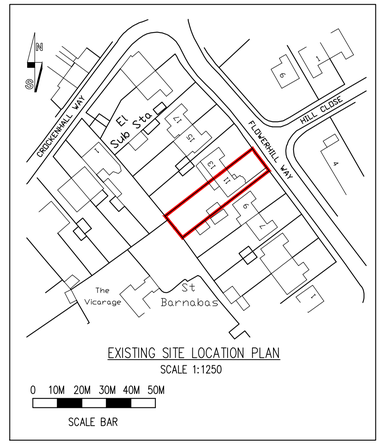


EXISTING SITE LOCATION PLAN
SCALE 1:1250

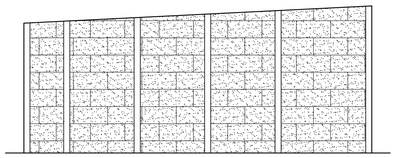


EXISTING GARAGE SIDE ELEVATION A
SCALE 1:50

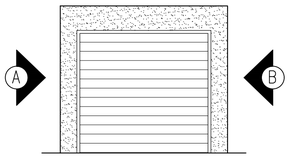


EXISTING GARAGE FRONT ELEVATION
SCALE 1:50

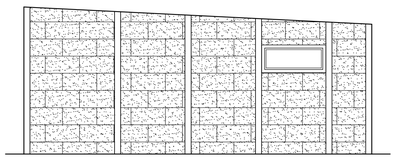


EXISTING GARAGE SIDE ELEVATION B
SCALE 1:50

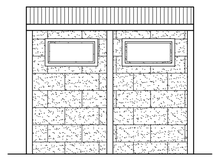


EXISTING GARAGE REAR ELEVATION
SCALE 1:50

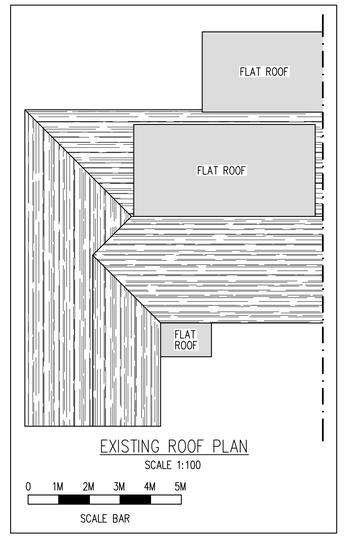


EXISTING ROOF PLAN
SCALE 1:100

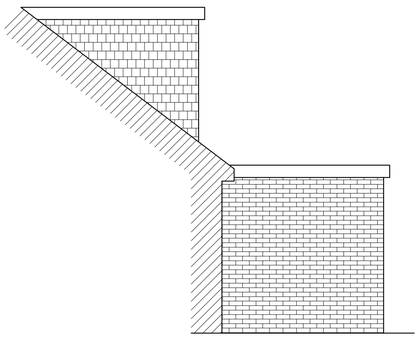

EXISTING SIDE ELEVATION A
SCALE 1:50

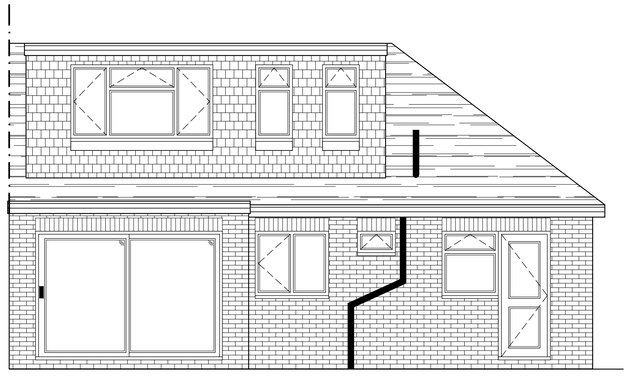

EXISTING REAR ELEVATION
SCALE 1:50

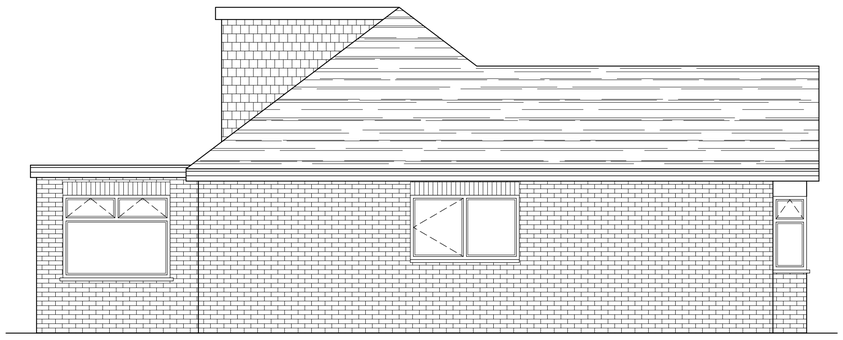

EXISTING SIDE ELEVATION
SCALE 1:50

0 1M 2M
SCALE BAR

Rev	Date	By	Chkd	Revisions

Client
MR & MRS HAMISH JACK

Job Title
SINGLE STOREY REAR EXTENSION
& INTERNAL ALTERATIONS
AT 11 FLOWERHILL WAY
ISTEAD RISE
GRAVESEND KENT DA13 9DG

ARCHITECTURAL CONSULTANTS
ANDERSON NORTH
ANDERSON NORTH LIMITED
Glen Lodge
Priory Close, East Farleigh
Kent ME15 0EY
Tel: 01732 522 455
Mob: 07957 627 440

Scale
AS SHOWN @ A1

Date
14/09/23

Drawing Title
EXISTING FLOOR PLAN
AND ELEVATIONS

Drawing No.
11-FLOWERHILL-WAY-01

Rev.
A