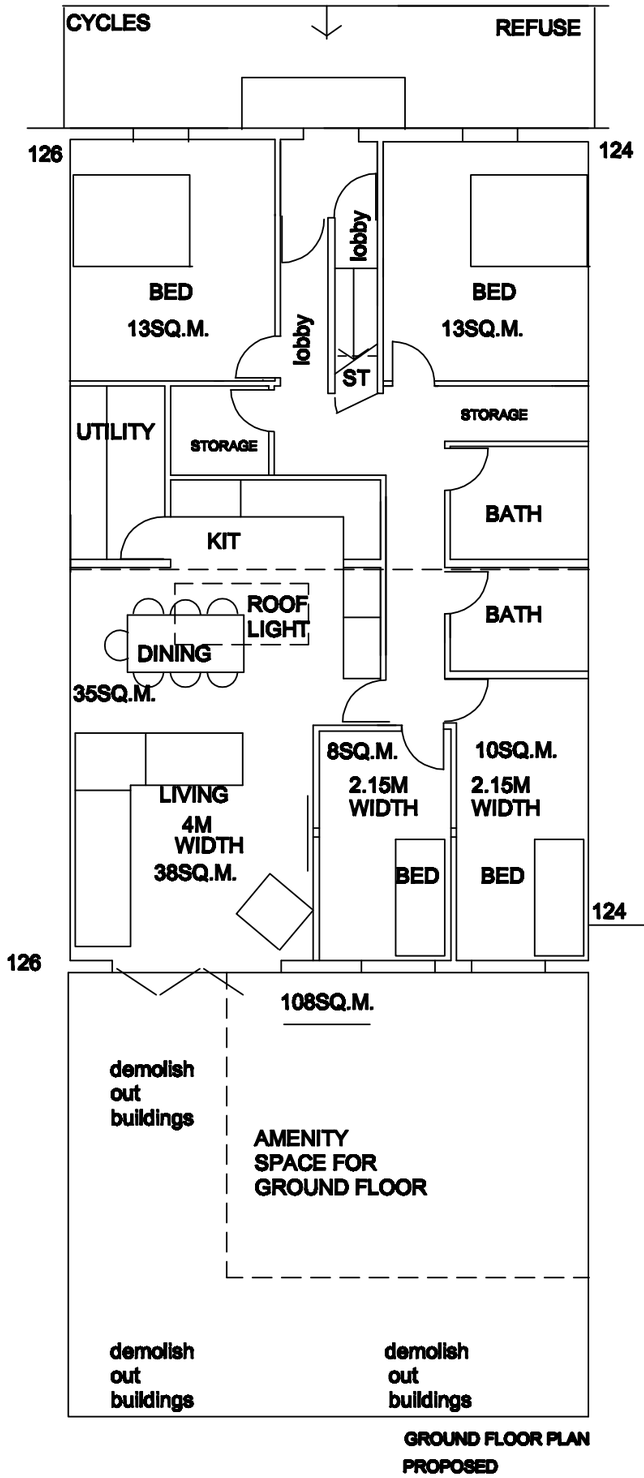

GROUND FLOOR PLAN
PROPOSED

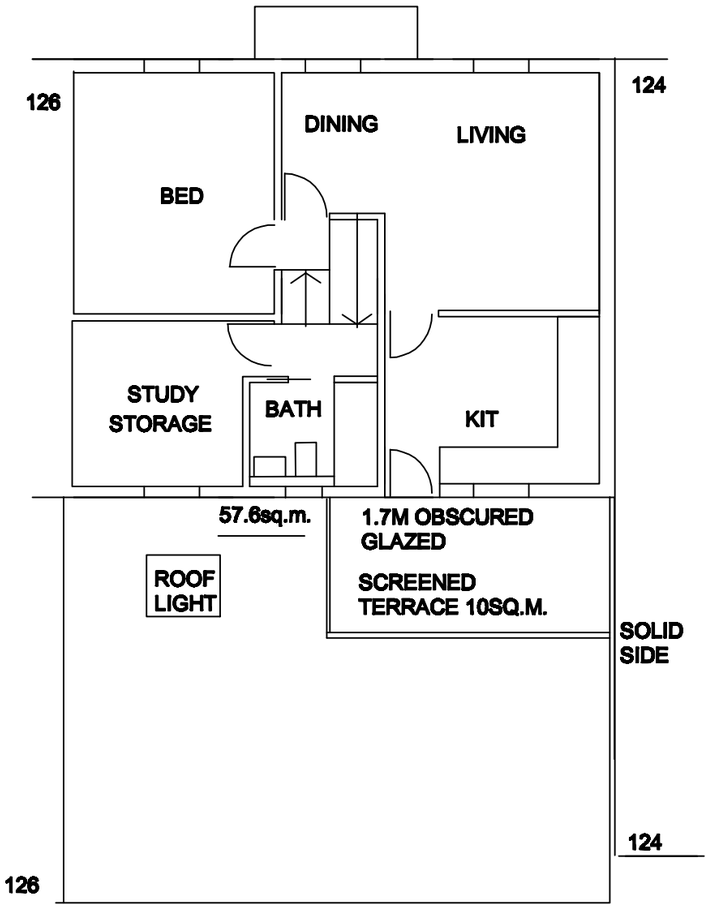

FIRST FLOOR PLAN
PROPOSED

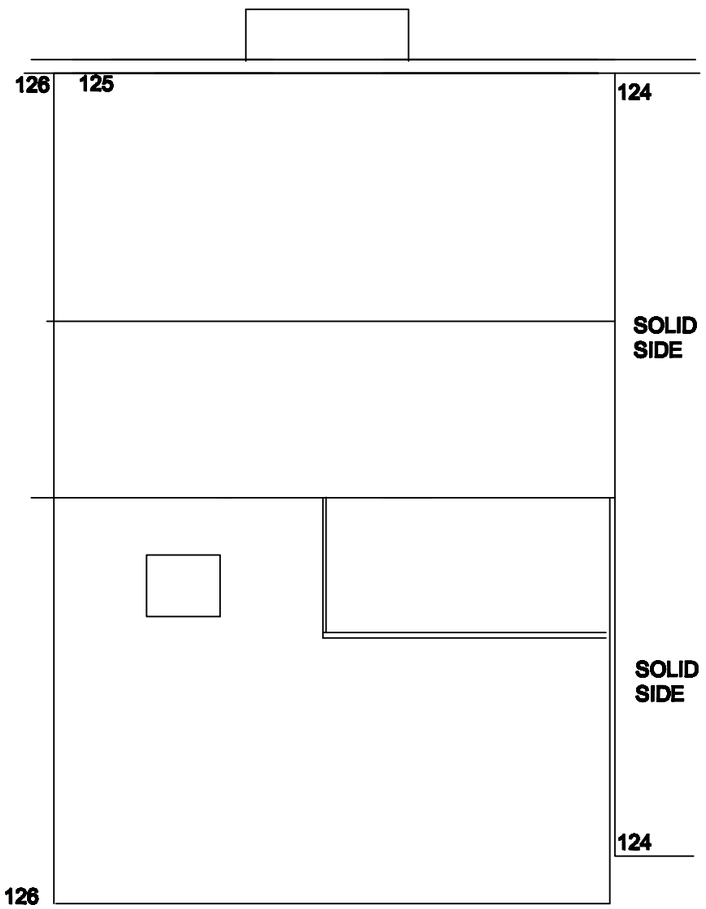

ROOF PLAN

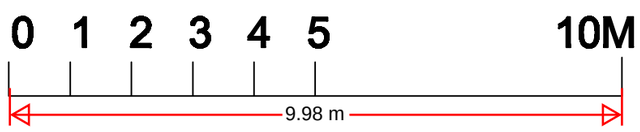

MERRITT
DESIGN
PARTNERSHIP
105 CHURCH HILL,
LOUGHTON,
ESSEX, IG10 1QR
TEL. 020-8508-9662
info@merrittdesign.co.uk

Job:
125 WELLINGTON STREET
GRAVESEND
DA12 1JE

Dwg Title:
PROPOSED

Scale: 1:100 @A3
Date:
Drawn:
Checked:
Dwg No: MDP.WST/02
Rev: