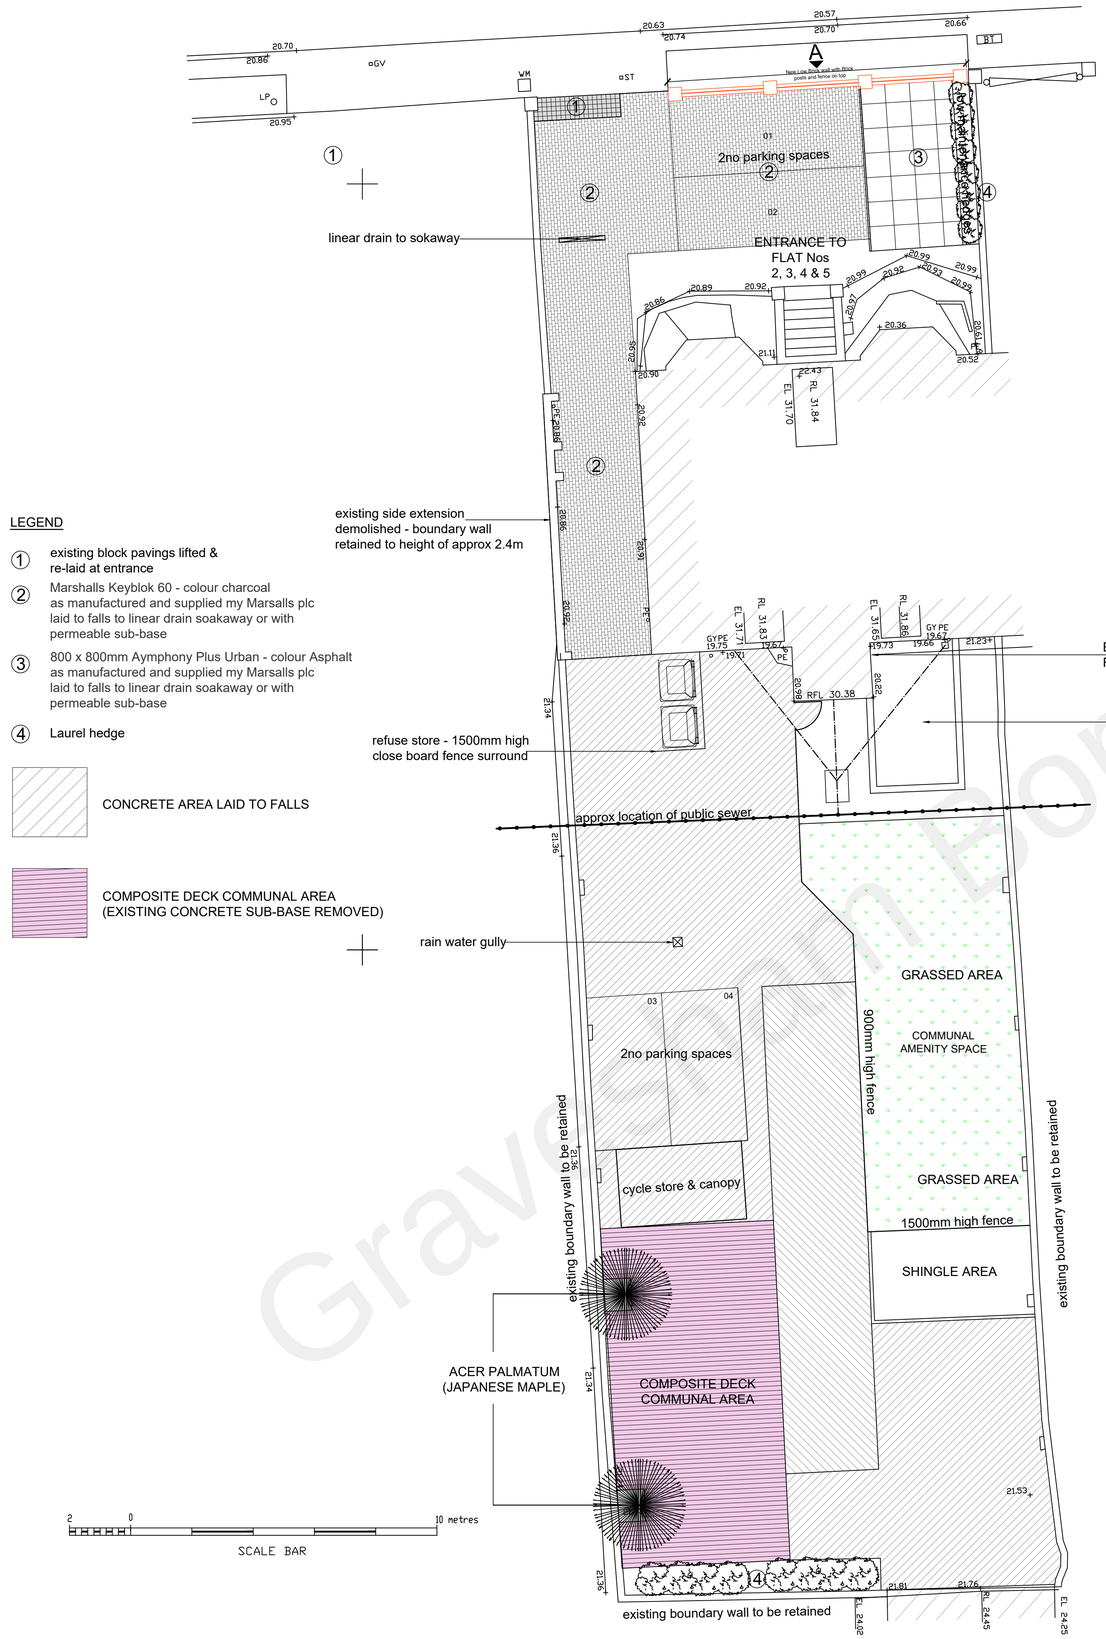


LEGEND

① existing block pavings lifted & re-laid at entrance

② Marshalls Keyblok 60 - colour charcoal as manufactured and supplied my Marsalls plc laid to falls to linear drain soakaway or with permeable sub-base

③ 800 x 800mm Aymphony Plus Urban - colour Asphalt as manufactured and supplied my Marsalls plc laid to falls to linear drain soakaway or with permeable sub-base

④ Laurel hedge

CONCRETE AREA LAID TO FALLS

COMPOSITE DECK COMMUNAL AREA
(EXISTING CONCRETE SUB-BASE REMOVED)


2 0 10 metres

SCALE BAR

FRONT BOUNDARY WALL DETAILS

WALLS — yellow stock brickwork with brick on edge coping and bonding to match walls to 13 Overcliffe


RAILINGS — metal railings and finials all to match 13 Overcliffe

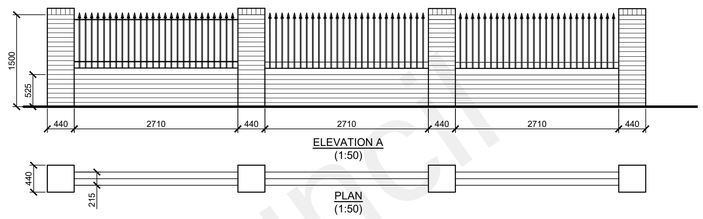

ELEVATION A
(1:50)

PLAN
(1:50)



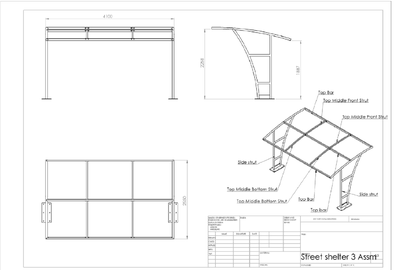

CYCLE STORAGE & CANOPY

Date	No	Revision
16/08/22	H	Storage container removed General amendments
12/08/22	G	General amendments
04/07/22	F	General amendments
30/11/21	E	General amendments
11/11/21	D	General layout and materials altered
24/03/21	C	Public sewer and drainage details added
01/04/19	B	Paving slab details behind front parking bays added
28/02/19	A	Boundary wall, cycle shed and other details added

Penfold Project Services

Epmarket, Wrotham Road, Meopham, Kent, DA13 0JH
Telephone: 01474 816690
e-mail: apenfold448@btinternet.com

Job Title: 10 OVERCLIFFE
GRAVESEND
KENT
DA11 0EF

Dwg Title: SITE PLAN
AS PROPOSED

Scale: 1:100 @ A1

Dwg No.: 03H

Date: August 2018

Gravesham Borough Council