
Do not scale.

Dimensions to be verified on site. Use figured dimensions only. Do not work from reduced scale drawings. Please refer to scale and sheet size as indicated.


This drawing is the property of WESTRIDGE CONSTRUCTION LTD©.

Copyright is reserved by them and the drawing is issued on the condition that it is not copied, reproduced, retained or disclosed to any unauthorised person without the prior consent in writing of Westridge Construction Ltd.

NOTES:

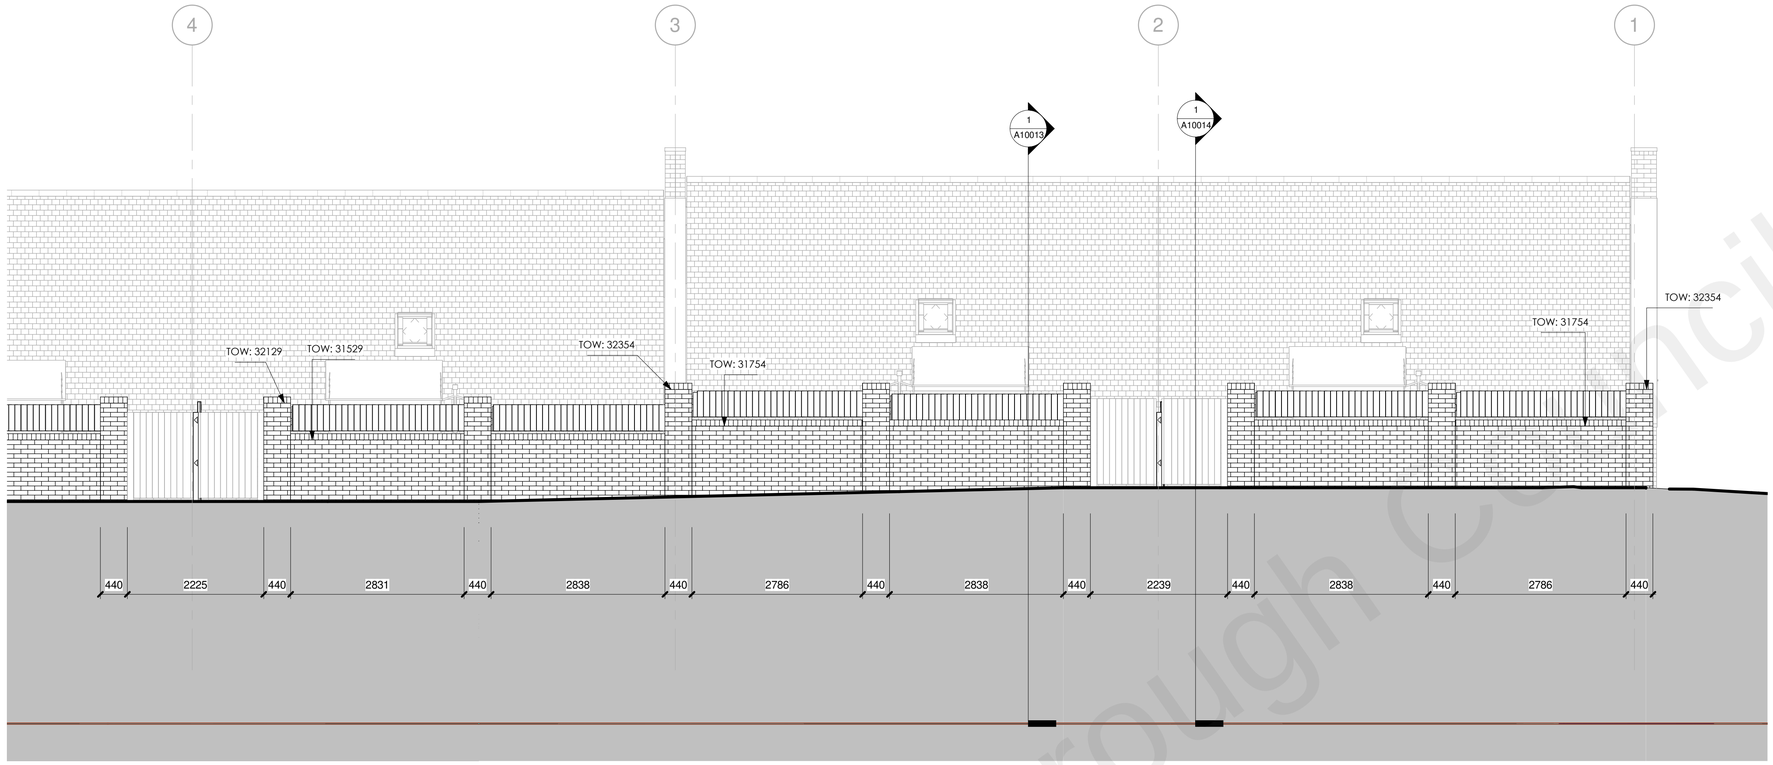

1 Boundary wall East elevation Part 1
1 : 50

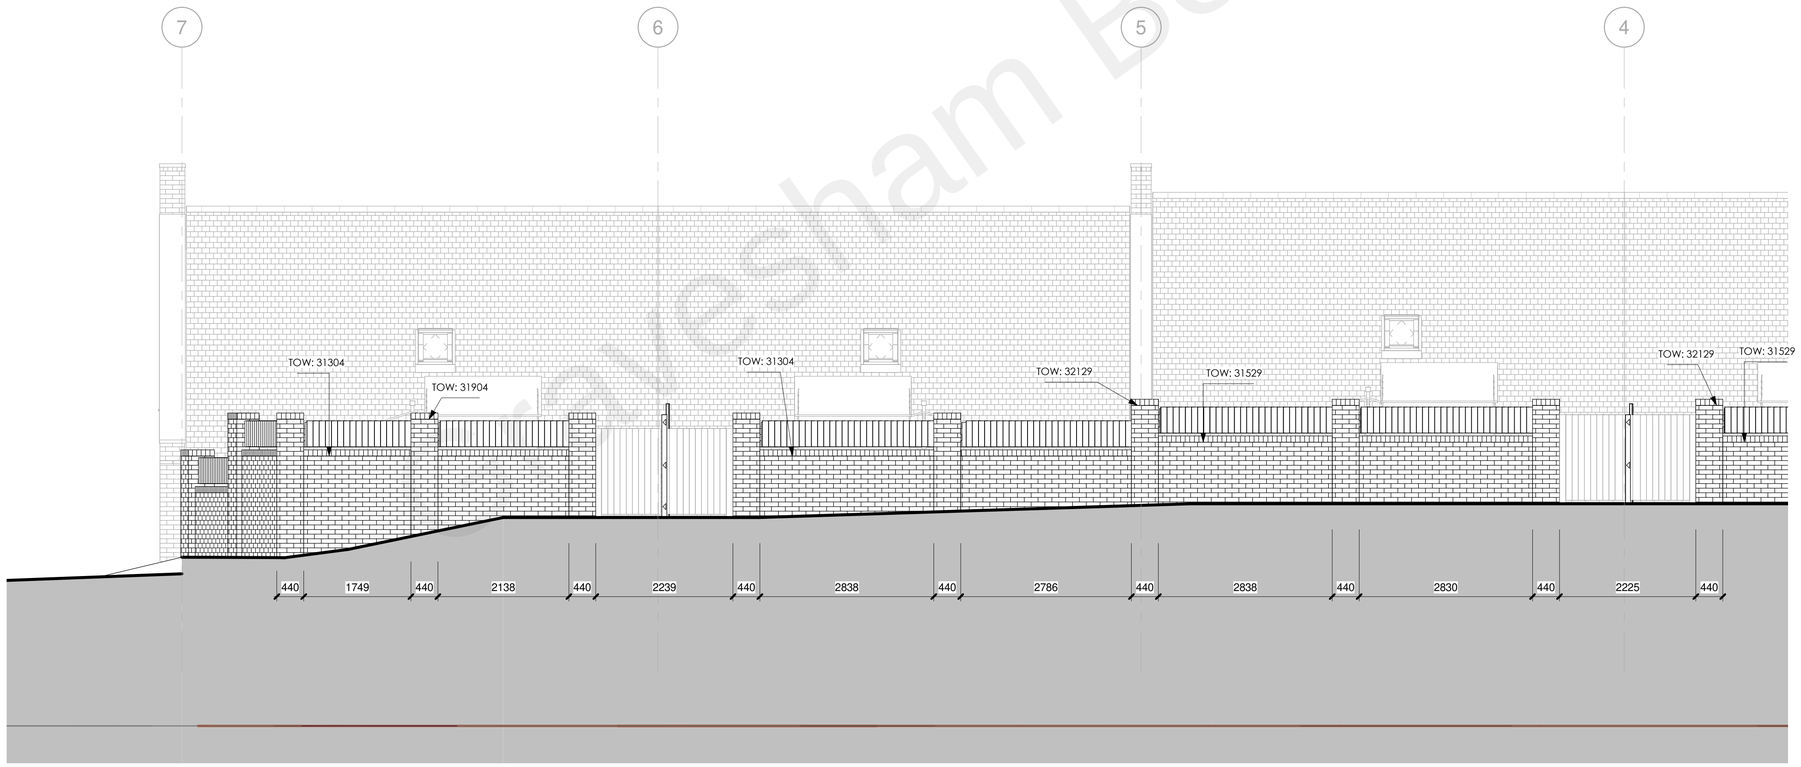

2 Boundary wall East elevation Part 2
1 : 50

Rev	Description	By	Date
P1	Binstore revised in accordance with client comment. Rear retaining wall revised. Wall type W1 revised		13/05/2021

westridge

Westridge Construction Limited
Ruskin House, Warren Cose,
Catsfield East Sussex TN33 9DZ
Email: enquiries@westridgeconstruction.co.uk

Tel: 01580 830600
Web: westridgeconstruction.co.uk

Project Address
Land at Constable Road,
Norhtfleet, Gravesend, Kent.

Project Title
Constable Road

Drawing Title
Boundary Wall elevations Sheet 1

	Name	Signed	Date
Drawn	Author		Issue Date
Designed			
Checked	Checker		
Approved			

Scale 1 : 50 @ A1
File N° 3225
Drawing Status

Drawing Number A10015

Revision P1

Gravesham Borough Council