Gravesham Council

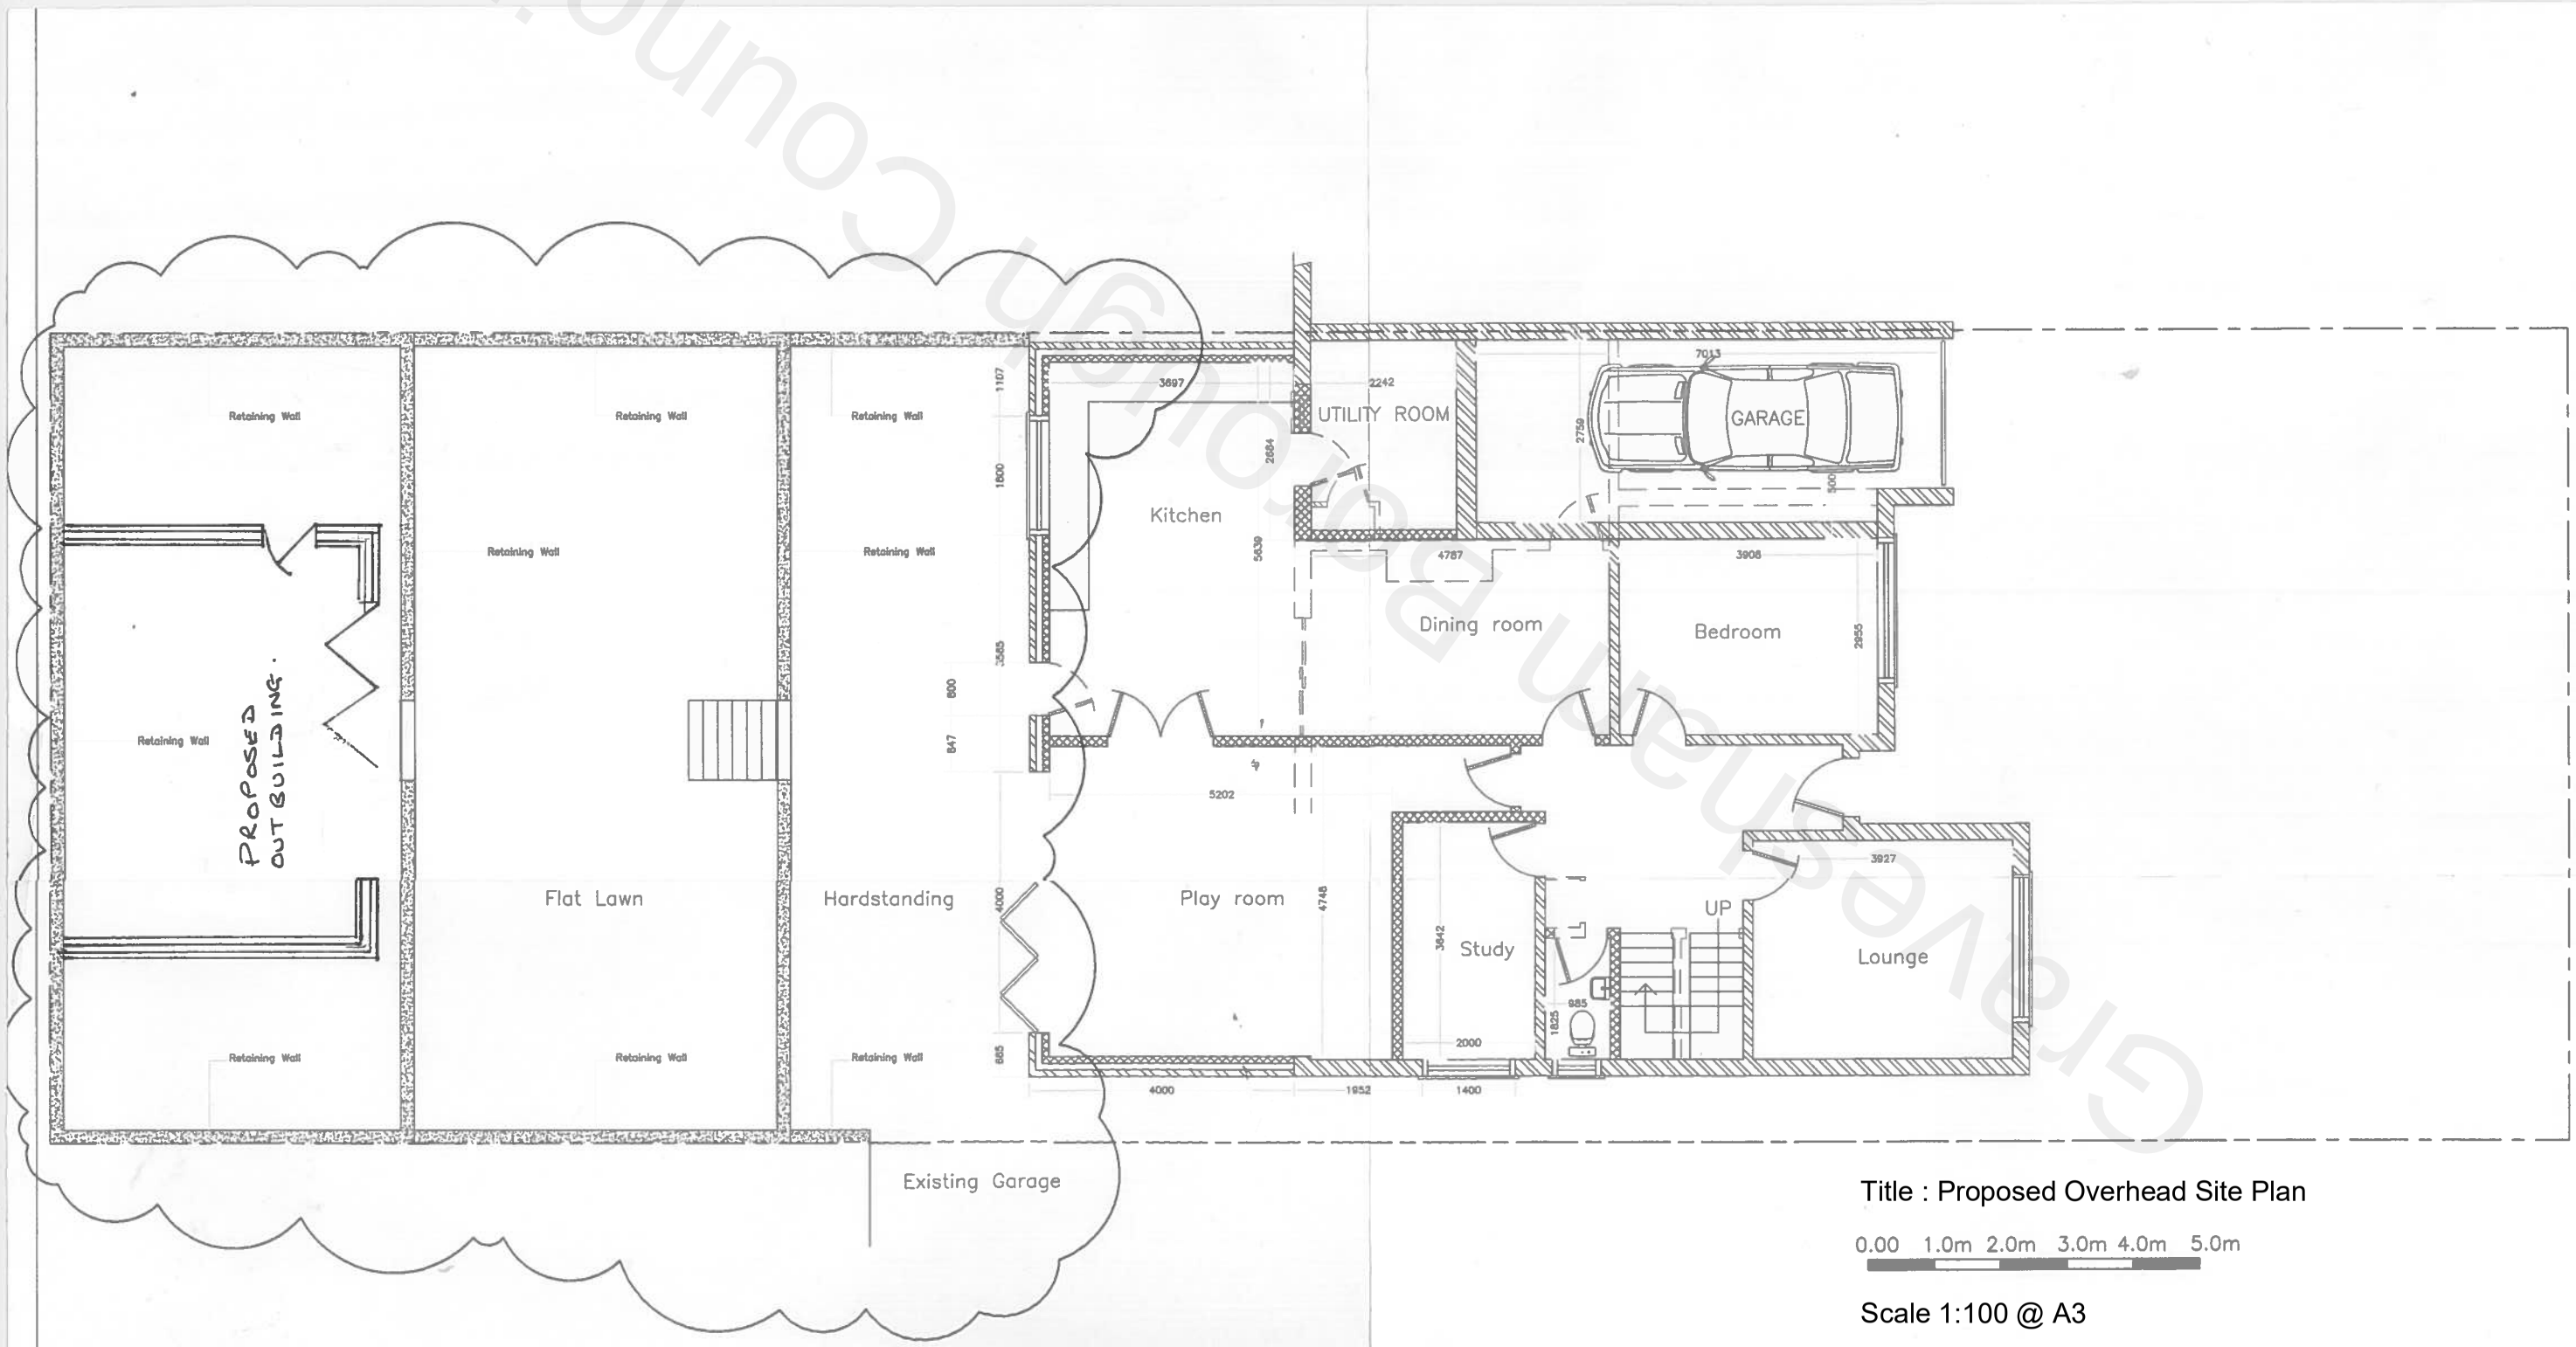

Title : Proposed Overhead Site Plan

0.00 1.0m 2.0m 3.0m 4.0m 5.0m

Scale 1:100 @ A3

Address : 6 Cerne Road Gravesend Kent DA12 4BW