



East Elevation Car Park - 1 : 100

Grey shaded area denotes existing office building in the foreground

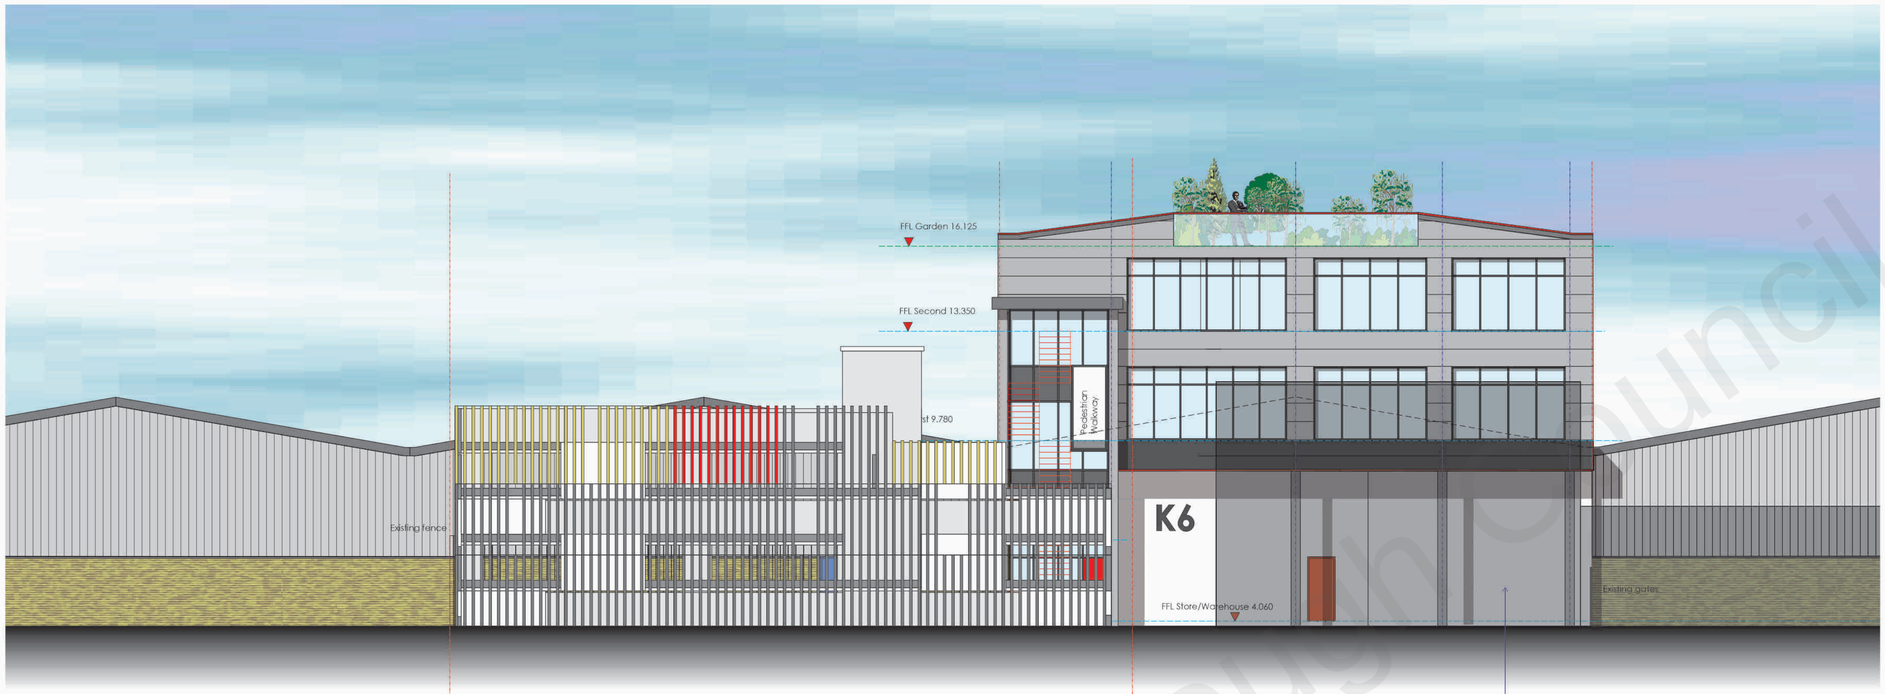


North Elevation Car Park - 1 : 100 PART MAIN BUILDING REAR SECTION

0 0.5m 1m 2m 3m 4m 5m
1:50 SCALE BAR

CIAT CHARTERED PRACTICE

B. Bridge link altered RFW
A. Car park altered RFW
REVISIONS

SCALES @ A1: 1:100 DRAWN: RFW

DATE: March 2022

DRAWING: Multi Storey Car Park - Ramped Split Level Floor Plans Total four floors and 64 No spaces - SOUTH ELEVATION

PROJECT: Proposed New Warehouse and Offices
Unit K6 Lower Road
Northfleet Kent DA11 9BL
for: Jackson Family Holdings Limited

WARD + ASSOCIATES
THE HOO WROTHAM ROAD
MEOPHAM GRAVESEND KENT DA13 0HP
T: 01474 814196 M: 07771 863940
E: admin@wardassociates.co.uk W: www.wardassociates.co.uk
Skype User Name: rogerwardassociates

DRAWING NUMBER: 2521.WD.15B
B

ARCHITECTURE . BUILDING SURVEYING . PROJECT MANAGEMENT

Gravesham Borough Council