

0 5m 10m

1:100

The Contractor is to check all dimensions on site and report any discrepancies to the Contract Administrator. This drawing is to be read in conjunction with all other standard documentation. Dimensions are not to be scaled from this drawing.

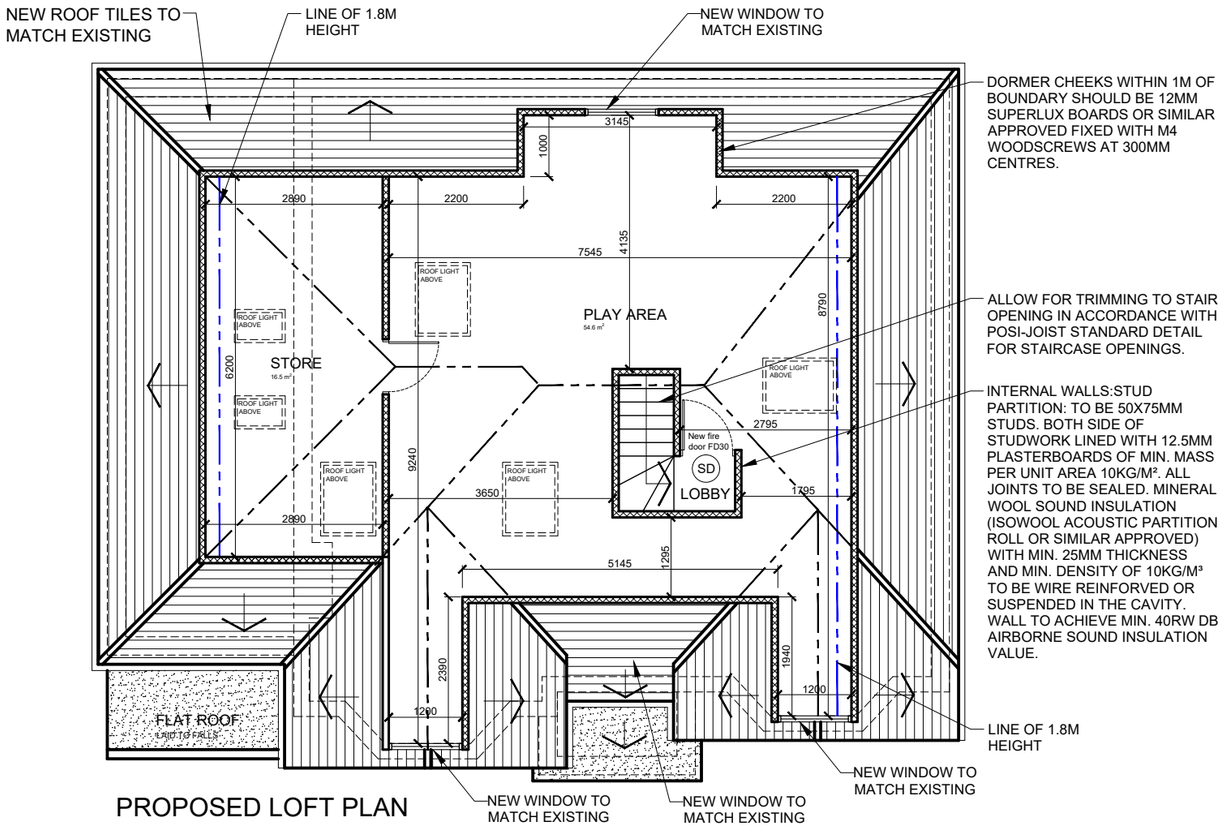

PROPOSED LOFT PLAN

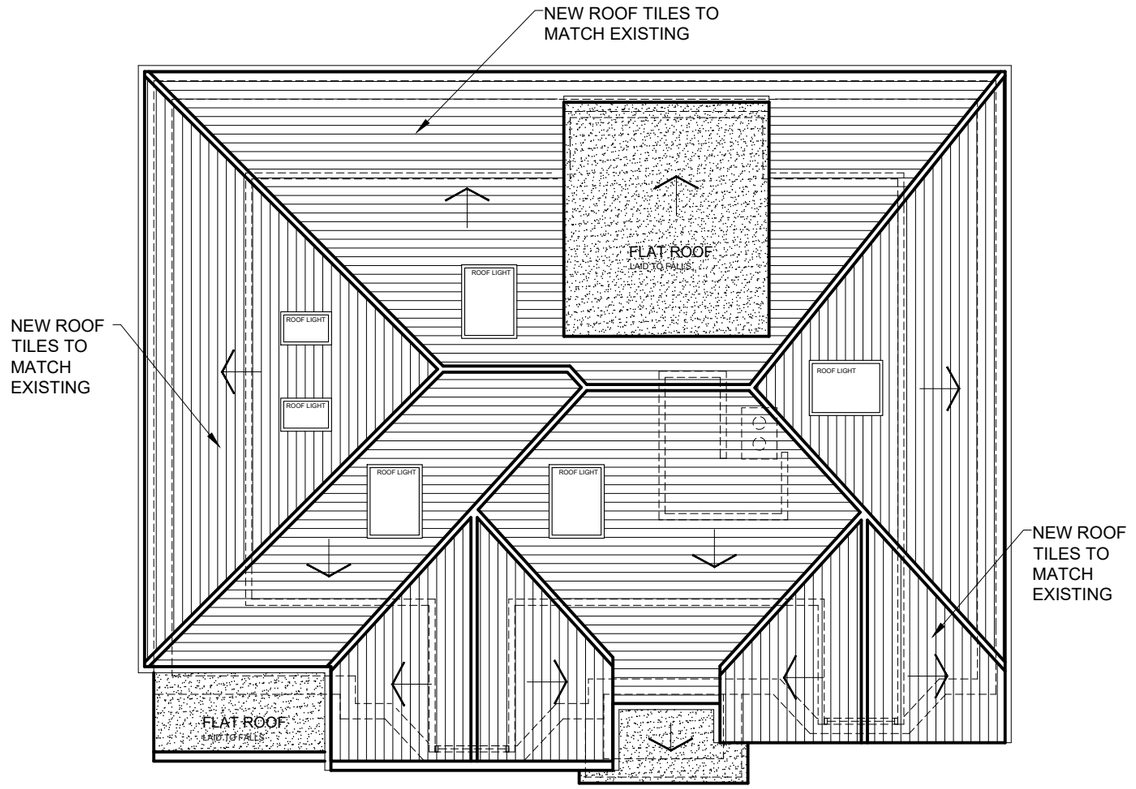

PROPOSED ROOF PLAN

rev.	description	date	chkd.

Design And Plan CONSULTANTS

14 Leechcroft Avenue
Sidcup Kent DA15 8RS

020 3004 9238
07931 931 035

s.nagpal@dapconsultants.co.uk
www.dapconsultants.co.uk

project :
190 Singlewell Road
Gravesham

drawing title :
Proposed Roof Plan

drawn: MV	chkd : SS	date: 11.04.2025
status: Planning		scale: 1:100@A3
proj no : 2769	drg no: 05	rev no: