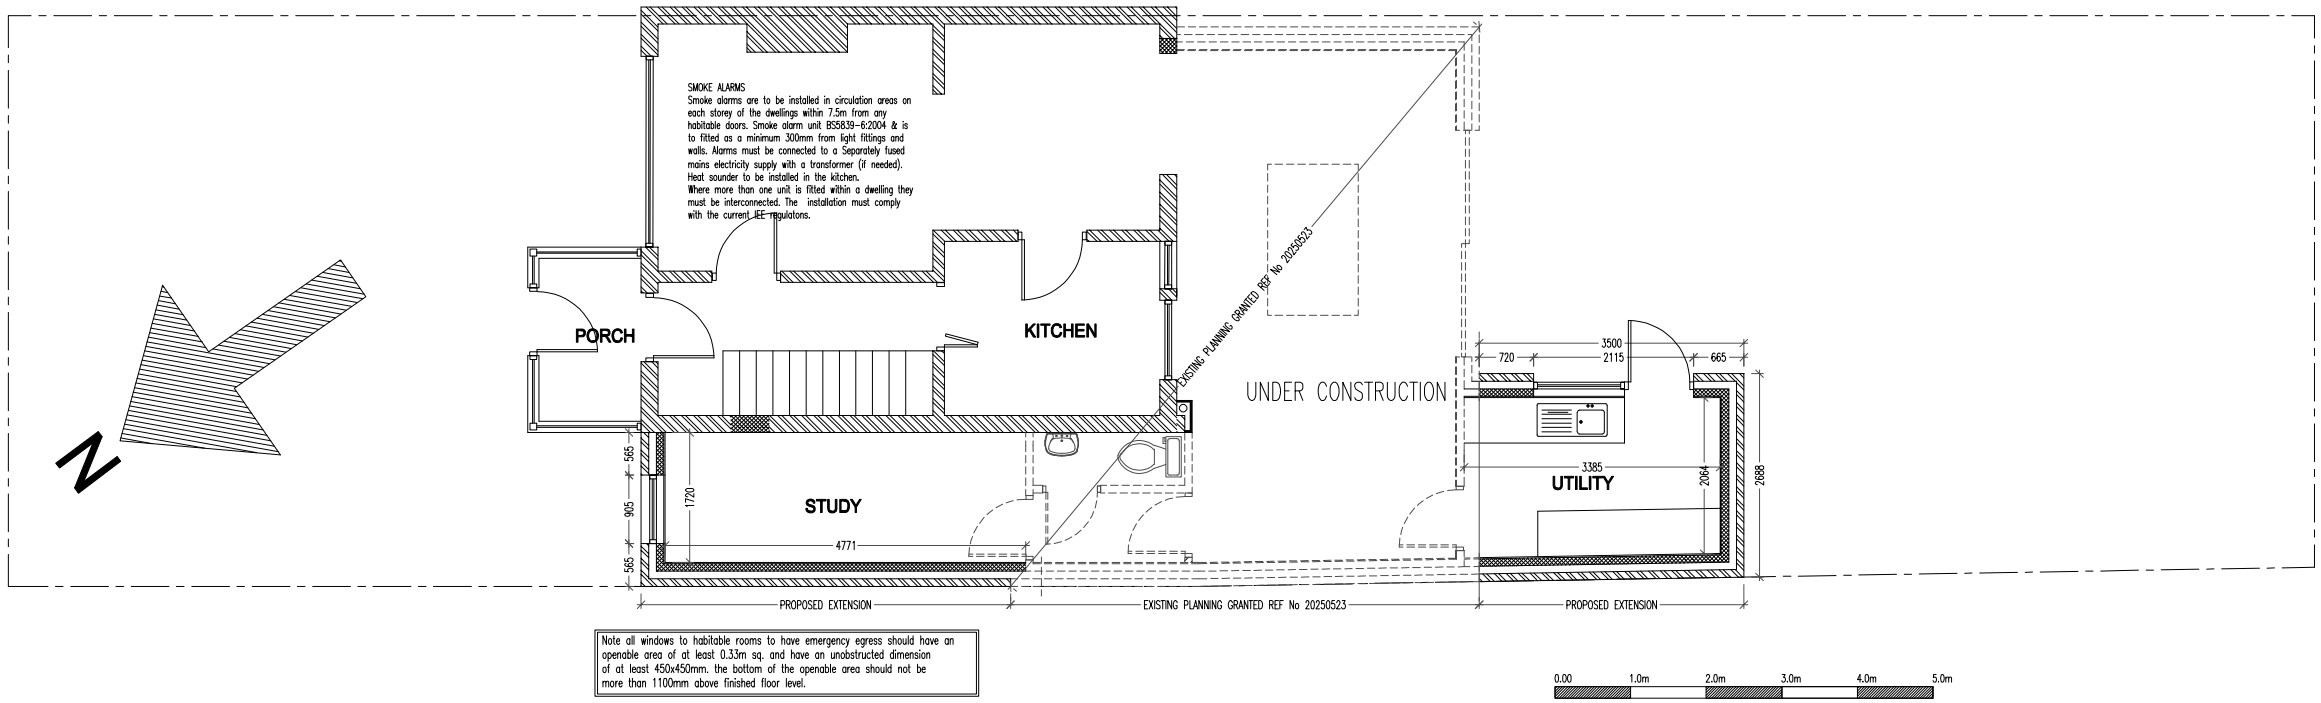



# PROPOSED SITE PLAN

Scale 1:100@A3

Client

Mr Jaspal Singh
36 Aspdin Road
Northfleet
Kent
DA11 8LY

Drawing Title

Proposed Site Plan

| Description | Initial | Rev | Date |
|---|---|---|---|
| Plans altered as Planners request | RB | 01 | Sept 25 |

Drawing No. 2504-021 Revision 01

Scale 1:100@A3 Date Aug 25

Computer File No. Project No.

Drawn By Raj Bhatti Checked By

Coordinated By Approved By