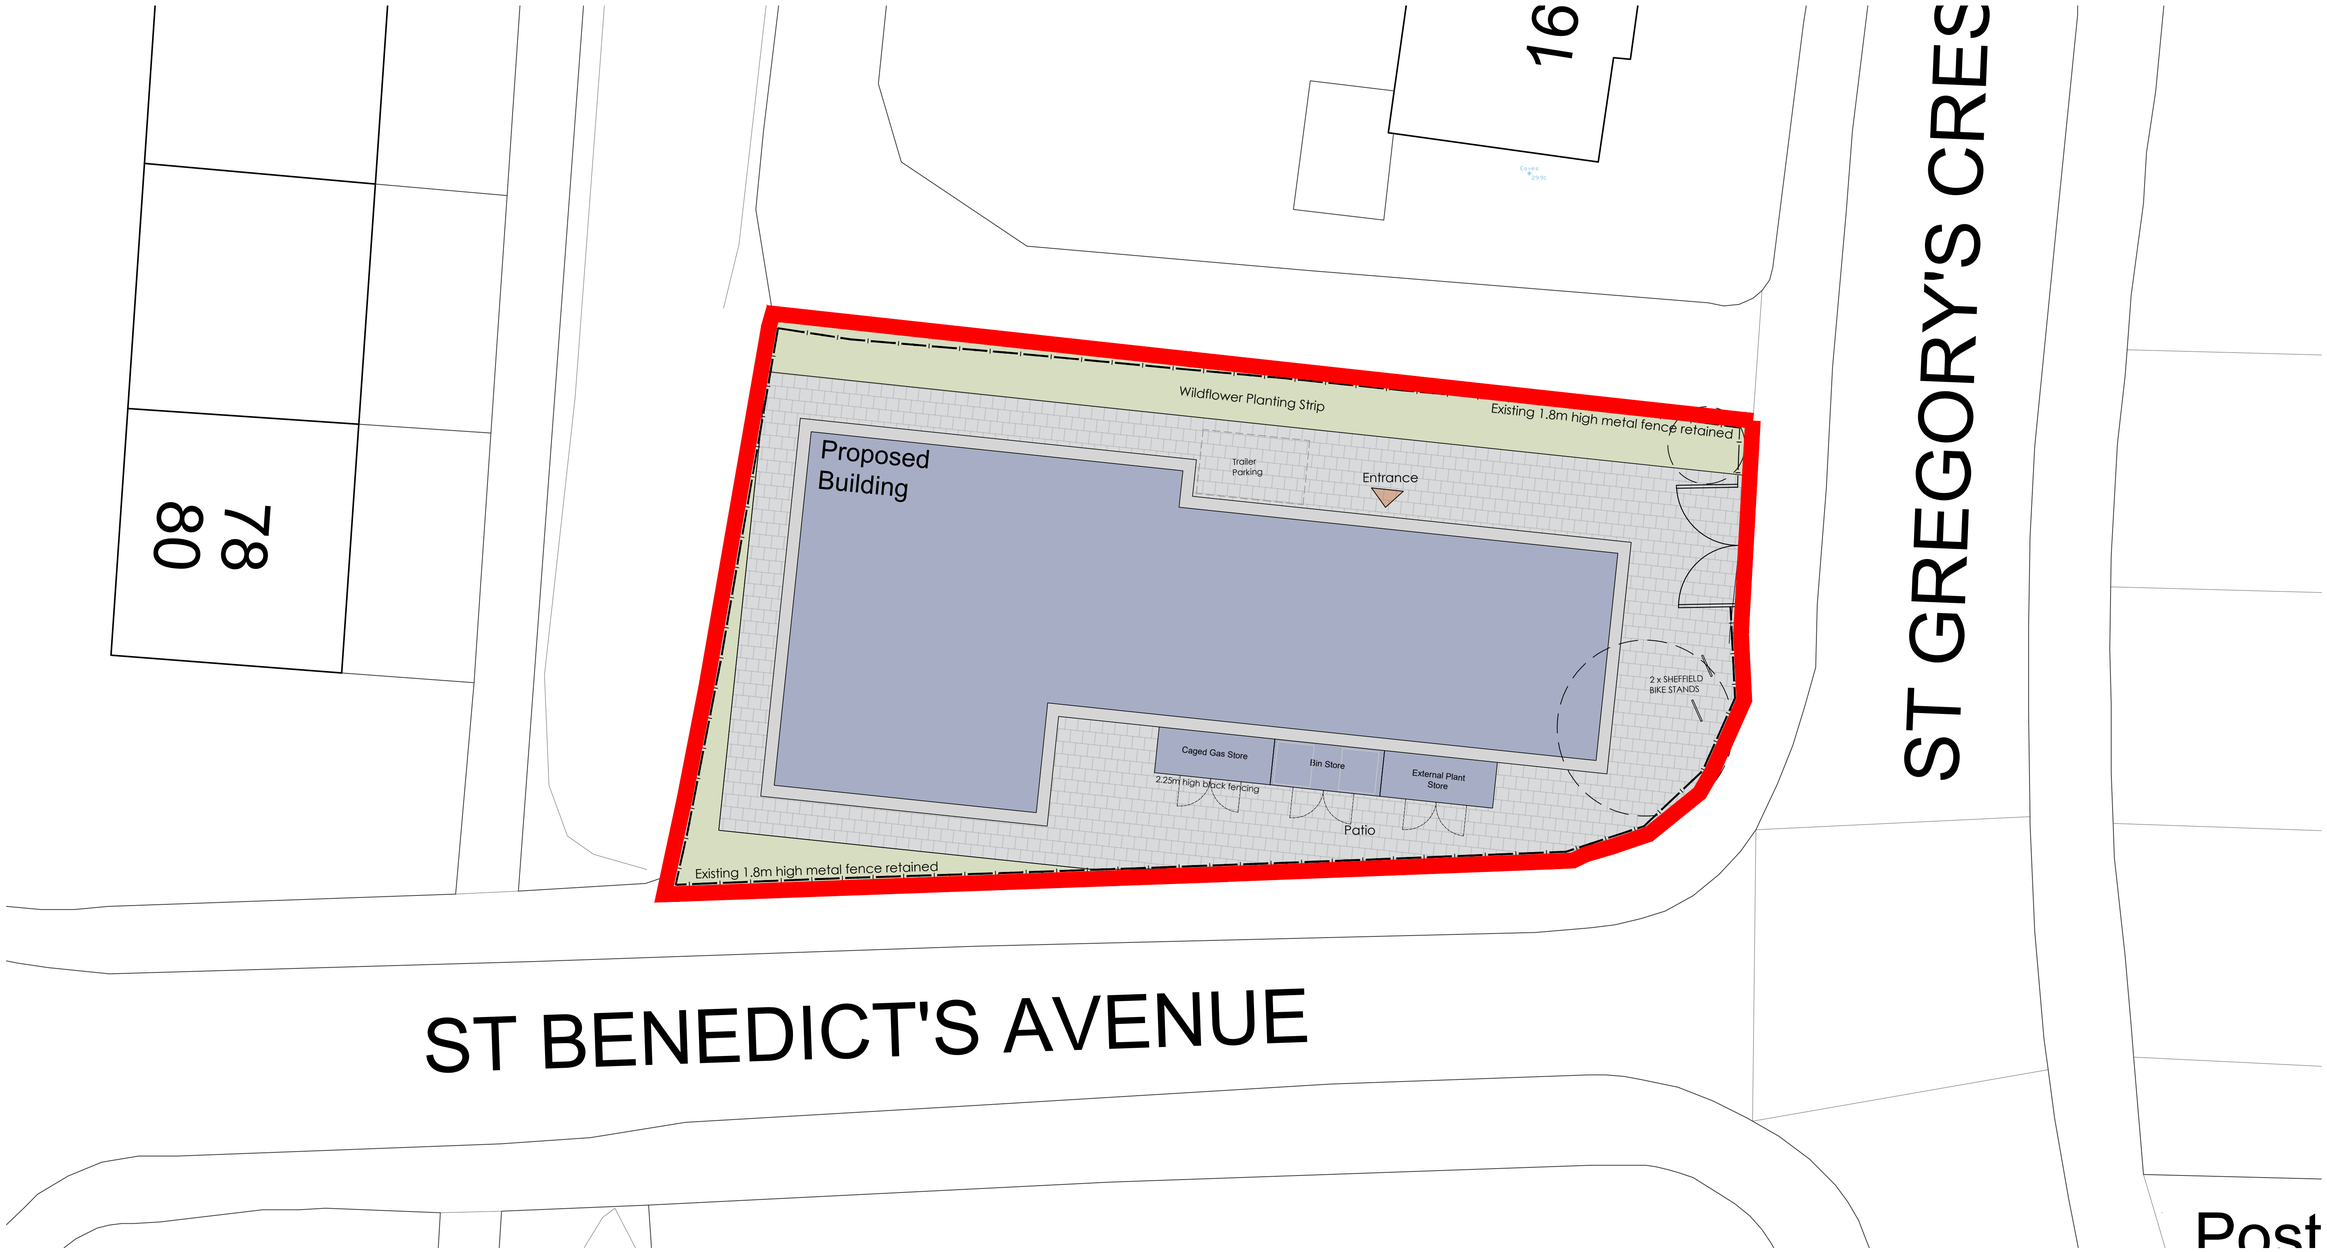


NORTH

0 1.0 2.0 3.0 4.0 5.0 10.01 m 10.0m

The copyright of this drawing is vested with Corstorphine & Wright Ltd and must not be copied or reproduced without the consent of the company.

Rev.	Description	Date	Drw.	Chk.
P-02	Landscaping notes added to plan	06.12.24	LC	CH
P-01	Updated based on end user comments	28.10.24	LC	CH
P-00	Planning Issue	13.08.2024	LC	CH

Denoting existing tree to be removed.

Client
YIF
Youth Investment Fund

Project
Modular Youth Hub
Gravesend St Aidens Hut

Drawing Title
Proposed Site Plan

Drawing Status
PLANNING

Corstorphine & Wright
Tamworth Studio
5 Aldergate, Tamworth, B79 7DJ
01827 671 23
corstorphine-wright.com

Drawing No. 23519-0317
Revision P-02

Drawn	Checked	Paper Size	Scale	Date
SK	LC	A1	1:100	19.03.24