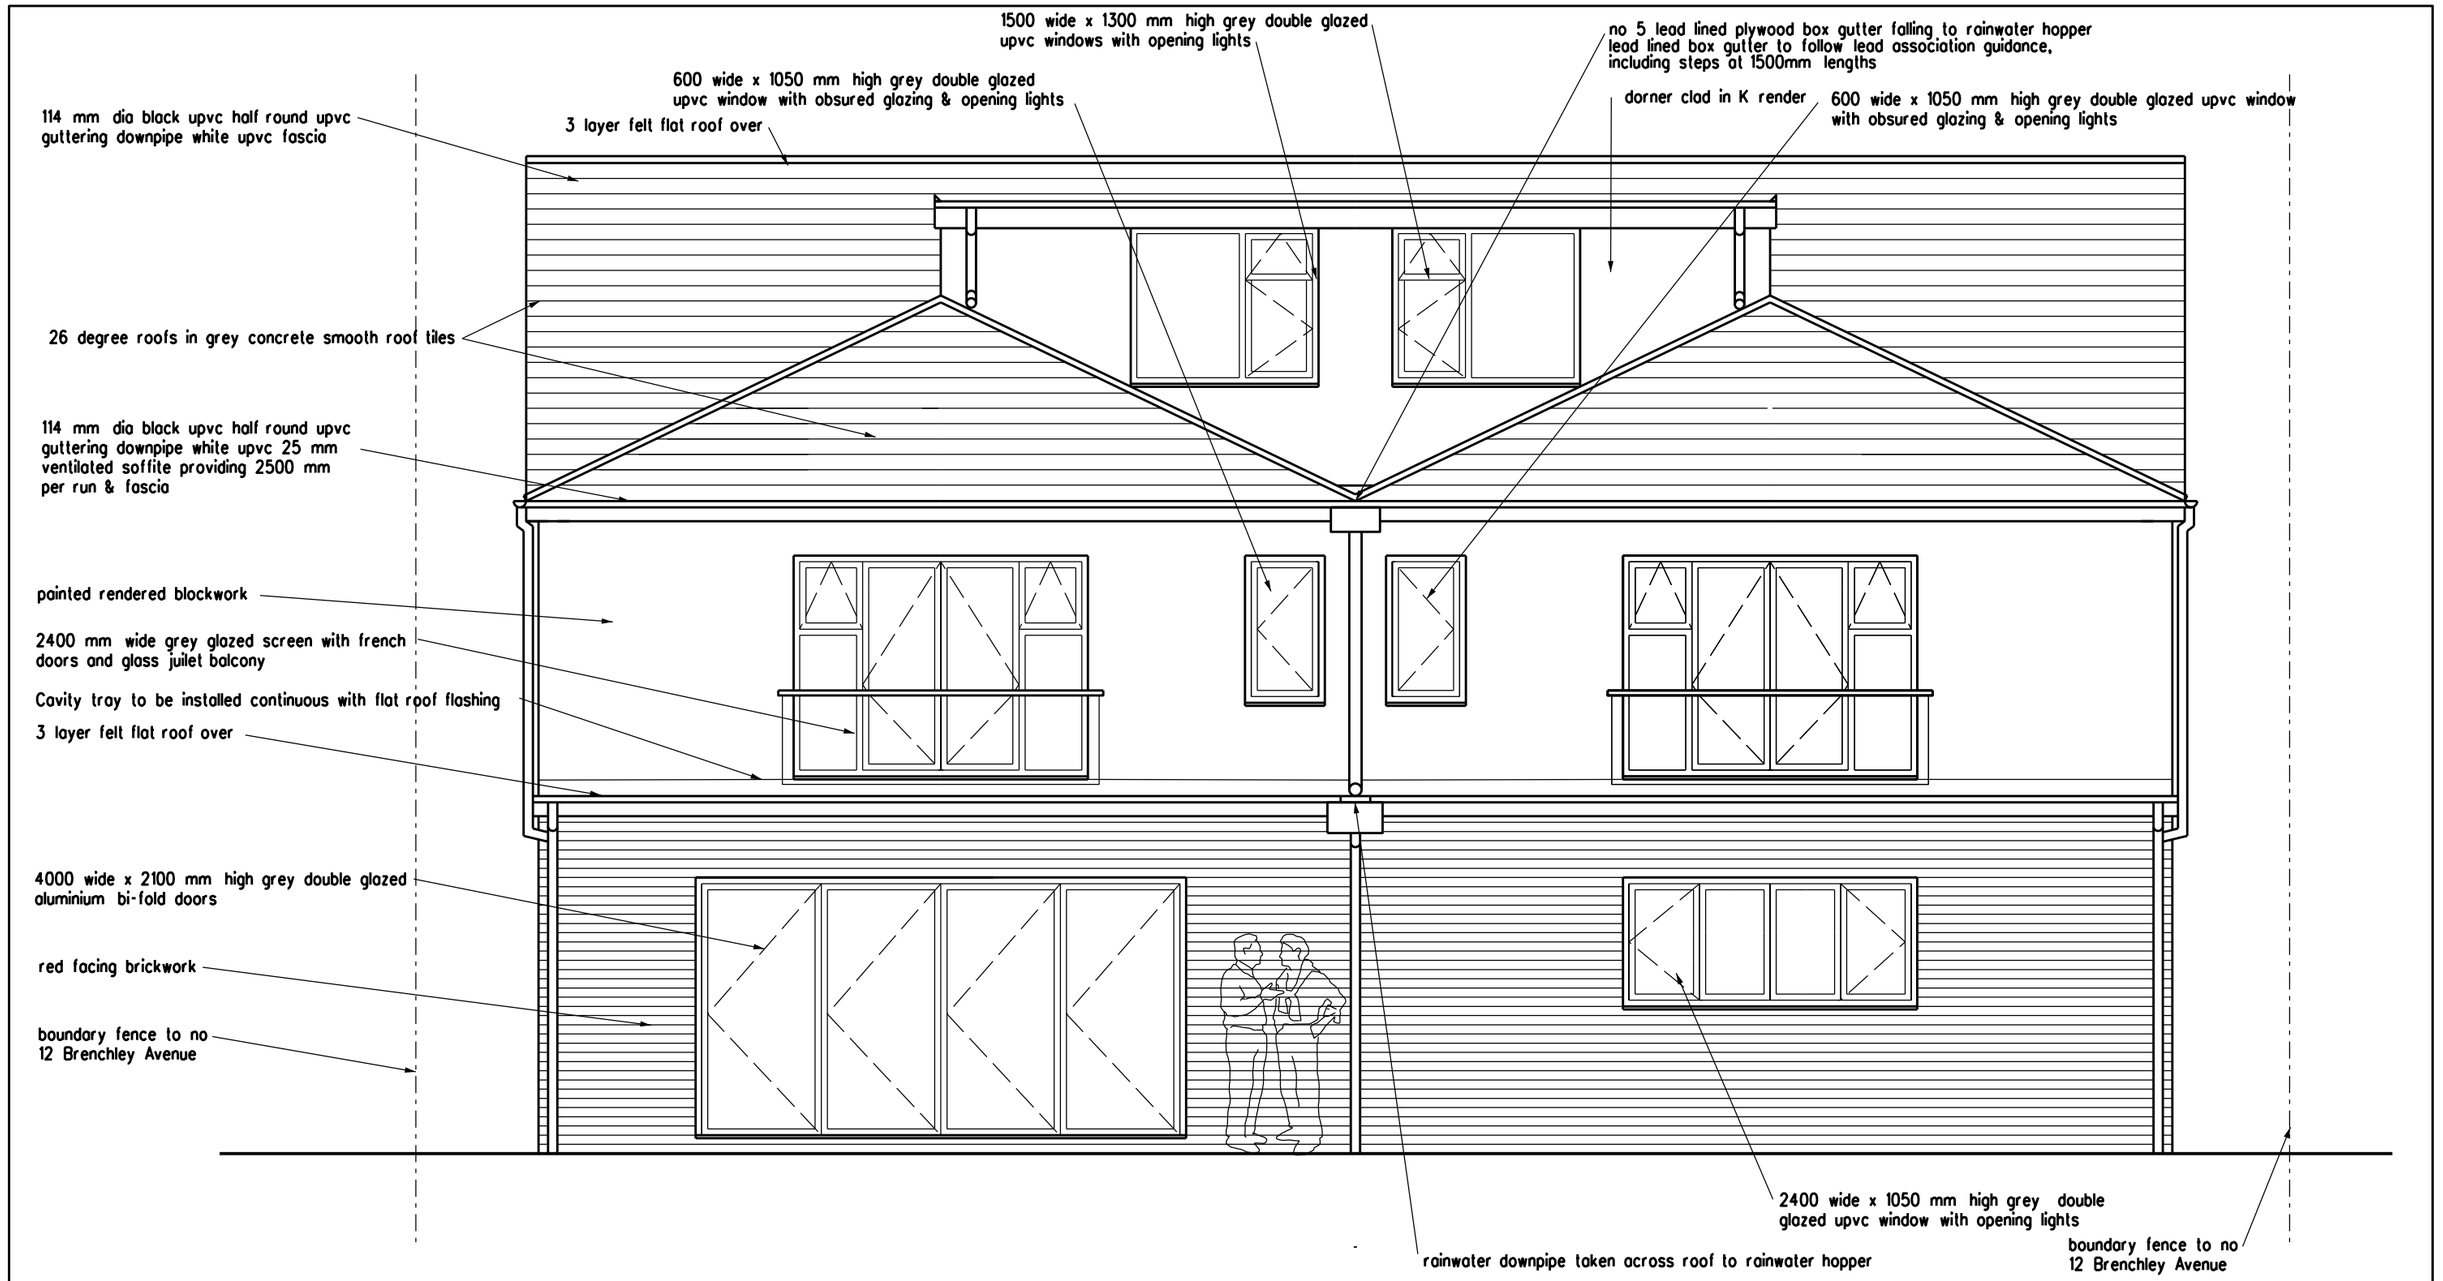


0 1 2 3 4 5 metres

READ WITH STRUCTURAL ENGINEERS DETAILS

REVISION	DATE
E. Rear dormer amended.	Feb 2025
D. Rear dormer amended.	Dec 2024
C. Rear dormer added.	Oct 2024
B. Amended as STC's requirements ref 2905/24/PC	Sep 2024
A. Redrawn	Mar 2024

BUILDING REGS APPLICATION

ARCHITECT
TA ARCHITECTS
11 JOYDENS WOOD ROAD BEXLEY
KENT DA5 2HS Tel 07905 130591
ta140256@googlemail.com

JOB
4 BEDROOM HOUSE AT
12 BRENCHLEY AVENUE
GRAVESEND KENT DA11 7RQ

DRAWING
PROPOSED REAR ELEVATION

SCALE 1:50 AT A3

DATE NOV 2023

DRAWING NO. KK/09 E