KEY

- - - - - MOVEMENT JOINT (MJ)

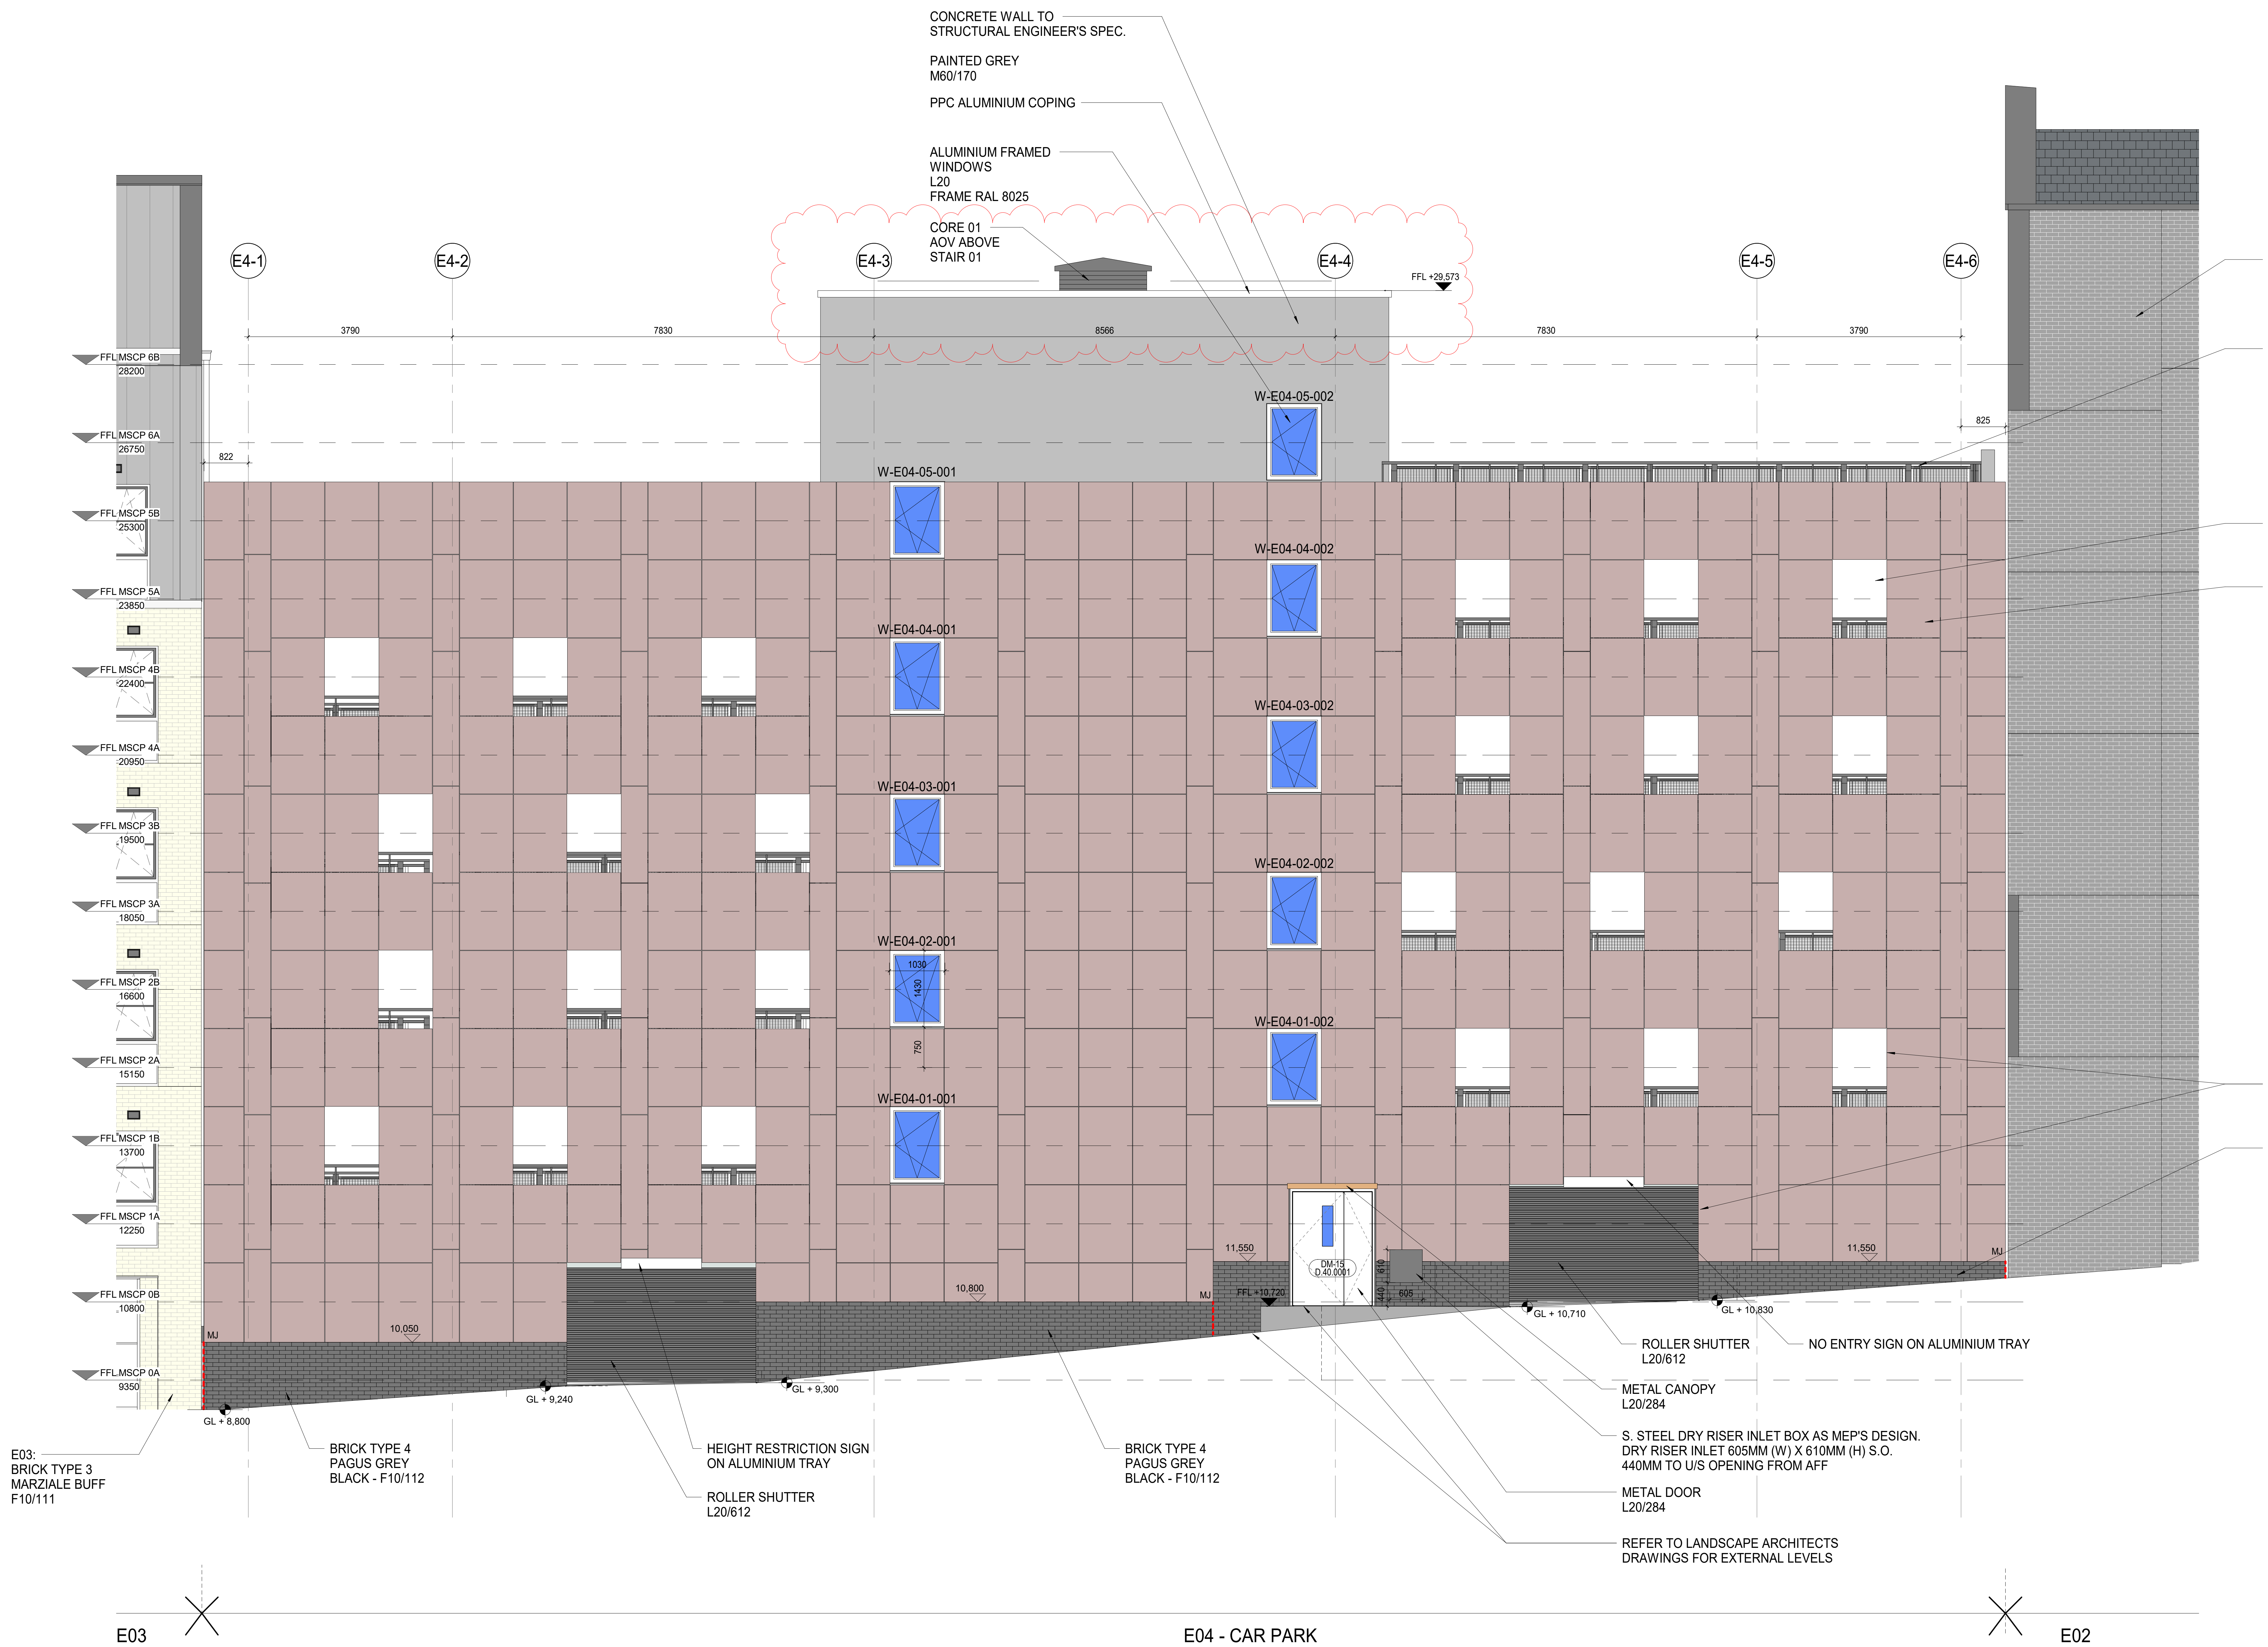

1 CAR PARK PROPOSED WEST ELEVATION

1 : 50

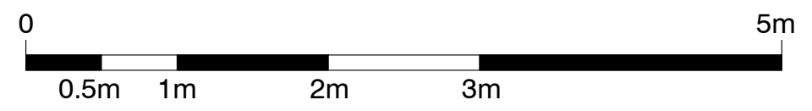

DRAWINGS RECORD

REVISION	DATE	COMMENTS	REV BY	CHK BY
C01	25/05/2021	CONSTRUCTION ISSUE	ZI	LDP
C02	23/08/2021	SCALE BAR ADDED	ZI	LDP
C03	13/12/2021	MJ LOCATIONS COORDINATED WITH S.E.	ZI	LDP
C04	04/03/2022	SPEC REF. ADDED	ZI	LDP
C05	10/06/2022	DR INLET UPDATED AND NBS ADDED	ZI	MC
C06	15/11/2022	DRY RISER INLET SETTING OUT INFO ADDED	ZI	LDP
C07	03/03/2023	DRY RISER INLET SIZE AND SETTING OUT REVISED	ZI	LDP
C08	04/04/2025	AOV COORDINATED WITH M&E	ZI	LDP
C09	02/10/2025	NMA PLANNING - CORE 01 ROOF HEIGHT INCREASED	ZI	LDP

KEY PLAN

SIGNIFICANT HEALTH AND SAFETY RISKS (UNUSUAL AND DIFFICULT TO MANAGE ONLY)

It is assumed that all works will be carried out by a competent contractor working, where appropriate, to an approved method statement.
In addition to the hazards/risks normally associated with the types of work detailed on this drawing, note the following:

DO NOT SCALE OFF THIS DRAWING

This scheme is subject to town planning and all other necessary consents.

Dimensions, area and levels where given are only approximate and subject to site survey. All dimensions are to be checked on site. Any discrepancies or variations are to be reported to the architect before work commences. Figured dimensions only are to be taken from this drawing.

This drawing is to be read in conjunction with all relevant consultants and / or specialists drawings / documents and any discrepancies or variations are to be reported to the architect before the affected work commences.

Magnetic media does not constitute contract documentation and updates of this data will occur. These files are current as of the date of issue. Your use of the content of these files is at your own risk. Reference should always be made to the hard copy which is superior to the digital format. Any document produced by yourselves which contains part or all of this data remains your responsibility and attributed to yourselves. Whilst Leslie Jones make every effort to ensure that it is scanned for viruses, we cannot guarantee that it does not contain any.

STAGE 4 / 5 ISSUE

Client
REEF ESTATES LTD

Contractor
CURO LIVING LTD

Consultants
G&T, EDC, MANHIRE, WATERMAN, HED, BB7

leslie jones
architecture

South Wing, First Floor,
55 Baker Street,
London, W1U 8EW

T: 020 7255 1150
E: admin@leslie-jones.co.uk
W: www.lesliejones.co.uk

Job Title
THE CHARTER
RIBA STAGE 4/5

Project Number 3732

Drawing Title
E04 CAR PARK PROPOSED
WEST ELEVATION

1 : 50 @A0 23/10/18 MC BT

project	originator	volume	level	type	role	number
3732 -	LJA -	E04 -	XX -	DR -	A -	05003

suitability: code A5 description: CONTRACTUAL ISSUE

revision: code C09 description: NMA PLANNING - CORE 01 ROOF HEIGHT INCREASED

02/10/2025 14:48:41

C:\Users\ilhan\Documents\3732-LJA-XX-XX-M3-A-0003-E04_STAGE 4_zeynel.ilhan@leslie-jones.co.uk.rvt