LEGEND

- DENOTES EXISTING FURNITURE RETAINED
- DENOTES NEW ADDITIONAL FURNITURE
- DENOTES EXISTING FURNITURE RELOCATED
- DENOTES NEW BUILT-IN FURNITURE FOR SCREENED SERVICES REFER TO DRAWING No. D1xx FOR FURTHER DETAILS


- TASK CHAIR
- VIRTUAL WORKCOACH DESK 1400 x 800mm
- SIT/STAND DESK 1400 x 800mm
- CANTILVER WEIGHTED MEETING CHAIR
- DDA STAFF MEMBER DESK AND PEDESTAL Desk = 1900x1900mm pedestal = 400x450mm NEW/ EXISTING DESK TO BE CONFIRMED BY LWP
- GIS TABLE — GIS TABLE TO HAVE FRONT PANEL, CABLE TRAY & 2No. CABLE GROMMETS
- CRED. — GIS ROOM CREDENZA
- CC — GIS ROOM COMMS CABINET
- MTG TABLE — NOVA MEETING TABLE 1400 x 800mm, 1600 x 800, 1800 x 800


- 4 PERSON ACOUSTIC POD
- 2 PERSON ACOUSTIC POD
- ARMCHAIR 600mm INSIDE SEAT
- 2 SEATER SOFA 1200mm INSIDE SEAT
- INFORMAL WELFARE FACILITIES CHAIR
- VIEW DESK 800x1600 — INTERVIEW ROOM DESK

- NOVA TABLE 800 x 600
- TAMBOUR STORAGE UNIT 1000 x 475 x 1143H
- PRINTER TAMBOUR UNIT 1000 x 475 x 798H TOP 1000 x 600
- 3 DRAWER FILING CABINET SIZE TBC
- COAT CUPBOARD 800 x 420 x 1780H
- LOCKER UNIT 900 x 500 x 1817H

- SC — STORAGE CABINET 915 x 458 x 1830H
- AC — ARTEFACT CUPBOARD 1000 x 425 x 1945H
- CW — CONFIDENTIAL WASTE UNIT
- MFD
- Sit/Stand — DENOTES LOCATION OF ELECTRICAL SIT/STAND DESK

EXISTING FURNITURE REMOVED

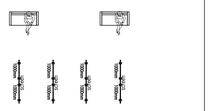

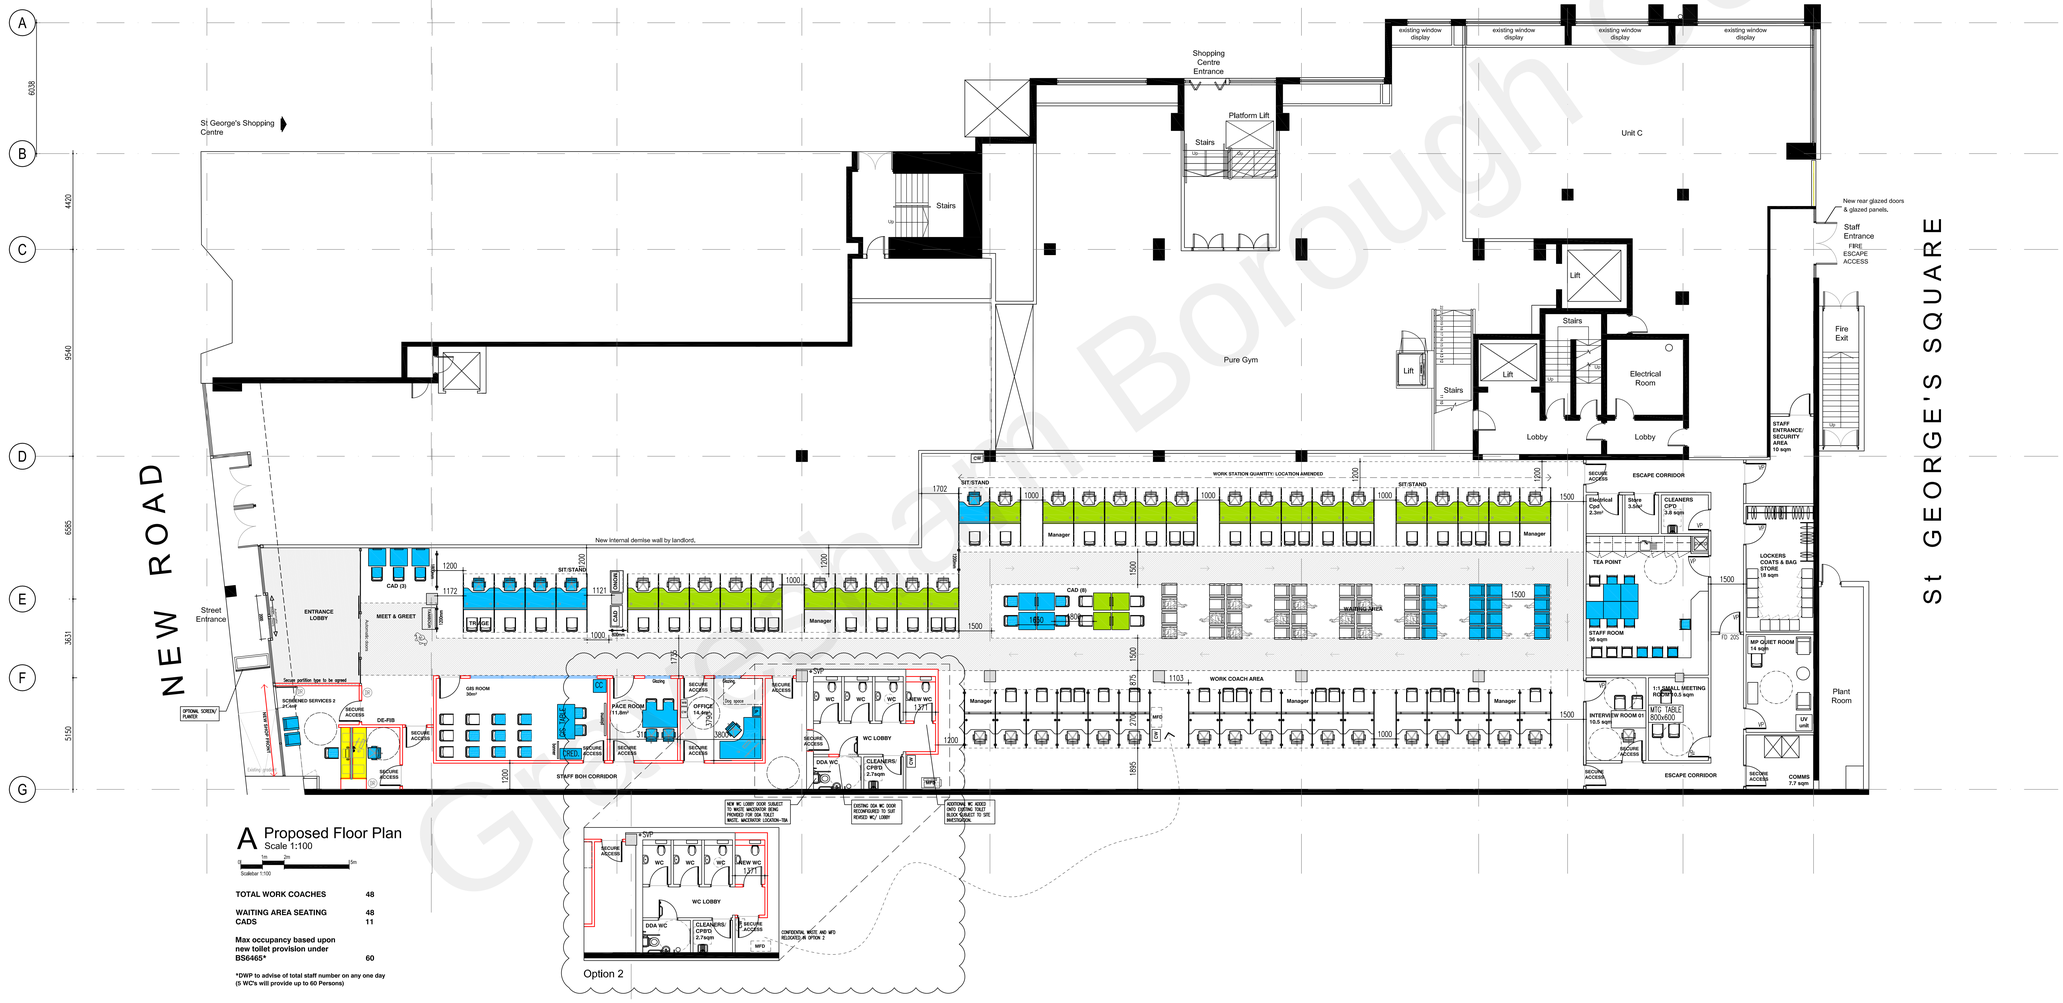

A Proposed Floor Plan
Scale 1:100

Scale bar: 0m 1m 2m 5m 15m
Scale bar 1:100

TOTAL WORK COACHES	**48**
WAITING AREA SEATING	**48**
CADS	**11**
Max occupancy based upon new toilet provision under BS6465*	**60**

***DWP to advise of total staff number on any one day (5 WC's will provide up to 60 Persons)**

Notes:

PROPOSED LAYOUTS BASED UPON EXISTING FREE STANDING UV FILTER UNITS BEING REMOVED.

Revision	Revision description	Date	Drawn by	Checked by	Project Status
F	WC toilet lobby arrnagement updated to suit site conditions/ waste macerator. Optional layout provided if this isnt possible and/ or desirable. Issued for furniture order.	07.09.22	LC	IM	
E	Office desk furniture updated.	02.09.22	LC	IM	
D	Office furniture and room size updated to suit client requirements. Furniture hatched and legend added.	31.08.22	LC	IM	
C	External door into Screened Services to open inwards.	25.08.22	IM	IM	
B	Additional WC indicated to side of existing WC block. 6th door into toilet block removed		IM	IM	
A	Door release button locations indicated. Optional WC indicated to side of existing WC block. Two work couches added to layout. Waiting seating revised. Office size increased. Glazing added to office. Planter/screen add to screened services entrance.		LC	IM	

FURNITURE ORDER

Dwg. Gravesend SK01

Project Gravesend
Unit A - 5/10 New Road, Gravesend
Dartford DA11 0AA

Client DWP Estates

Title Ground Floor
Proposed General Arrangement Plan

Start Date	Drawn By	Revision
11.08.22	LC	F
Scale	Checked by	
1:100 @ A0		

Instant
RETHINKING WORKSPACE
The Blue Fin Building,
110 Southwark Street,
London, SE1 0TA.
T: +44(0)20 7298 0611
www.theinstantgroup.com
www.instantoffices.com

All dimensions to be checked on site and used in preference to those given or scaled from this drawing, and must be brought to the attention of the surveyor. Copyright of this drawing remains with the designers.

Gravesham Borough Council