This drawing is protected by copyright and must not be copied or reproduced without the written consent of Graham Simpkin Planning. All dimensions and sizes to be checked on site. North points are indicative. ©

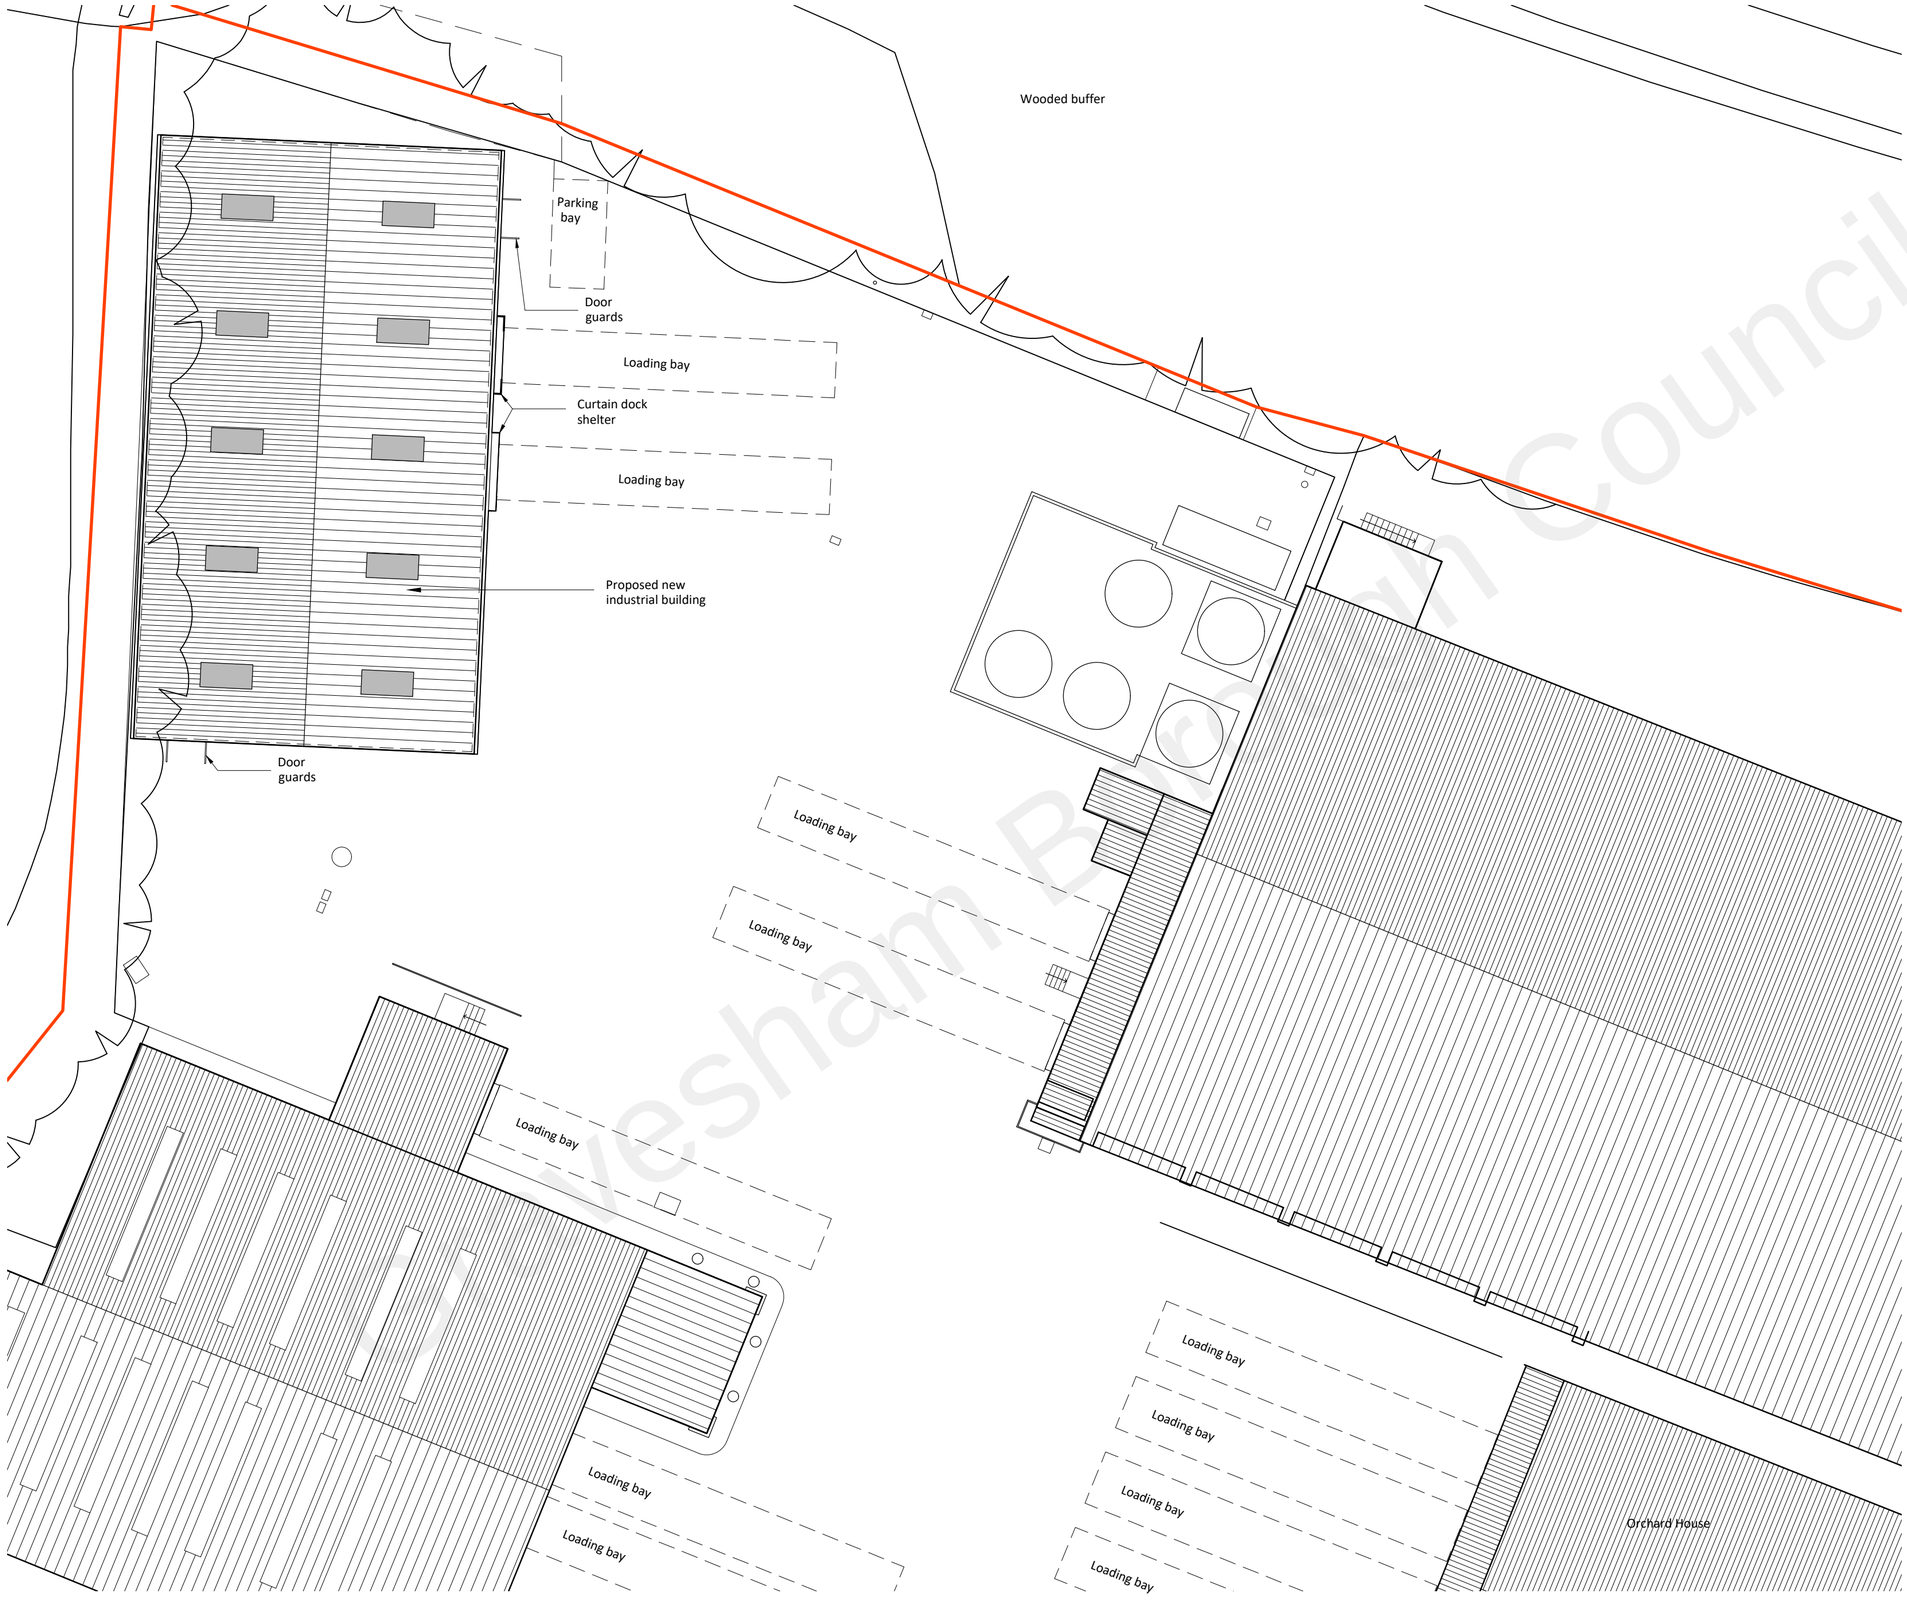

Proposed Site Plan
1:200

Graham Simpkin Planning

2 The Parade, Ash Road, Hartley
Longfield, Kent DA3 8BG

Tel: 01474 703705
www.grahamsimpkinplanning.co.uk
Email: webmail@grahamsimpkinplanning.co.uk

Project Title: Land next to Orchard House, Springfield Enterprise Park, Gravesend, Kent DA11 8HN		Job No: 3642
Drawing Title: Proposed Site Plan	Drawing No: 03	Revision: -
Date: 08.12.2022	Drawn by: DA	Checked by: PN
Scale: 1:200 @ A2	Note:	

0 2 4 6 8 10 12
1:200 metres

N