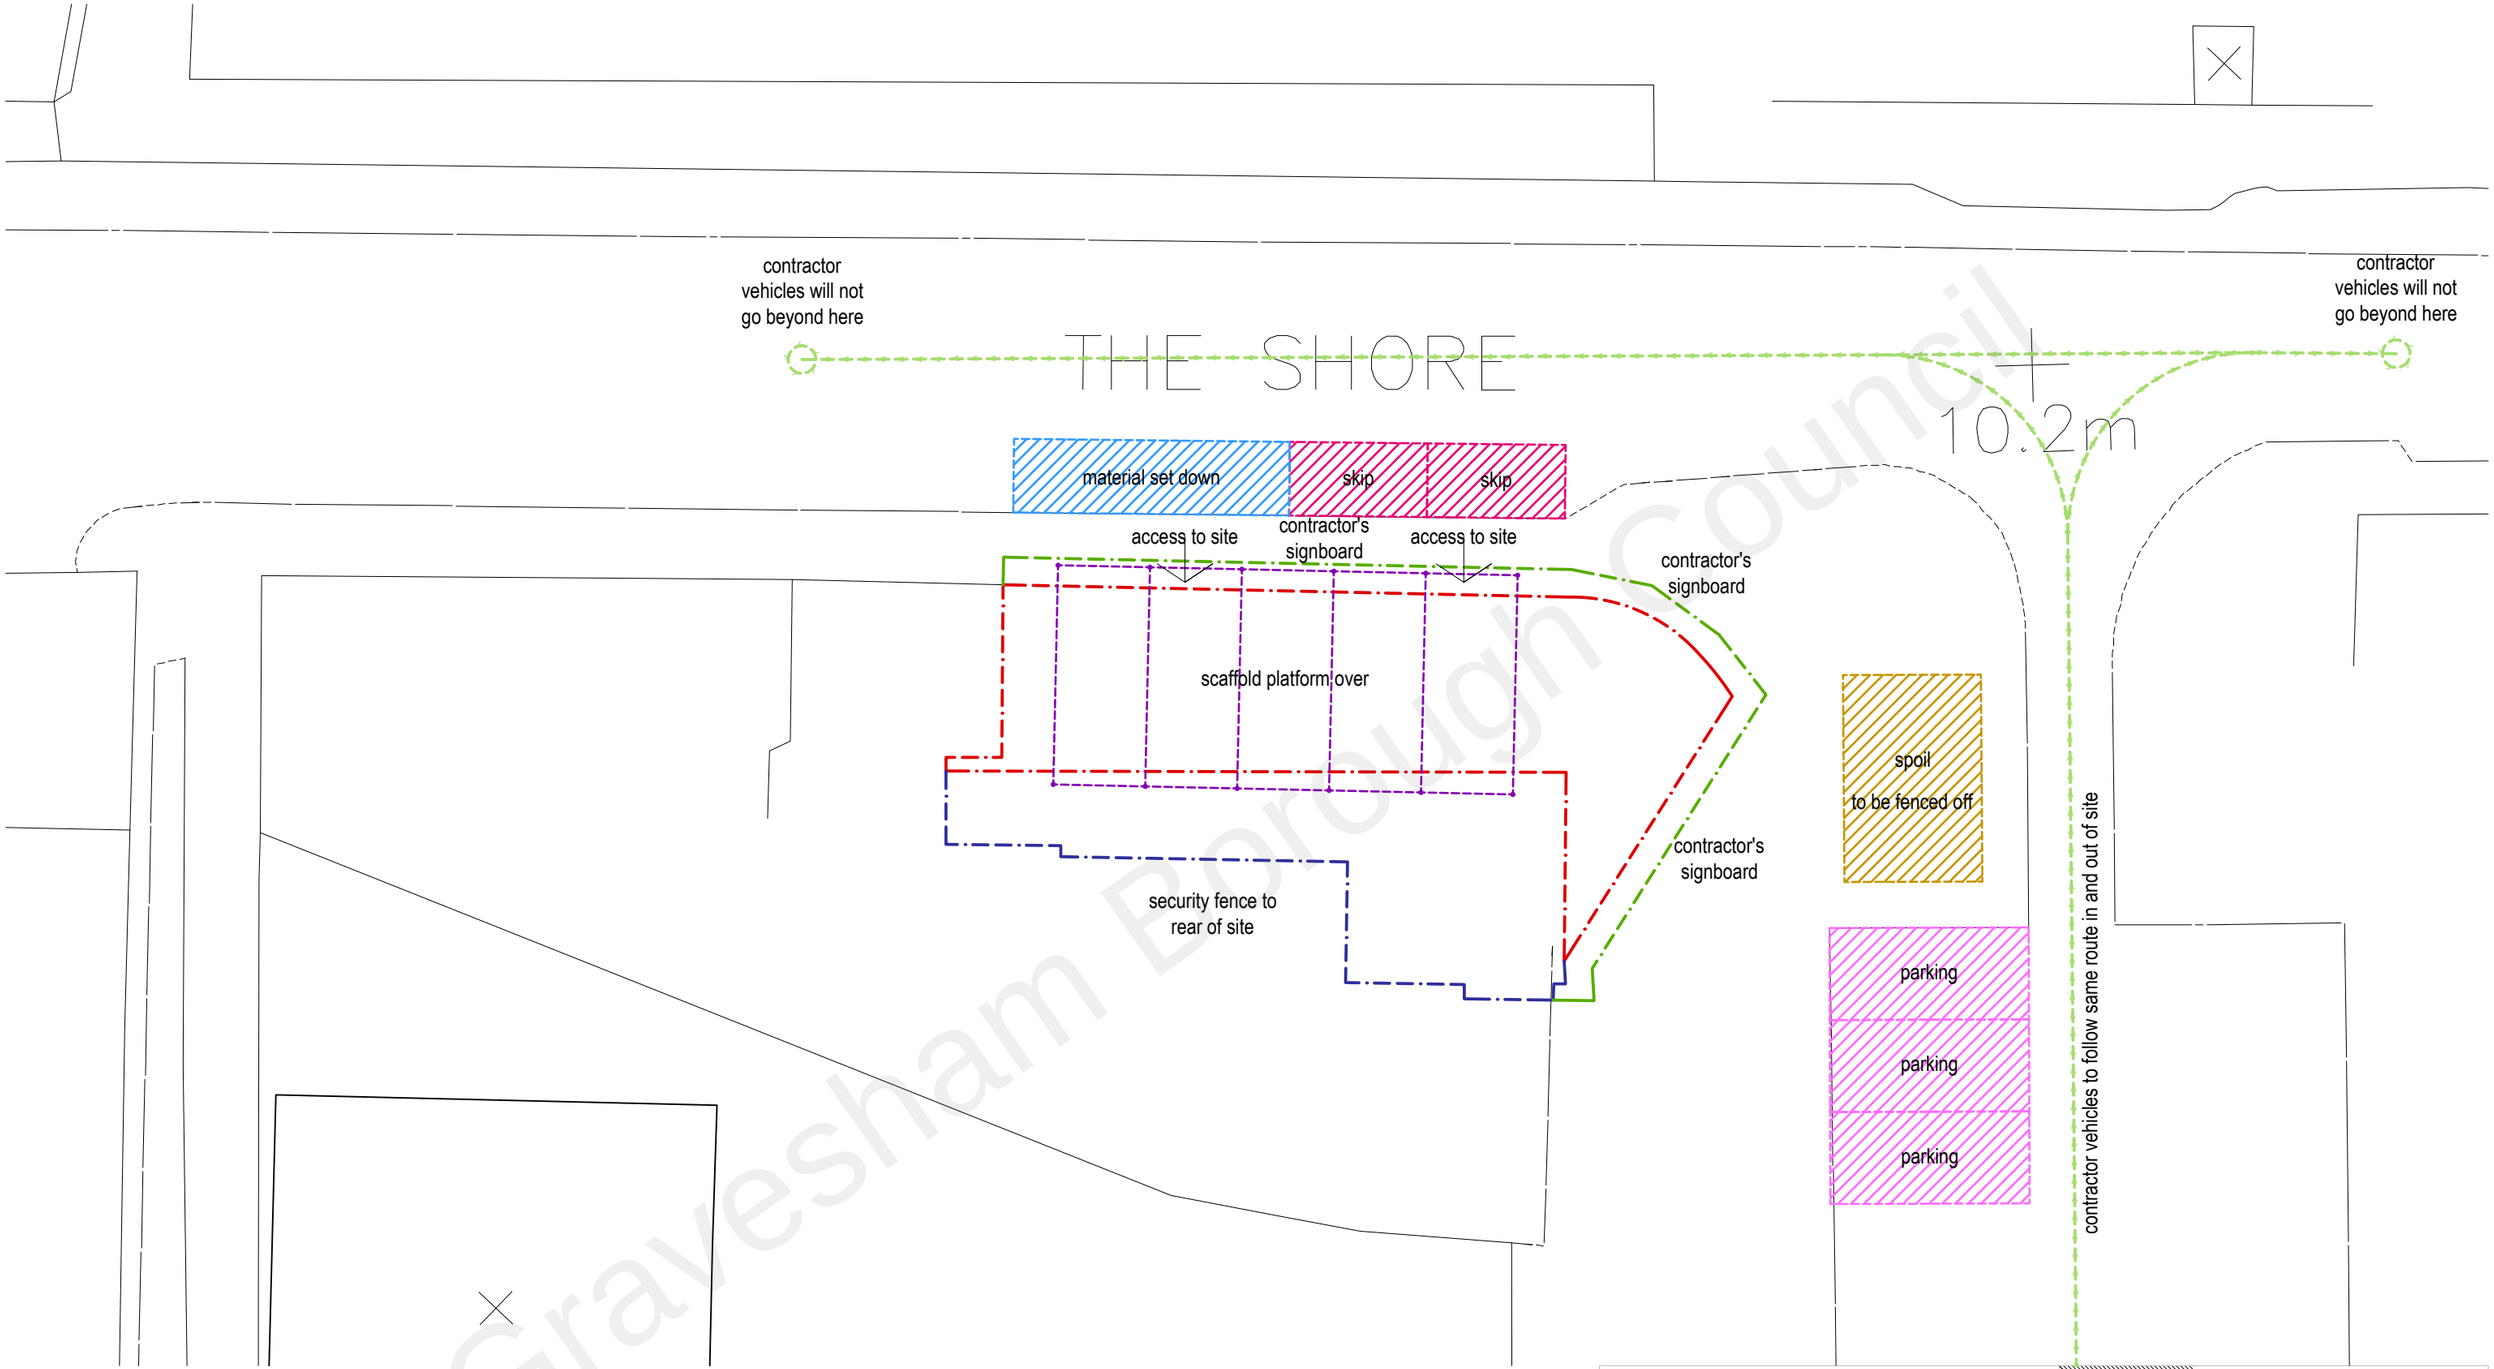


Gravesham Borough Council

KEY - SITE SET UP

- site boundary
- site boundary - same ownership
- line of hoarding
- scaffold
- spoil - regularly decanted
- skips
- materials set down
- contractor parking
- contractor vehicular routes

NOTES

All hoarding, contractor parking, skip, spoil, set down locations etc. to be approved by KCC Highways Department.
Main contractor to apply for all necessary permissions.
Temporary support to highway is to be designed by a qualified Structural Engineer an to be approved by KCC Highways Department prior to any excavations that adjacent to the highway or that are in locations likely to undermine the highway.

Refer to the DEMOLITION AND CONSTRUCTION MANAGEMENT AND LOGISTICS PLAN issued herewith for additional information regarding access to the site security, site access, operating hours, control of nuisance etc.

drawing
Planning Application:
Site Plan:
Site Layout and Logistics Plan

drawing number: 2155-PA-SI-10
revision: -
status: PLANNING
scale: 1:200
size: A3
project: SHAWLINE HOUSE

architects
12 Blackstock Mews
London
N4 2BT
t: +44 (0) 20 7998 7651
m: +44 (0) 78 8267 6709
e: mail@hjarchitecture.co.uk

This drawing and design is for use soley in connection with the project described below. The drawing and the design is the copyright of H and J architecture and must not be reissued, loaned or copied without written consent. All dimensions and setting out to be checked on site before construction. Do not scale from this drawing. The drawing is to be read in conjunction with all other information relevant to the project. Any apparent discrepancy to be brought to the attention of the architect.