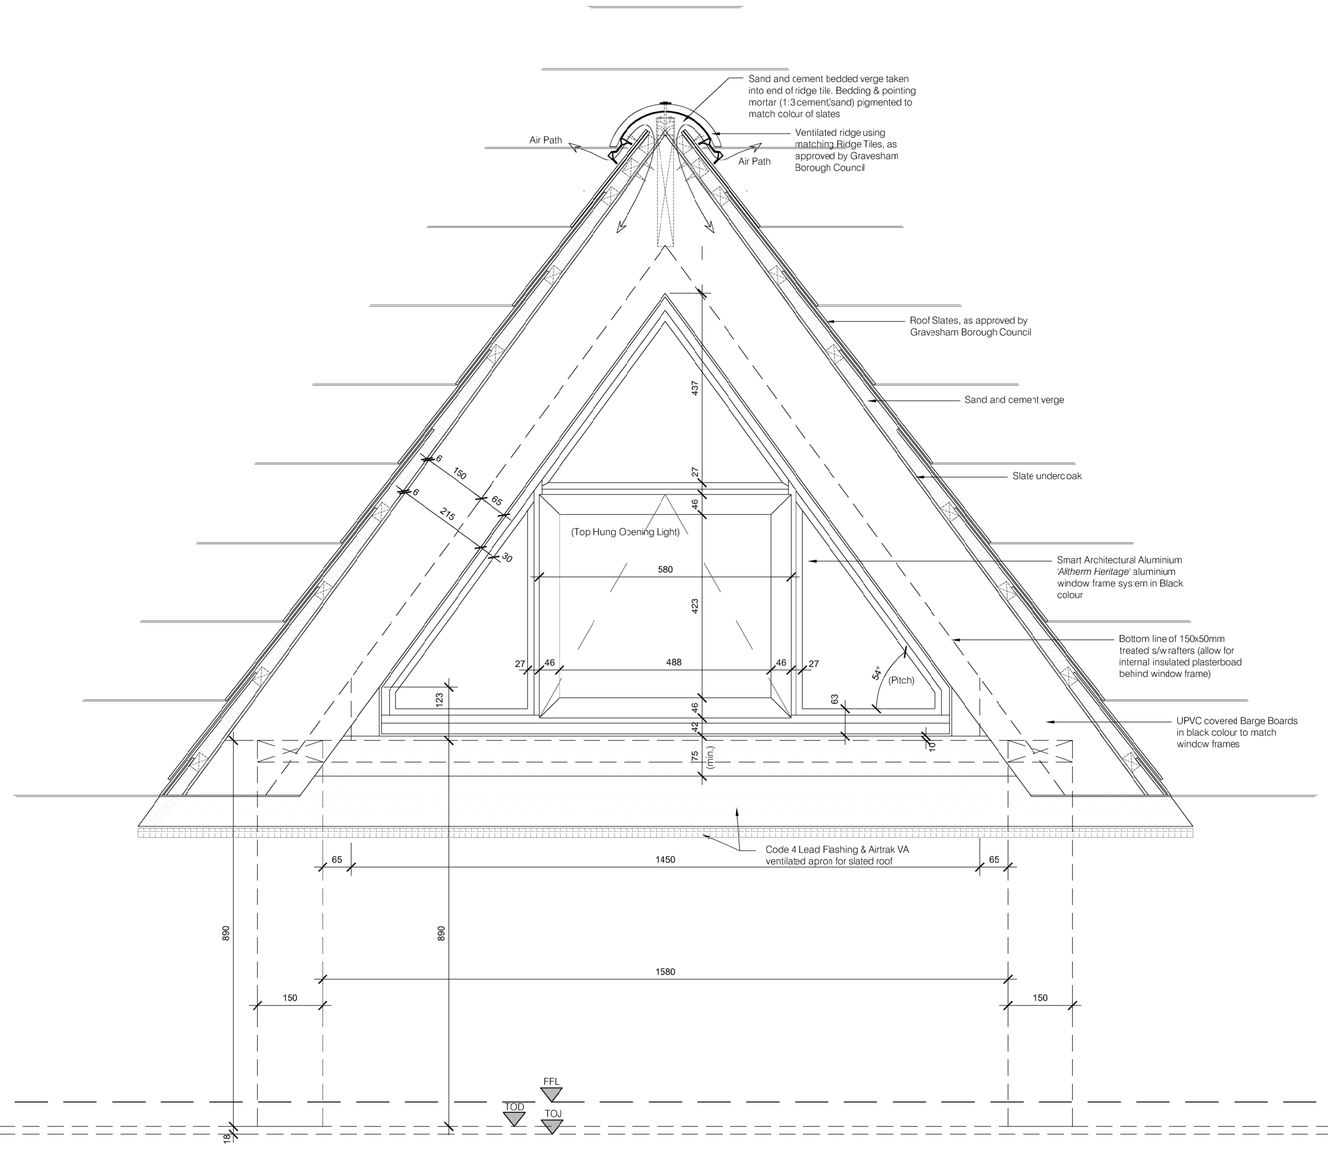
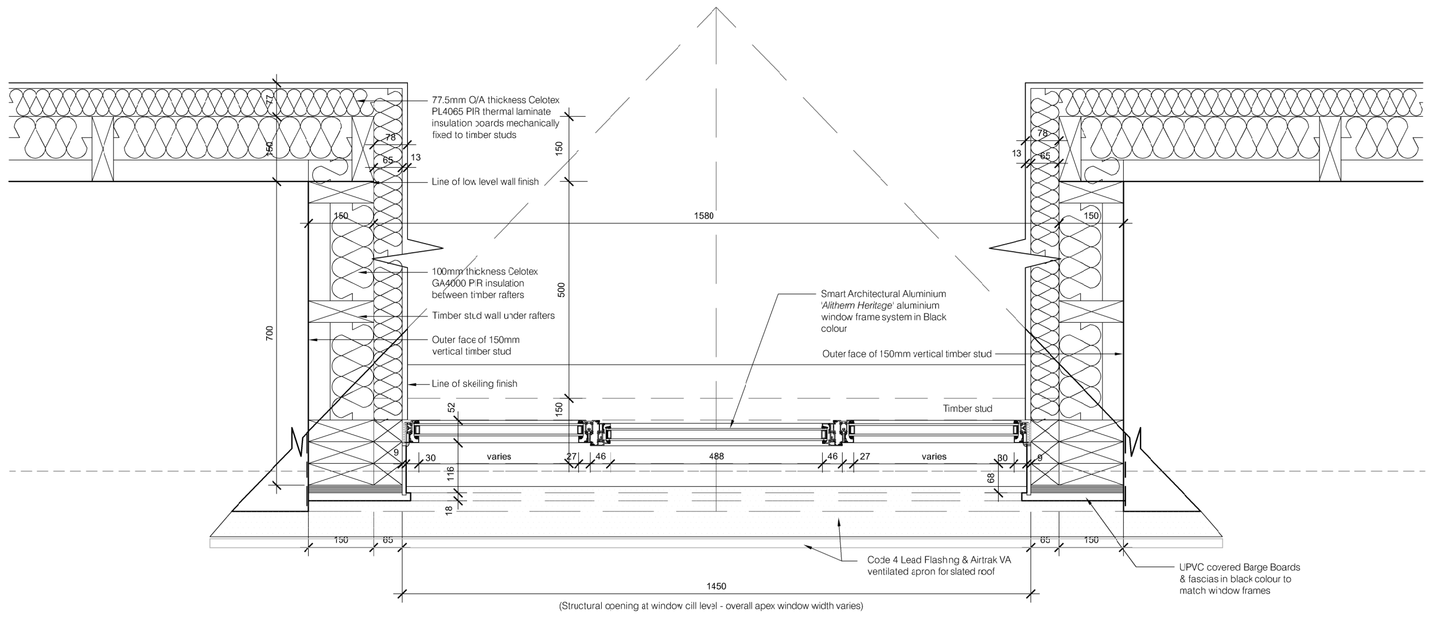
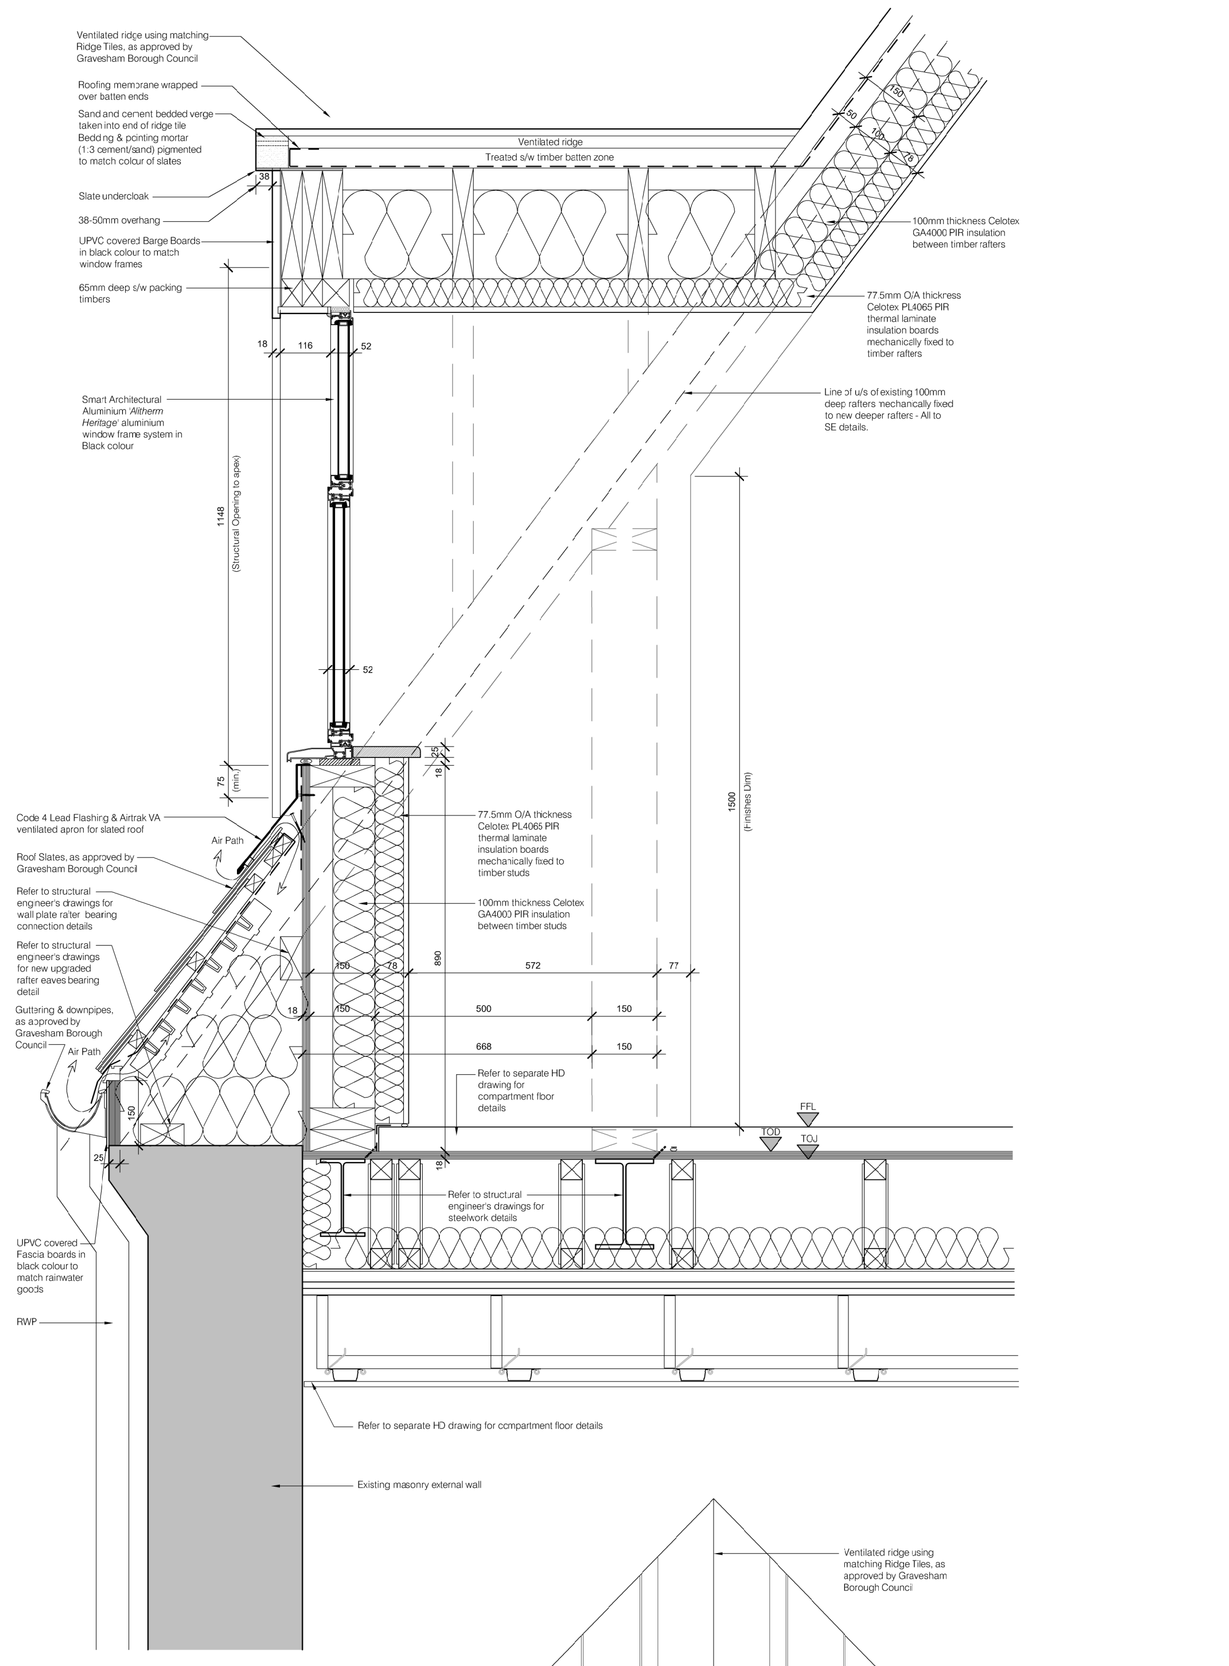


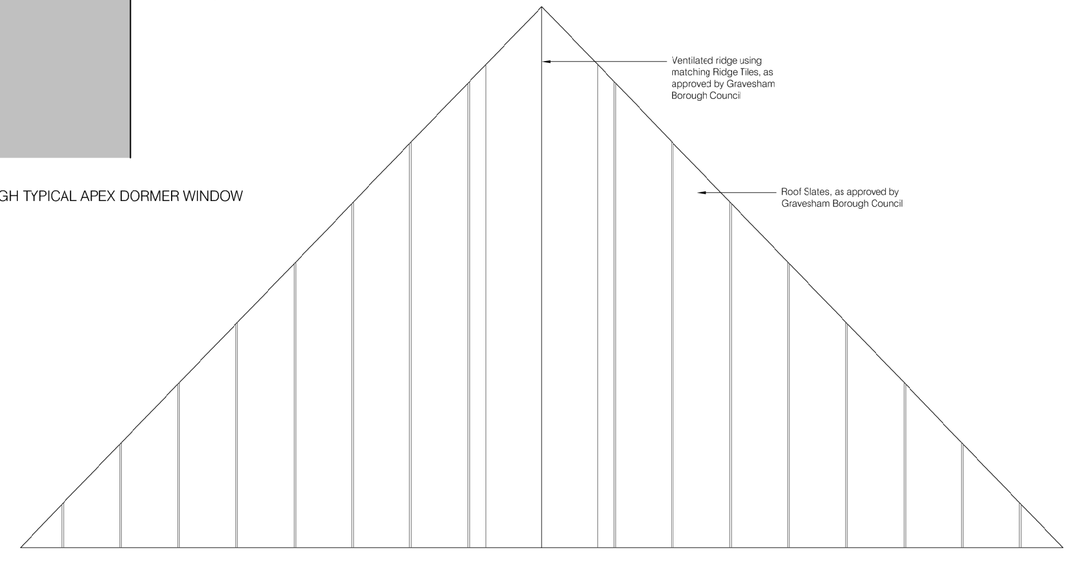

FRONT ELEVATION SHOWING TYPICAL APEX DORMER WINDOW




UPPER FLOOR PLAN SHOWING TYPICAL APEX DORMER WINDOW




SECTION THROUGH TYPICAL APEX DORMER WINDOW




ROOF PLAN SHOWING TYPICAL APEX DORMER WINDOW



ELEVATIONS INDICATING DORMER WINDOW NUMBERS & LOCATIONS ON BUILDING (SCALE 1:500)

PLANNING

| Rev | Date | Comments |
|---|---|---|
| B | 25.02.25 | Phase 1 - Panning Condition Discharge Issue |
| A | 05.11.24 | Planning Issue |

Client
Guru Nanak Darbar Gurdwara Gravesend

Project
Proposed Development Site
Sikh Temple Site
Clarence Place
Gravesend
DA12 1LD

Title
Planning Condition 13:
Dormer Window Details

| Project No. | Date |
|---|---|
| 181 | November 2024 |
| Drawing No. | Revision |
| 181-PD-500 | B |
| Scale | Drawn |
| 1:10@A1 | STC |
| | Check |
| | HD |

HASKINS DESIGNS LTD.
The Civic Centre, St Mary's Road, Swanley, Kent, BR8 7BU.
Phone: 01322 479561 Mobile:07802 182202
info@haskinsdesigns.co.uk Website: haskinsdesigns.co.uk