
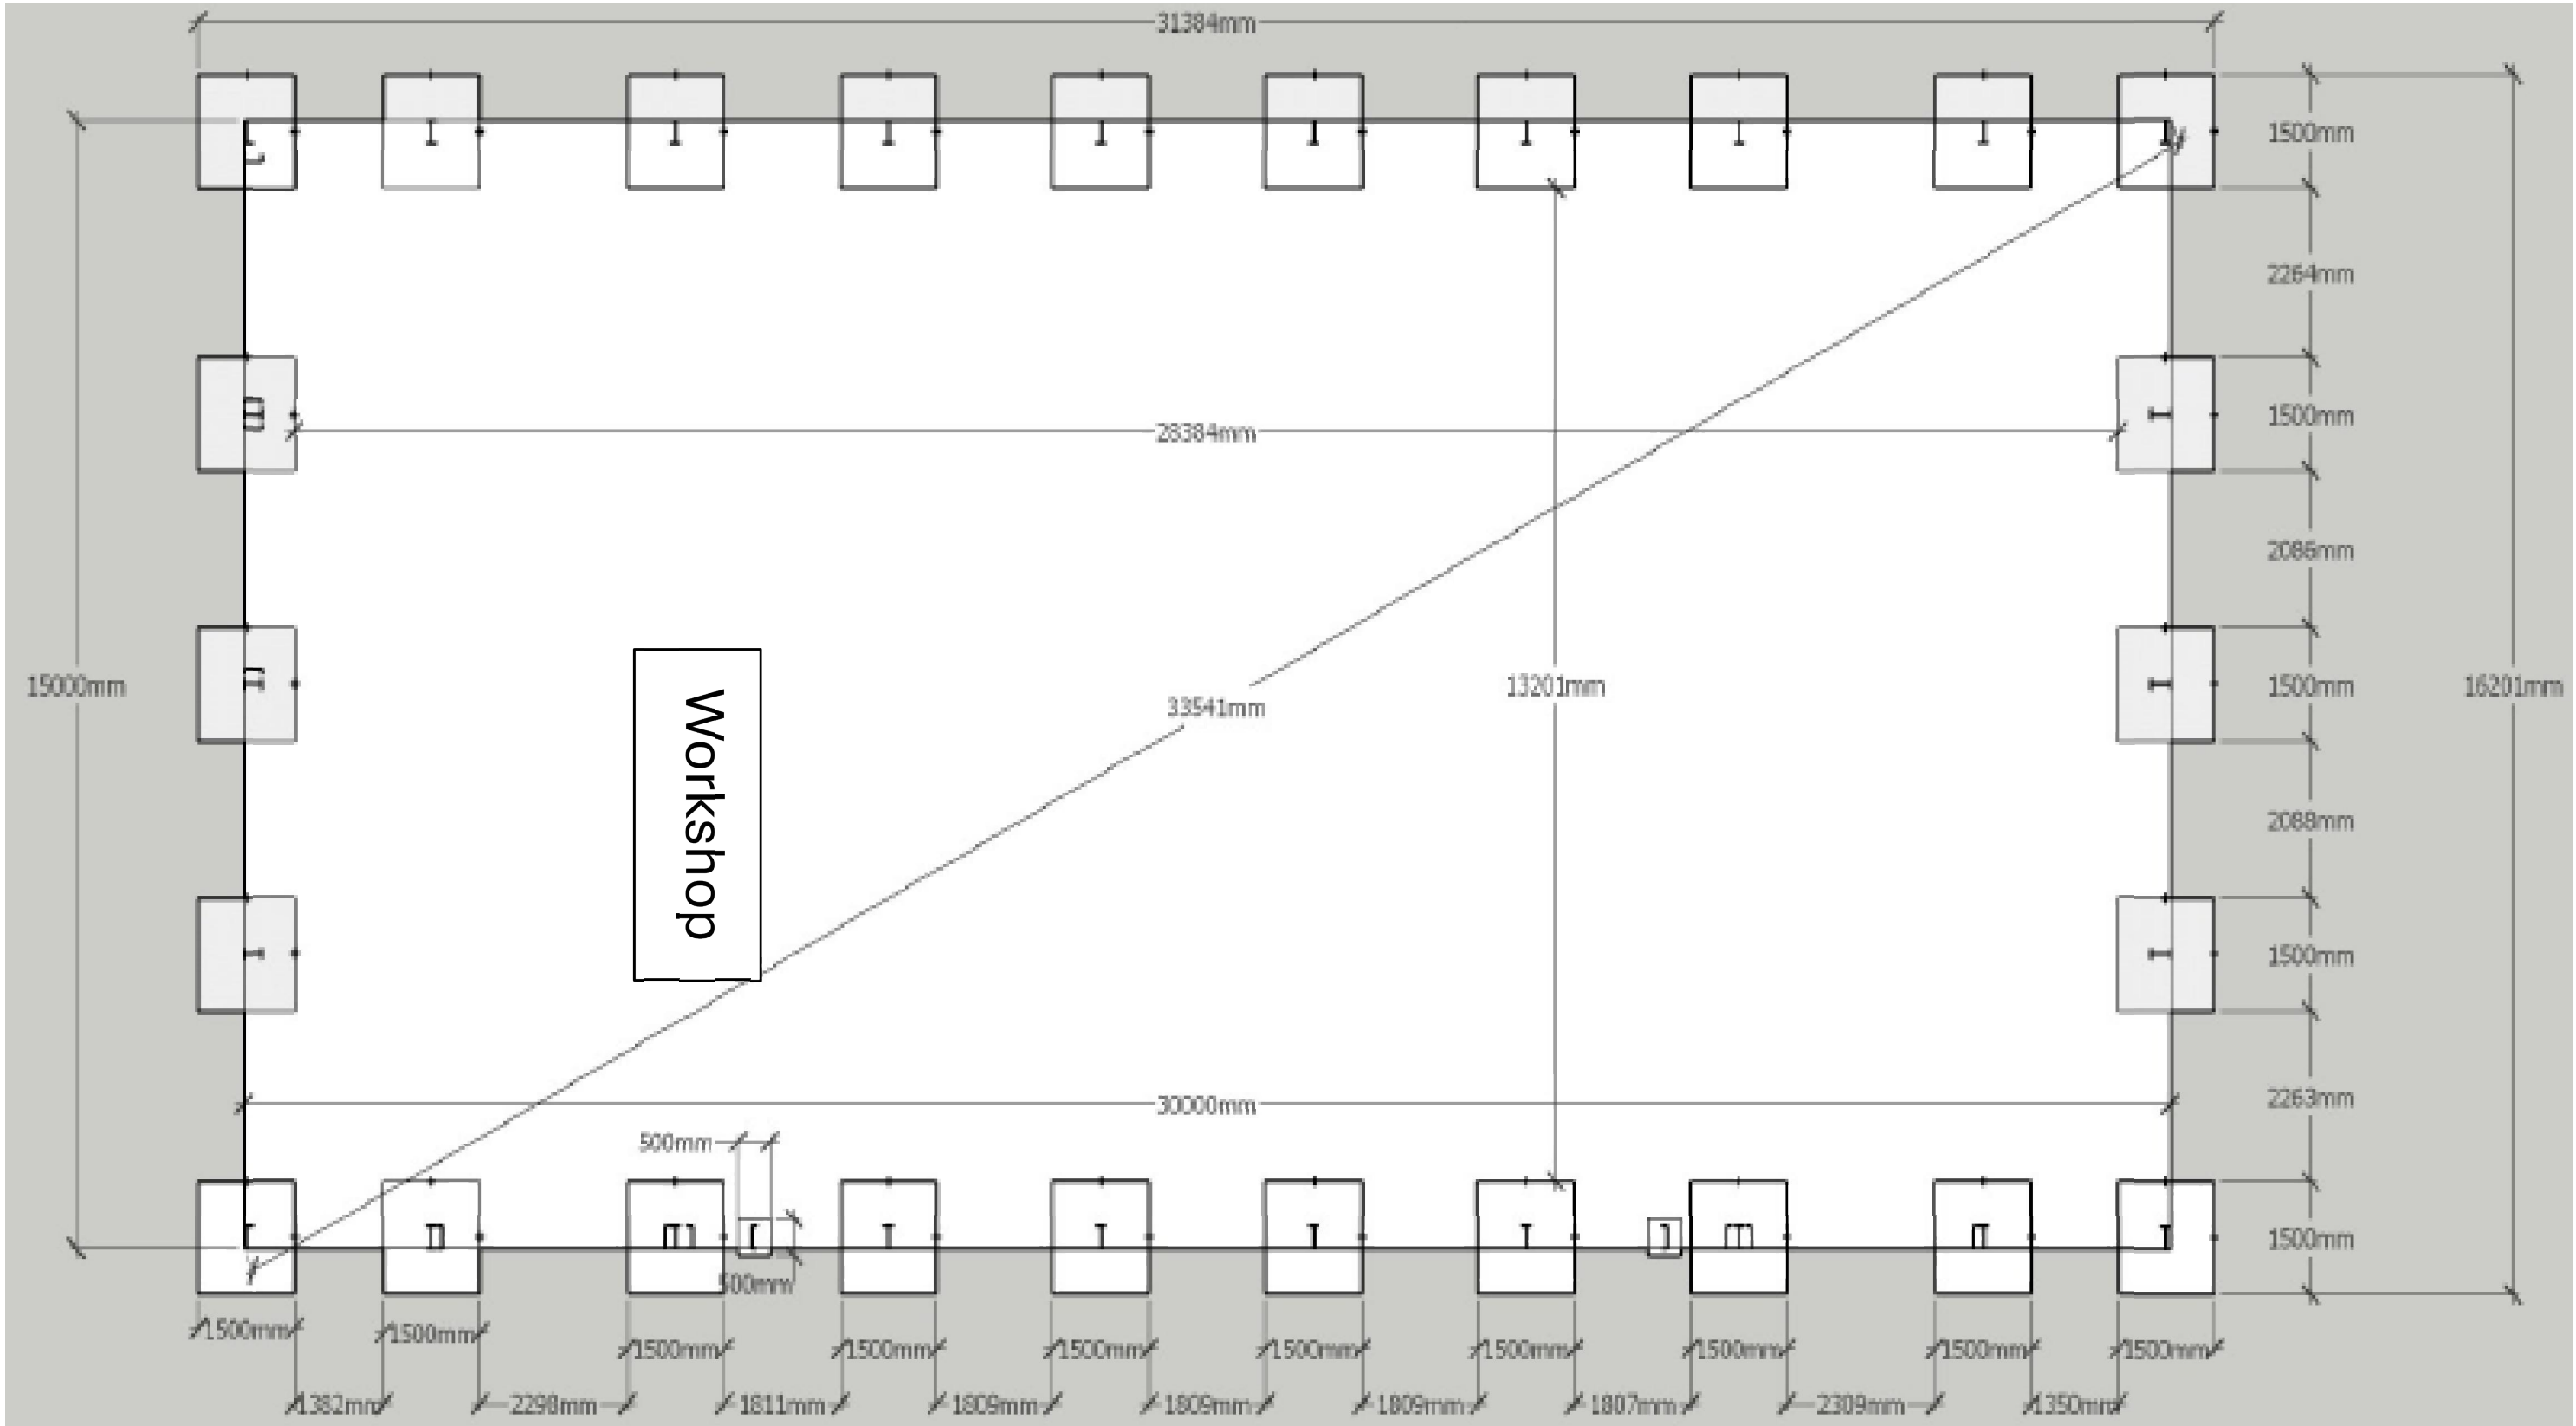


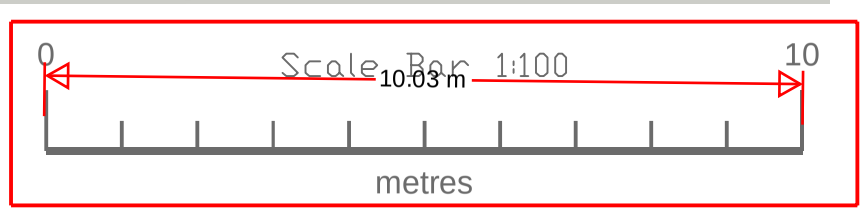

DMP File No.
E:\CAD\DMP\DWGS\

DO NOT SCALE FROM THIS DRAWING

This drawing is copyright and is the property of David Miles & Partners Ltd. It is to be used between themselves and the client. Any reproduction without the written permission of David Miles & Partners Ltd is strictly prohibited.

rev	date	description
P	10.06.24	ISSUED FOR PRELIMINARY

title: PROPOSED WORKSHOP FLOOR PLAN

checked By:	client:	scale:	rev:
COM	CROSS RENTAL	1:100@A3	P
drawn By:	project:	dwg no.	
PC	APEX	8089-SW-004	
date:		status:	
JUNE 2024		PRELIMINARY	

8 Holgate Court
Western Road
Romford
Essex RM1 3JS

Tel: 01708 729070
www.davidmiles.co.uk

dmp david miles & partners