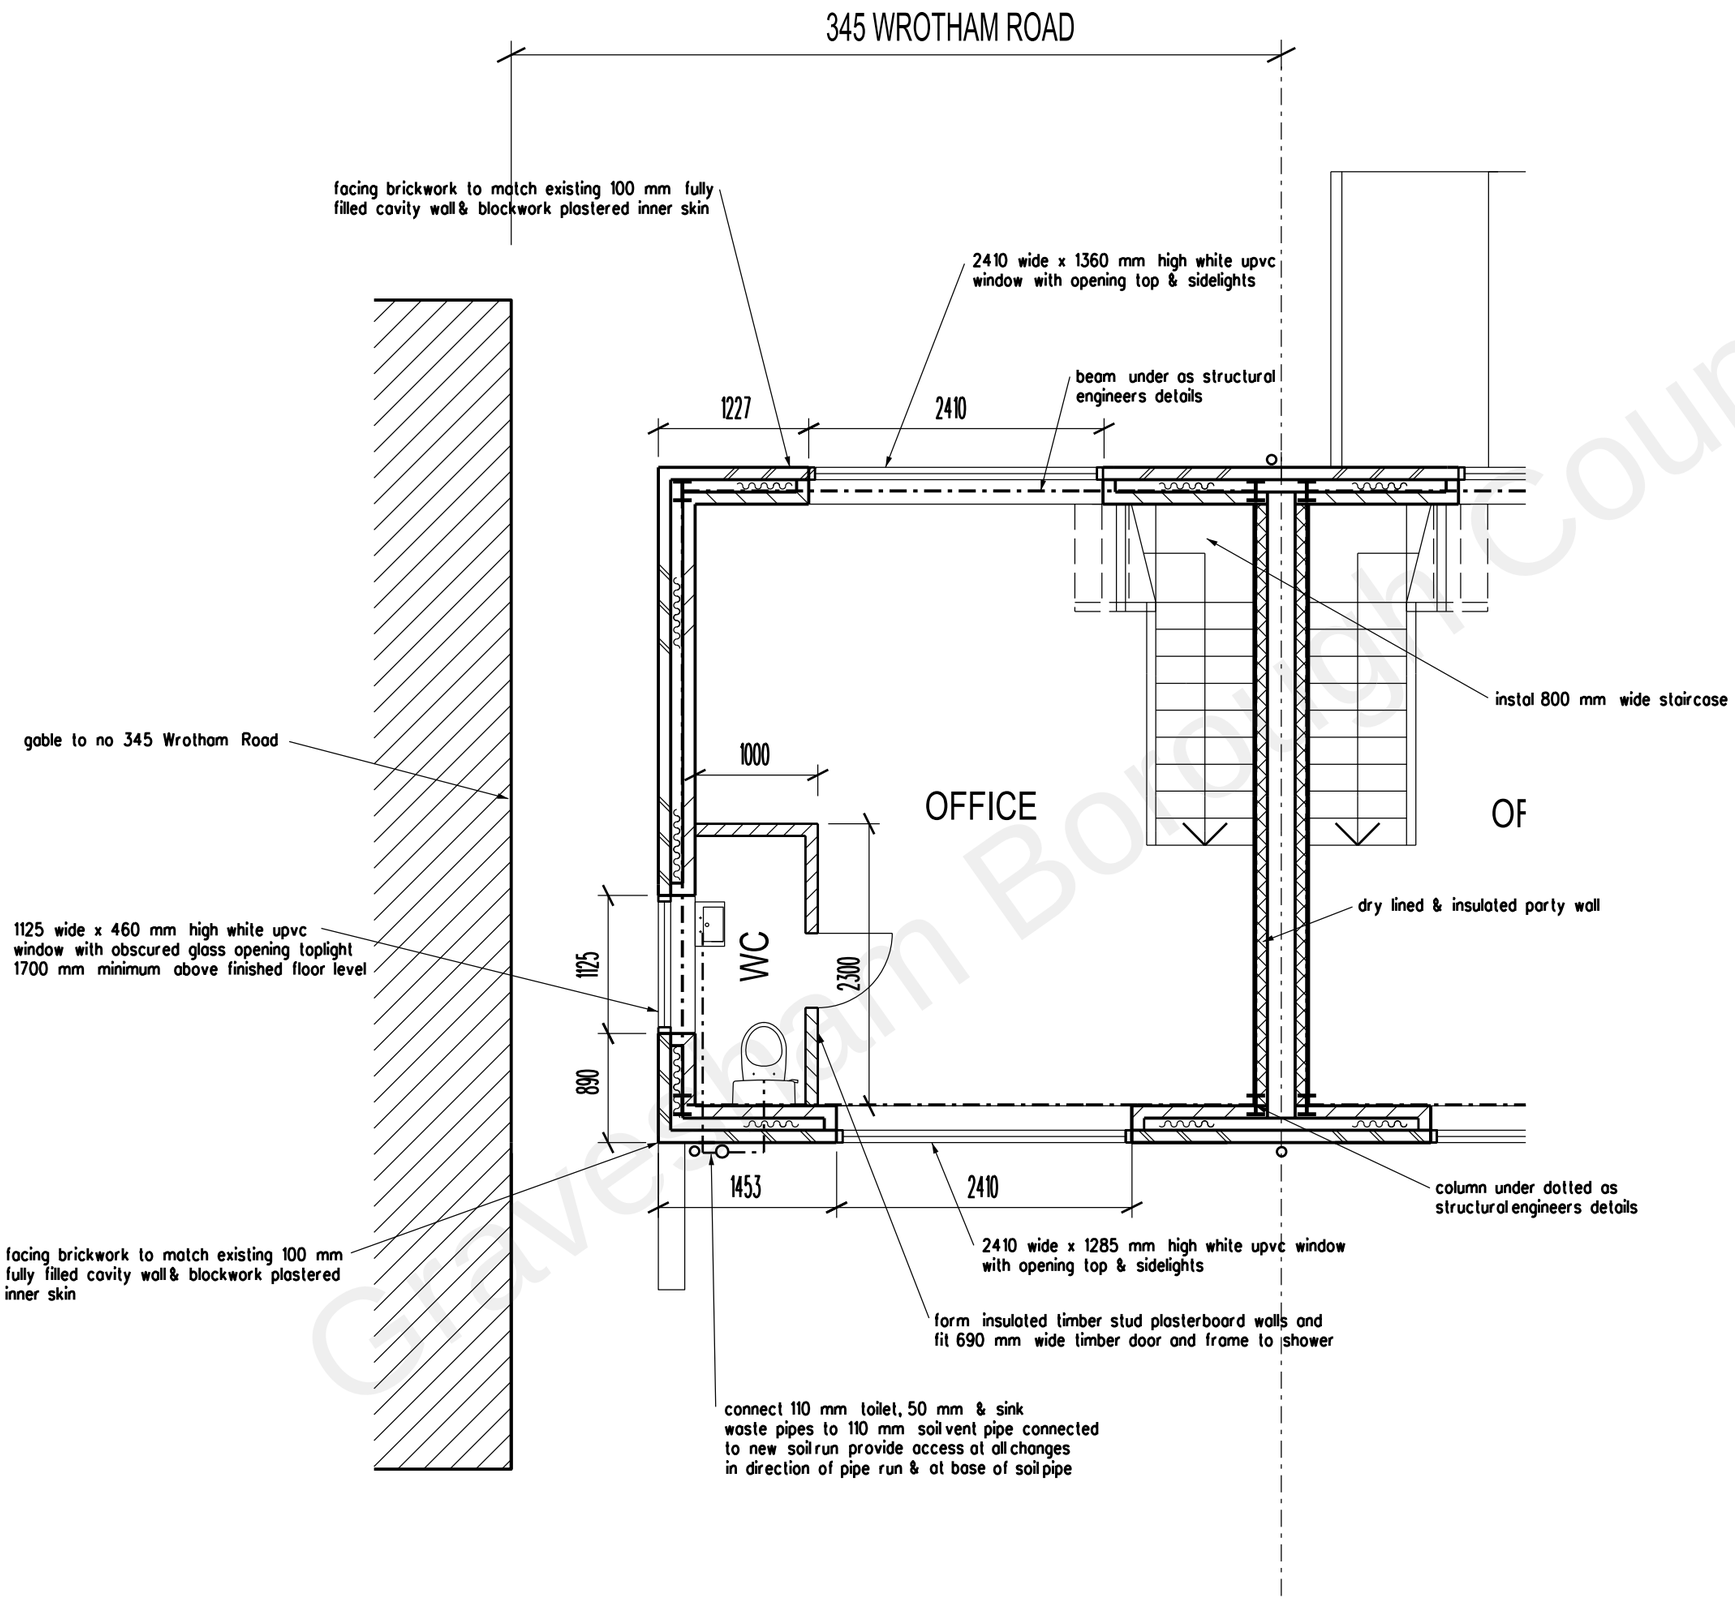



Gravesham Borough Council

PLANNING APPLICATION

REVISION DATE

ARCHITECT
TA ARCHITECTS
11 JOYDENS WOOD ROAD BEXLEY
KENT DA5 2HS Tel 07905 130591
ta140256@googlemail.com

JOB
PROPOSED GARAGE CONVERSION AT
345 WROTHAM ROAD
ISTEAD RISE DA13 9EF

DRAWING
PROPOSED FIRST FLOOR PLAN

SCALE 1:50 AT A3

DATE JULY 2021

DRAWING NO.
BH/07 A