

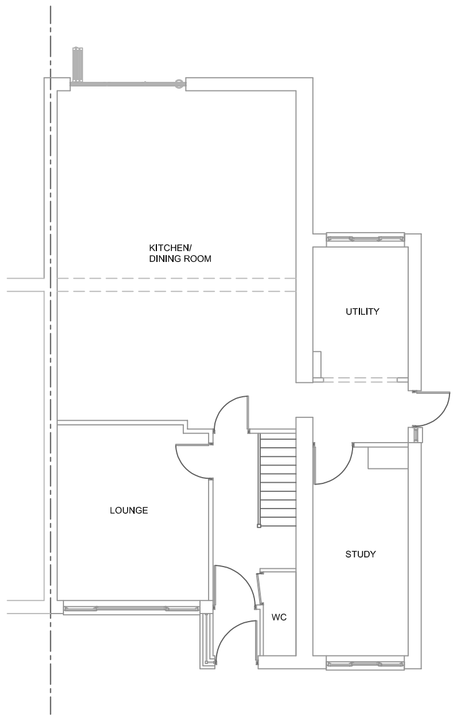



EXISTING GROUND FLOOR PLAN

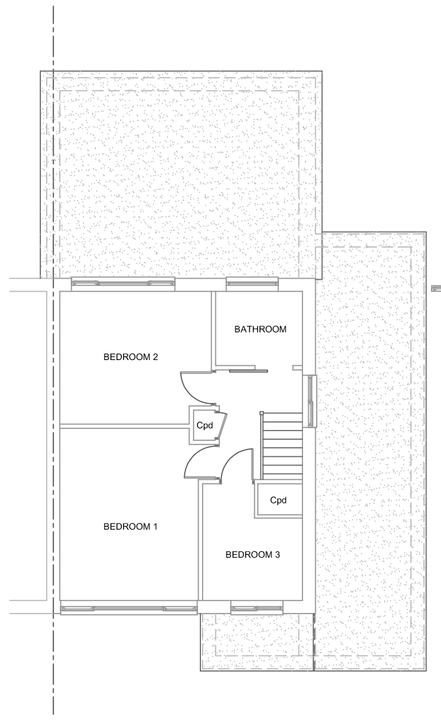


EXISTING FIRST FLOOR PLAN

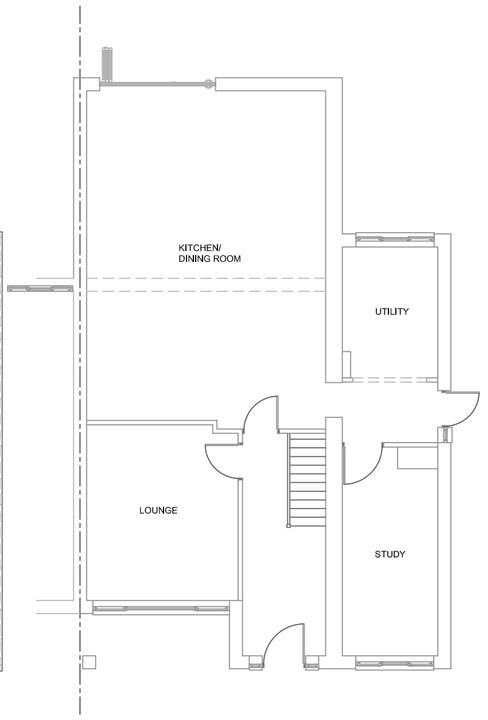

PROPOSED GROUND FLOOR PLAN

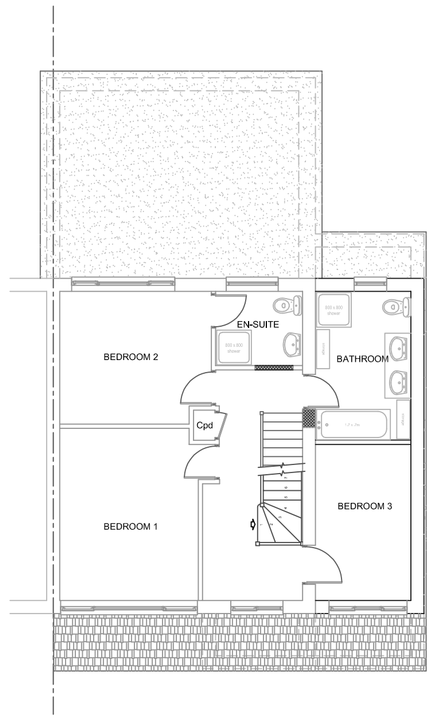


PROPOSED FIRST FLOOR PLAN

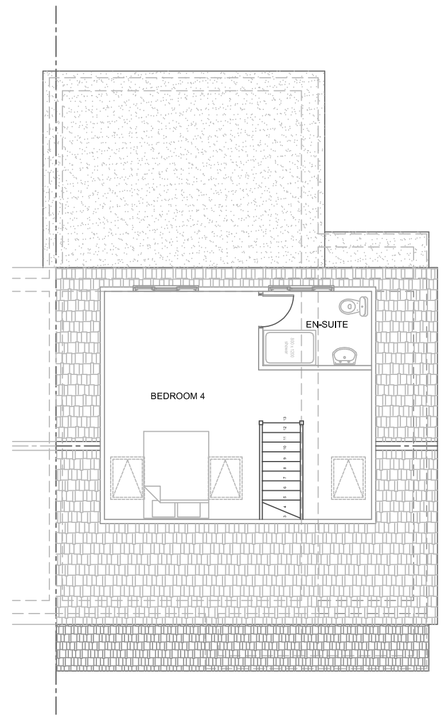


PROPOSED SECOND FLOOR PLAN




EXISTING/PROPOSED BLOCK PLAN
SCALE = 1:500

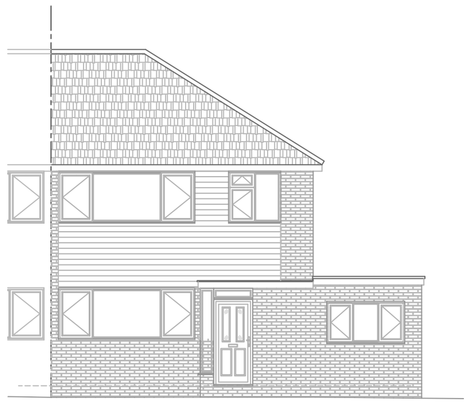


EXISTING FRONT ELEVATION

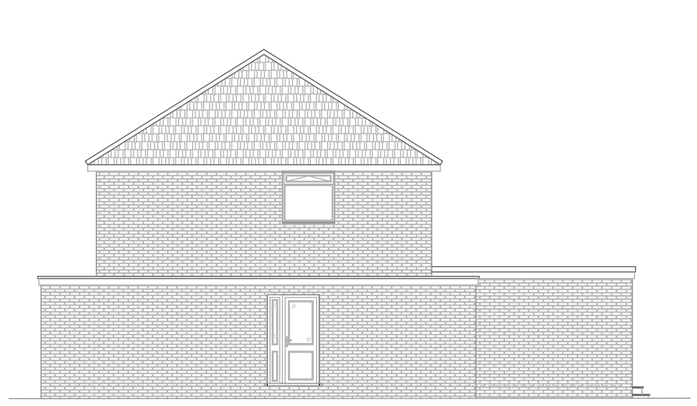


EXISTING SOUTH FACING
SIDE ELEVATION

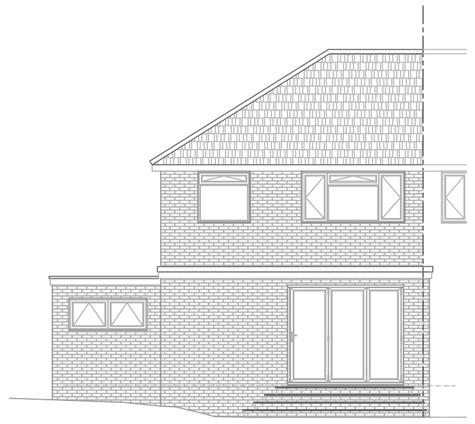


EXISTING REAR ELEVATION

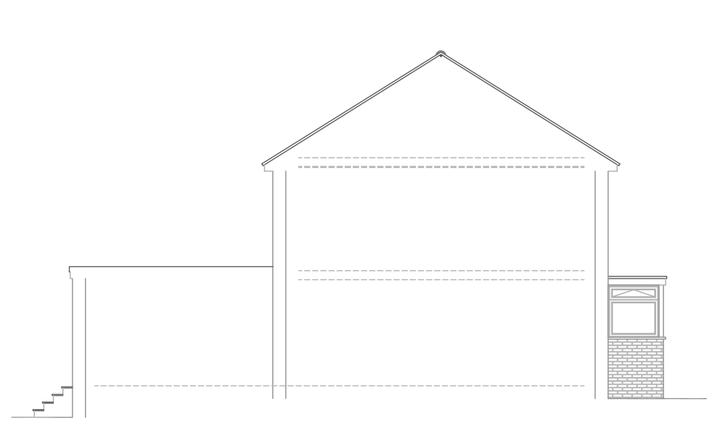


EXISTING NORTH FACING
SIDE ELEVATION

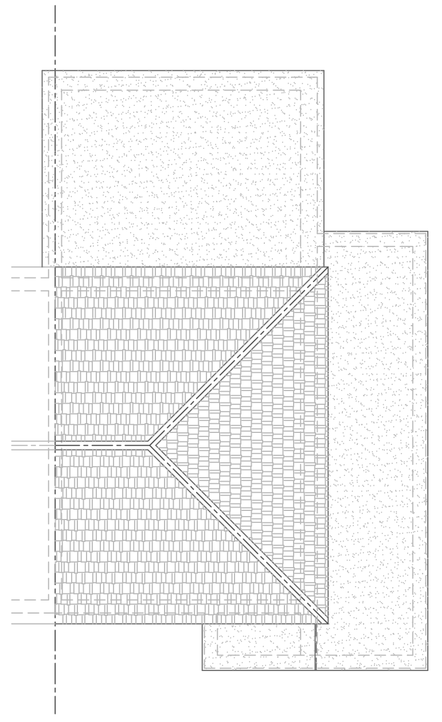


EXISTING ROOF PLAN

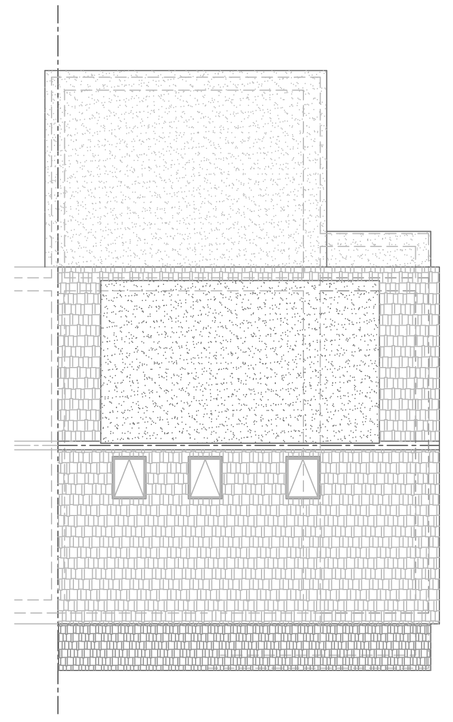


PROPOSED ROOF PLAN

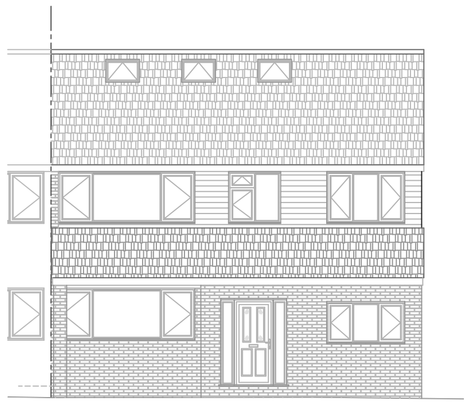


PROPOSED FRONT ELEVATION

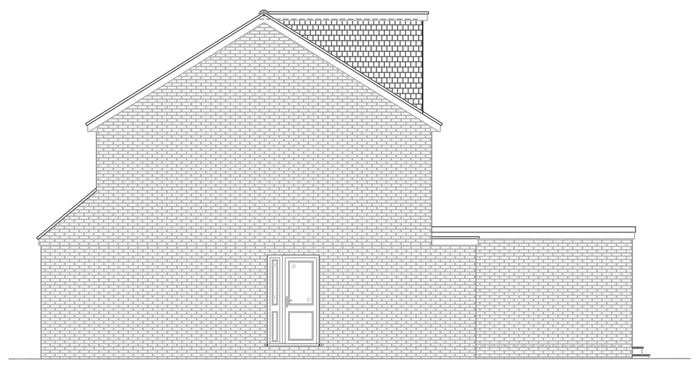

PROPOSED SOUTH FACING
SIDE ELEVATION

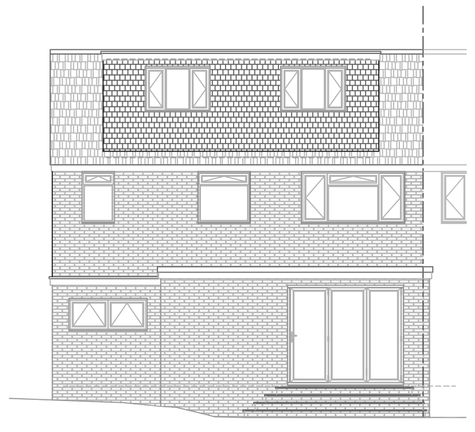

PROPOSED REAR ELEVATION

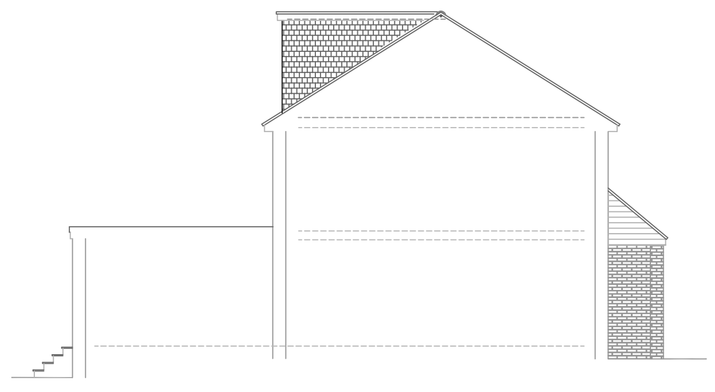

PROPOSED NORTH FACING
SIDE ELEVATION

SCALE 1:100 (cm)

0 1 2 3 4 5 6 7 8 9 10

All work to comply with current Building Regulations and relevant codes of practice.
All dimensions, levels and construction details to be checked and clarified on site by the builder before commencement of work.
No dimensions to be scaled.

SCOPE OF DRAWING
This drawing has been prepared for the purposes of making Planning & Building Control Applications only and is NOT intended to indicate complete constructional details.

It is the CLIENTS RESPONSIBILITY for obtaining an agreement with the owners of any adjoining property under the PARTY WALL ACT 1996. (details available from your local authority)

PLAN APPROVED
Planning Ref:
Building Regulations Ref:

Feb 2023	REAR DORMER REDUCED IN SIZE	F
Jun 2022	REVISED FOR RESUBMISSION	E
Mar 2022	BARN HIP ADDED TO ROOF EXTENSION	D
Nov 2021	BLOCK PLAN CORRECTED	C
Aug 2021	CLIENT REVISIONS	B
Aug 2021	ISSUED FOR DISCUSSION & APPROVAL BY CLIENT	A
DATE	REVISION	REV

CLIENT
Mr & Mrs Down
5 Brookside Road
Isted Rise
Kent. DA13 9JJ

TITLE
Proposed First Floor side extension and Loft Conversion at
5 Brookside Road
Isted Rise
Kent. DA13 9JJ

EXISTING & PROPOSED PLANS AND ELEVATIONS

KENTEC DRAUGHTING SERVICES
(ARCHITECTURAL DIVISION)
10/12 HIGH STREET,
SNODLAND, KENT ME6 5DF
TELEPHONE: (01634) 249900
E-MAIL: INFO@KENTECDRAUGHTINGSERVICES.CO.UK

DRAWN:	JT/KDS		
CHECKED:	-		
SHEET SIZE:	A1	DRAWING No:	Sheet 1 of 1 Issue:
SCALE:	1:100 at A1	7356-P-01	F
DATE:	August 2021		

© Copyright of this drawing is owned by Kentec Draughting Services Ltd, and may not be copied or reproduced in whole or in part without the written permission of Kentec Draughting Services Ltd.