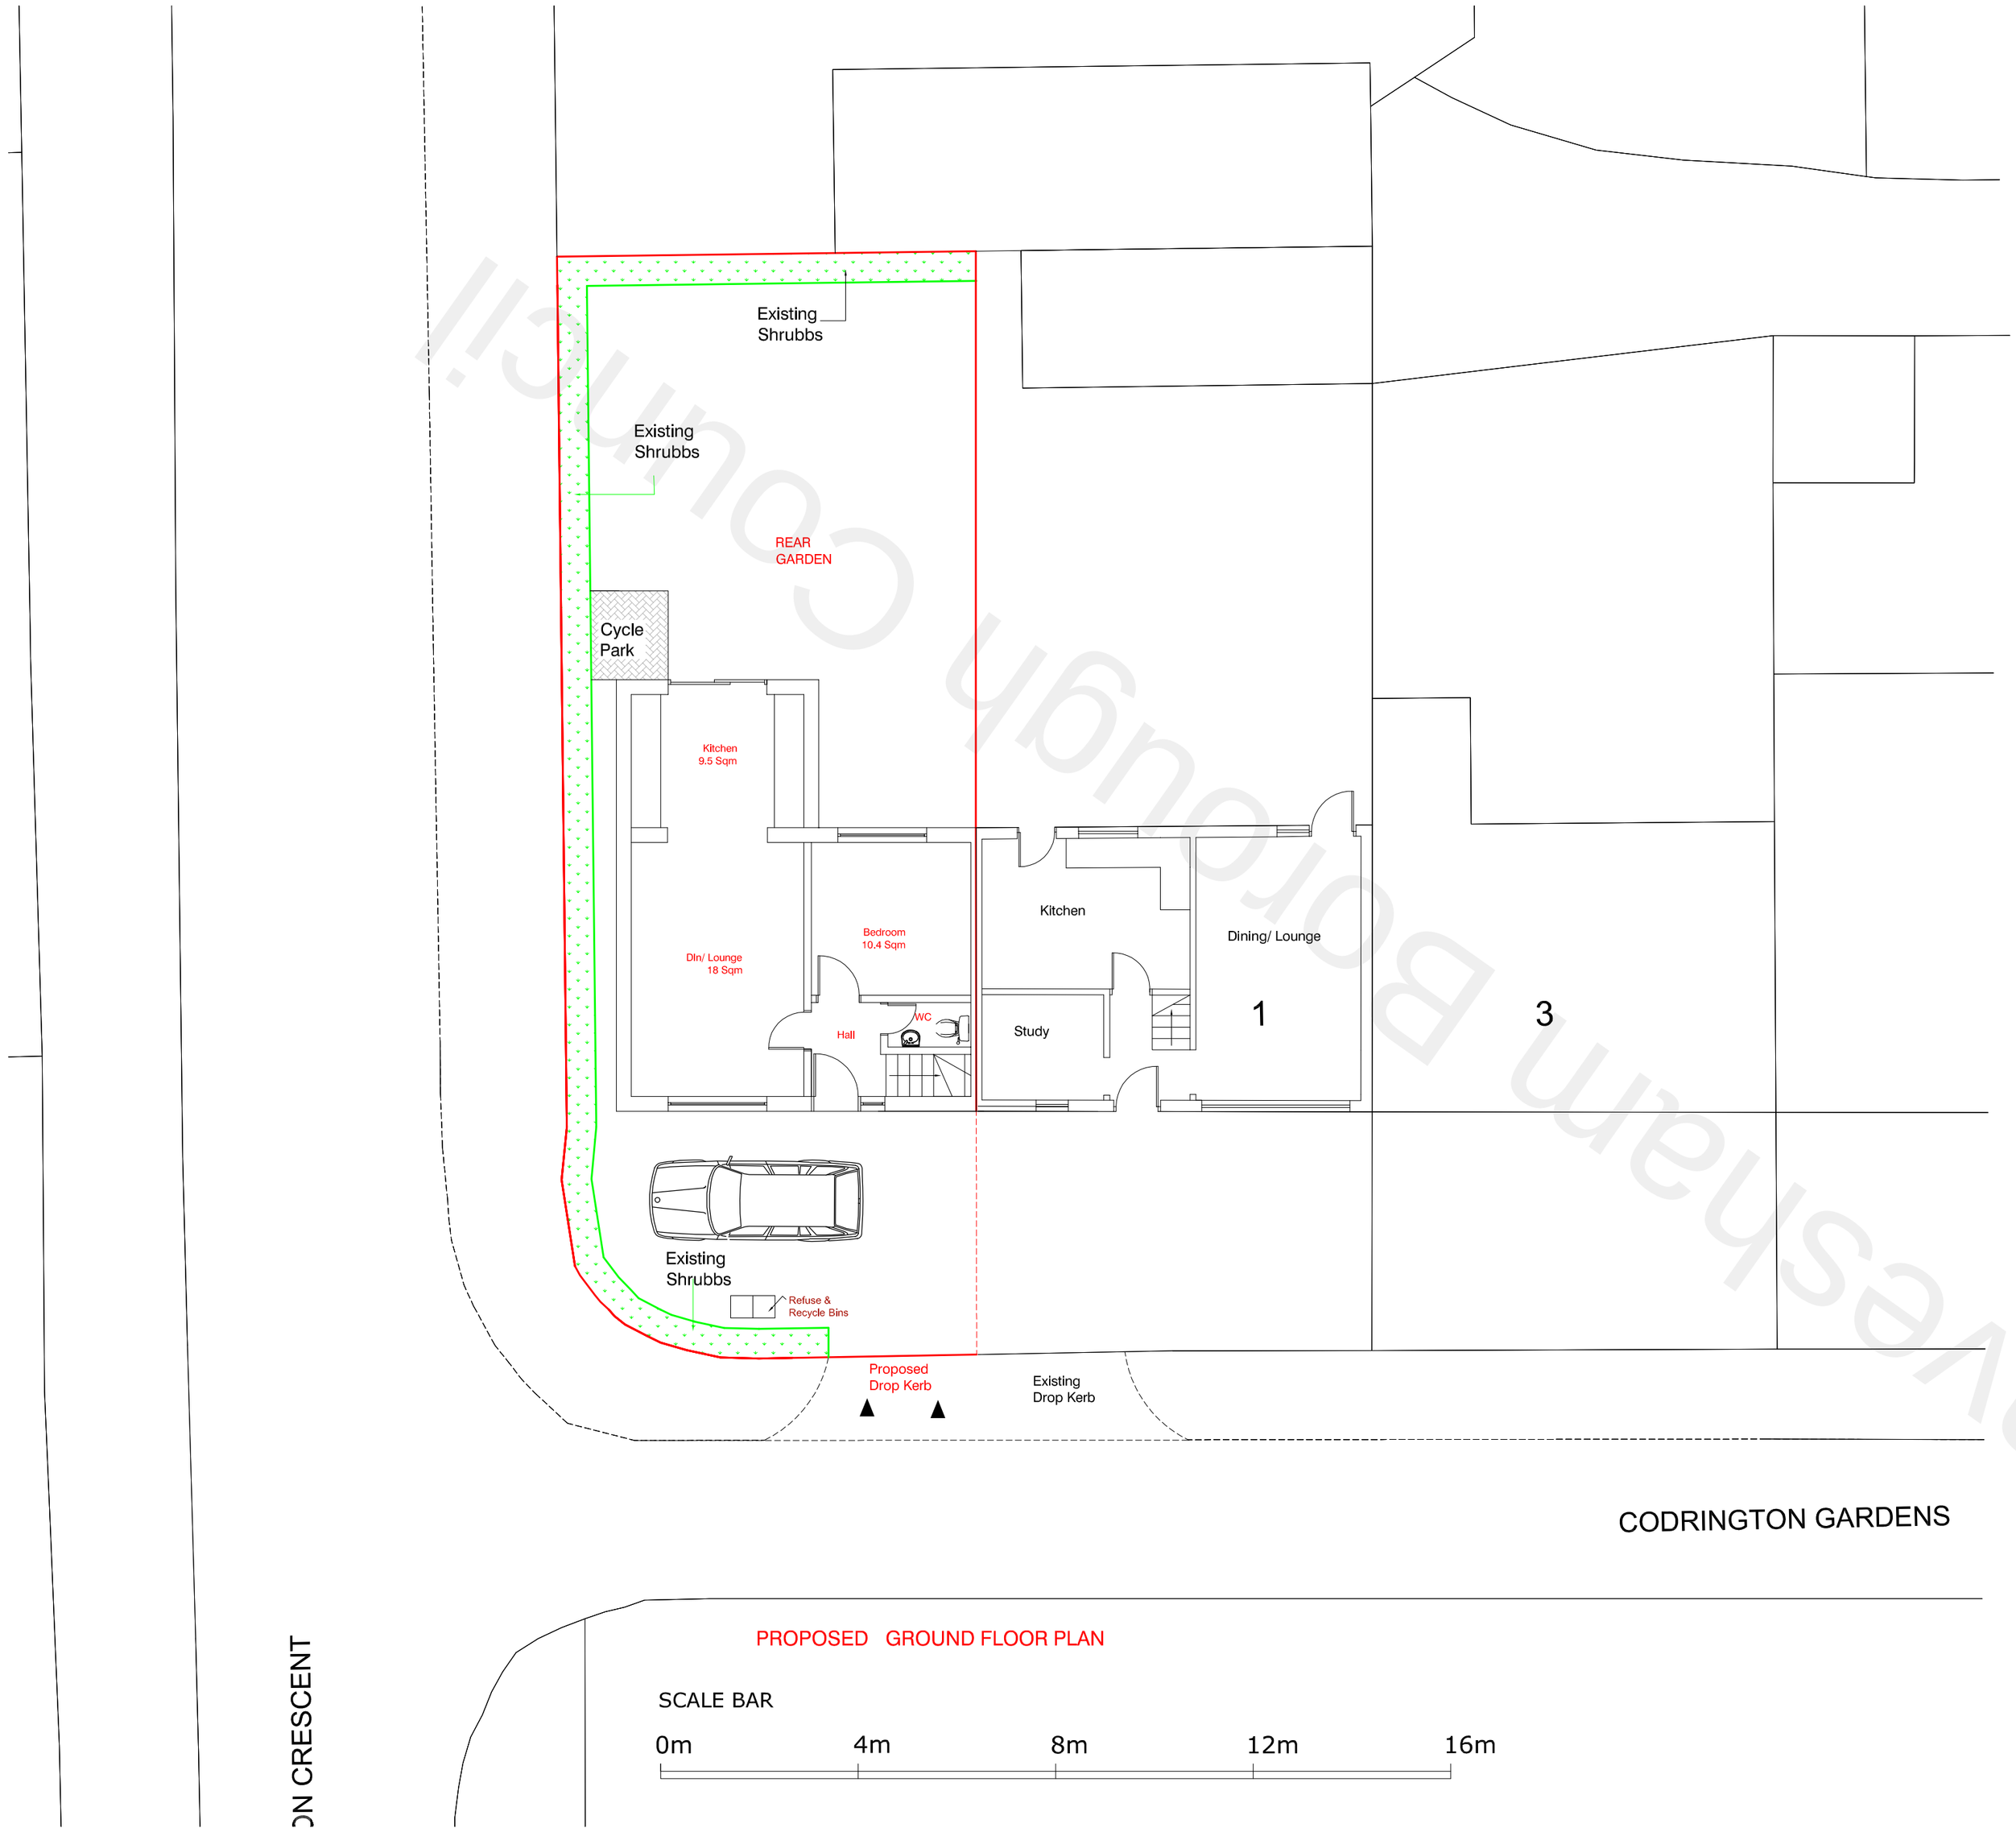


PROPOSED GROUND FLOOR PLAN

SCALE BAR

0m 4m 8m 12m 16m

Gravesham Borough Council

Future Vision
Planning & Development consultants

Suite -104 ,
344-348 , High Road, ILford
Essex, IG11QP
Tel:07402234647
Email:futurevisions27@gmail.com

CLIENT

Mr Hardeep Singh

JOB TITLE

Erection of a 3 Bedroom House and provision of off street parking site to the side garden at 1- Coddington Gardens , Gravesend , DA12 5DB

DRAWING TITLE

Proposed Plans

SCALE	DATE
1-100@A2	22-9-2021
DRAWING NO. FV-2021-02	**REVISION-A**