
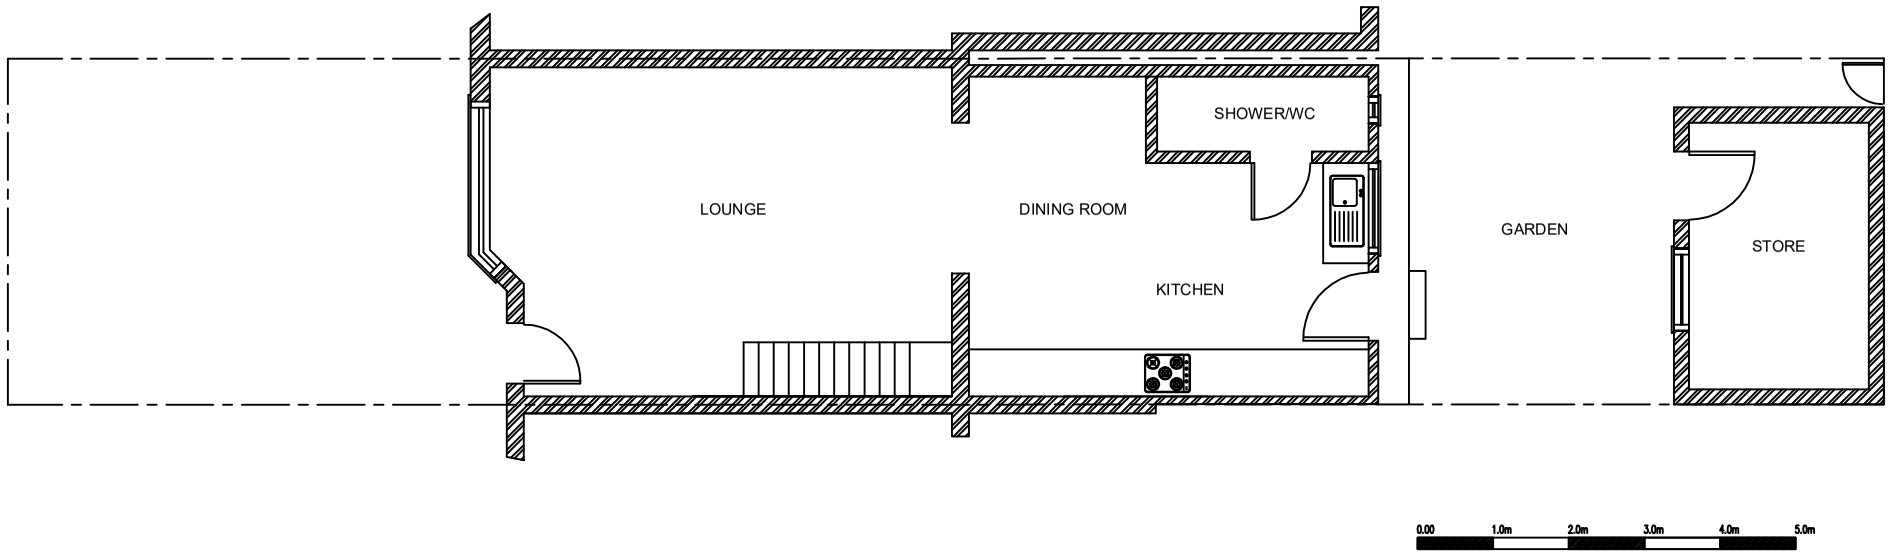


EXISTING SITE PLAN

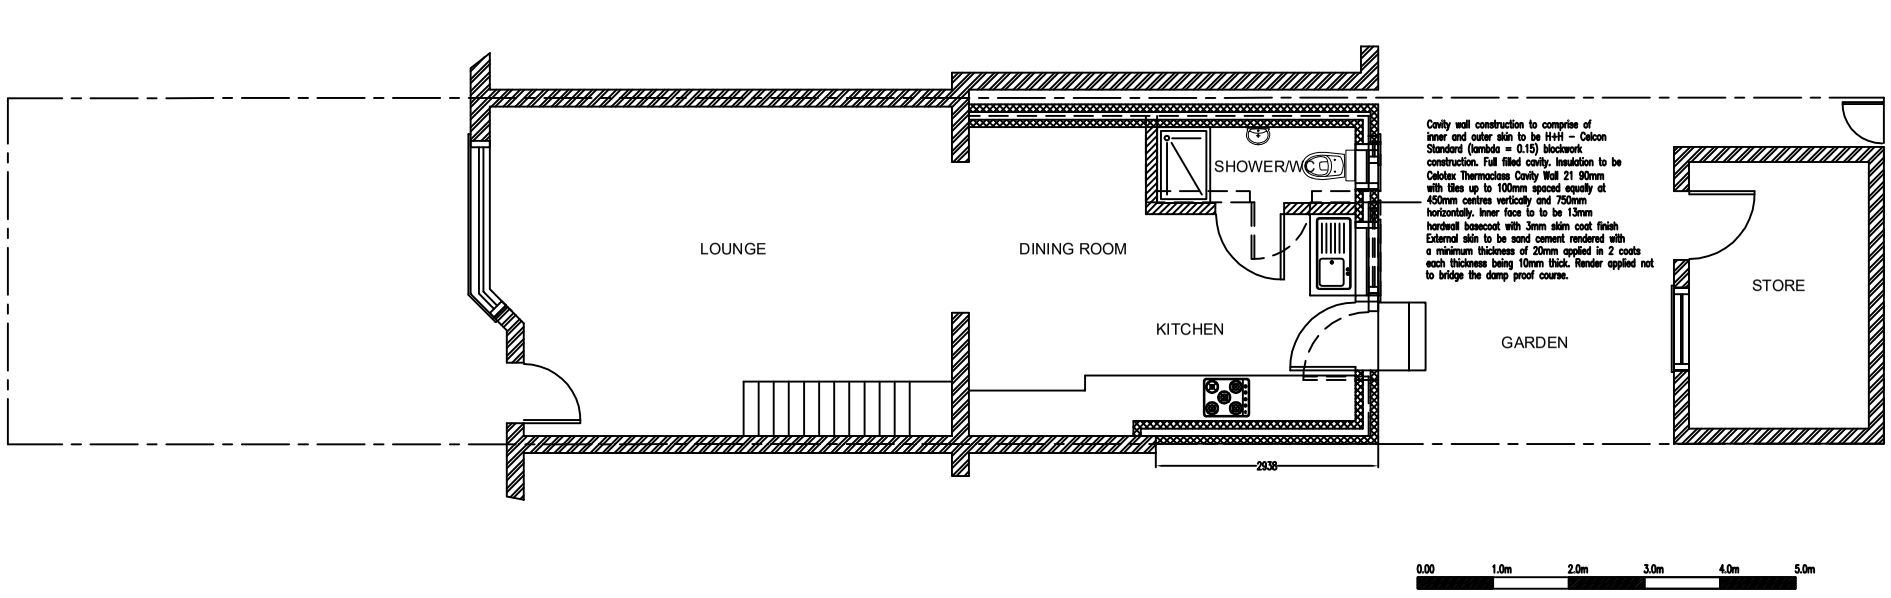

PROPOSED SITE PLAN

Client

Mr Pawan Singh Jammu
65 St Marks Ave
Northfleet Gravesend
Kent DA11 9LN

Drawing Title

Existing and Proposed Site Plans

Description	Initial	Rev	Date

This drawing is copyright and may not be reproduced or made use of unless expressly agreed by the Design Team.
All dimensions must be checked on site.

Drawing No. 2308–009	**Revision** 00
Scale 1:1000@A3	**Date** Aug 23
Computer File No.	**Project No.**
Drawn By Raj Bhatti	**Checked By**
Coordinated By	**Approved By**