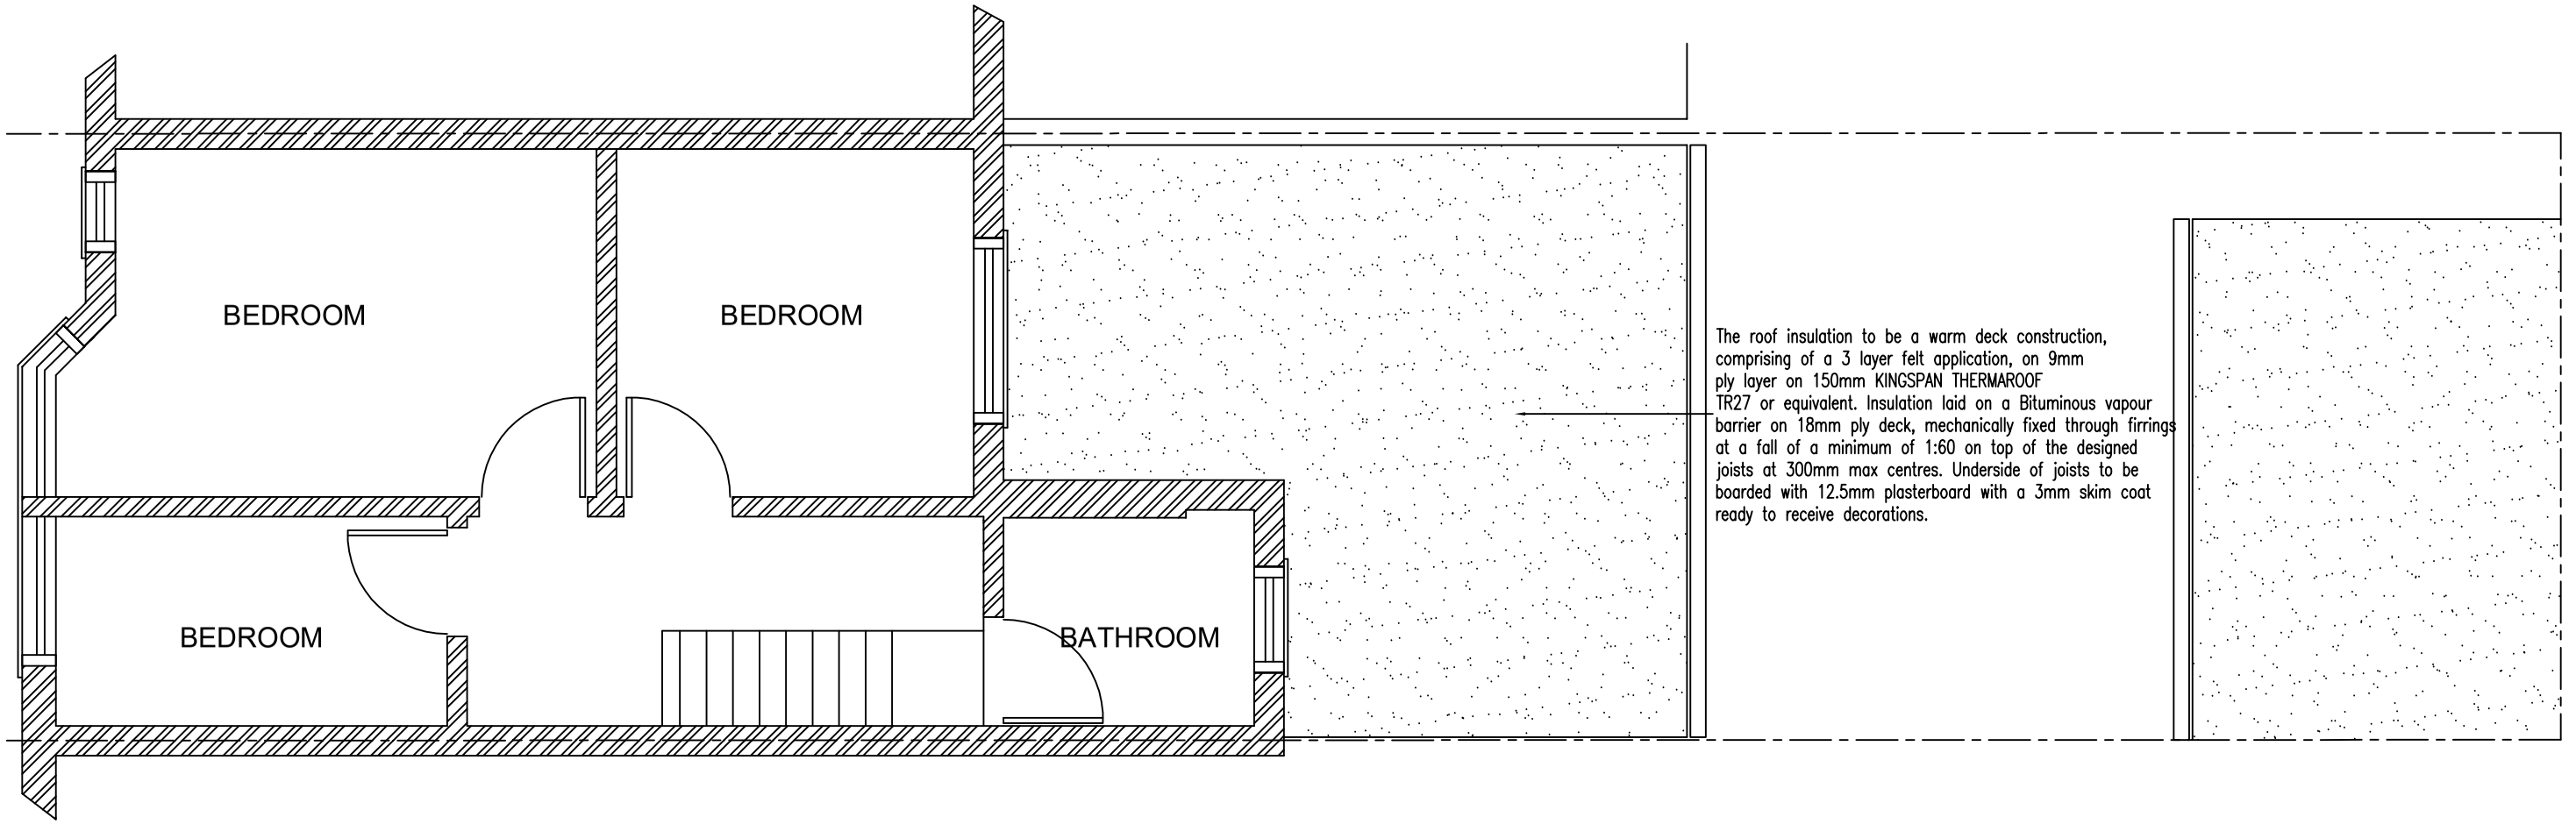


The roof insulation to be a warm deck construction, comprising of a 3 layer felt application, on 9mm ply layer on 150mm KINGSPAN THERMAROOF TR27 or equivalent. Insulation laid on a Bituminous vapour barrier on 18mm ply deck, mechanically fixed through firrings at a fall of a minimum of 1:60 on top of the designed joists at 300mm max centres. Underside of joists to be boarded with 12.5mm plasterboard with a 3mm skim coat ready to receive decorations.

0.00 1.0m 2.0m 3.0m 4.0m 5.0m

Client

Mr Pawan Singh Jammu
65 St Marks Ave
Northfleet Gravesend
Kent DA11 9LN

Drawing Title

Proposed First Floor Plan

Description	Initial	Rev	Date

This drawing is copyright and may not be reproduced or made use of unless expressly agreed by the Design Team.
All dimensions must be checked on site.

Drawing No. 2308-005	Revision 00
Scale 1:50@A3	Date Aug 23
Computer File No.	Project No.
Drawn By Raj Bhatti	Checked By
Coordinated By	Approved By