
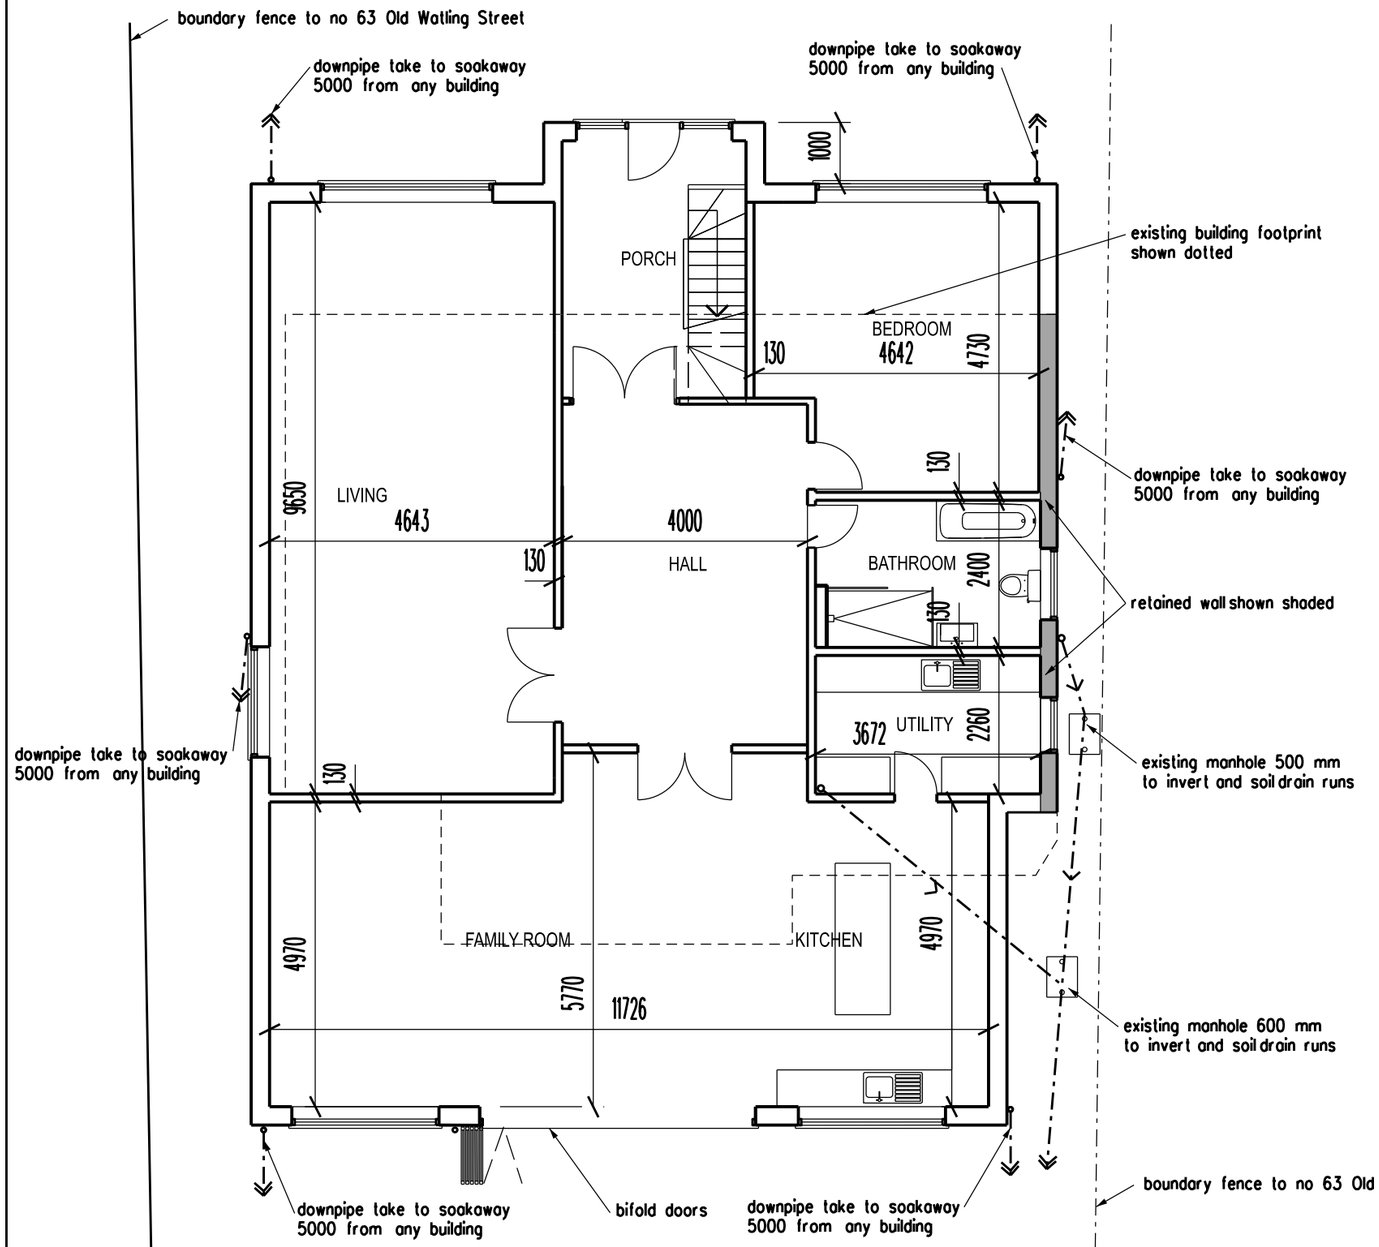



GROUND FLOOR PLAN

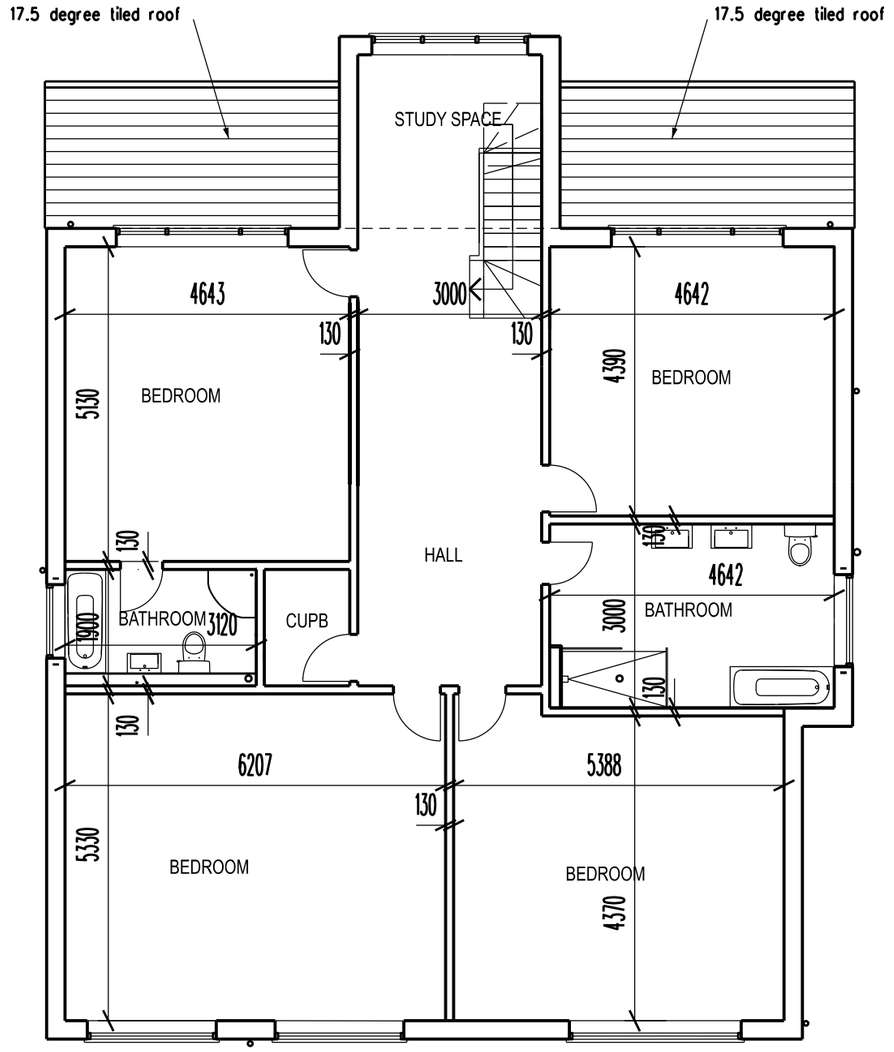


FIRST FLOOR PLAN

10 cm

0 1 2 3 4 5 10 metres

B. Redrown — REVISION — Feb 2024 — DATE

ARCHITECT
TA ARCHITECTS
11 JOYDENS WOOD ROAD BEXLEY
KENT DA5 2HS Tel 07905 130591
ta140256@googlemail.com

JOB
PROPOSED DOUBLE STOREY HOUSE AT TOURMALANE
63 OLD WATLING STREET
GRAVESEND KENT DA11 7NT

DRAWING
PROPOSED GROUND FLOOR AND FIRST FLOOR PLANS

SCALE 1:100 AT A3 — DATE NOV 2021

DRAWING NO. HS/04 B