
Note:

AP: Acrow props and temporary boards to support floor/landing

Cross hatch indicates interior areas outside of works

Hatch indicates proposed works under existing roof

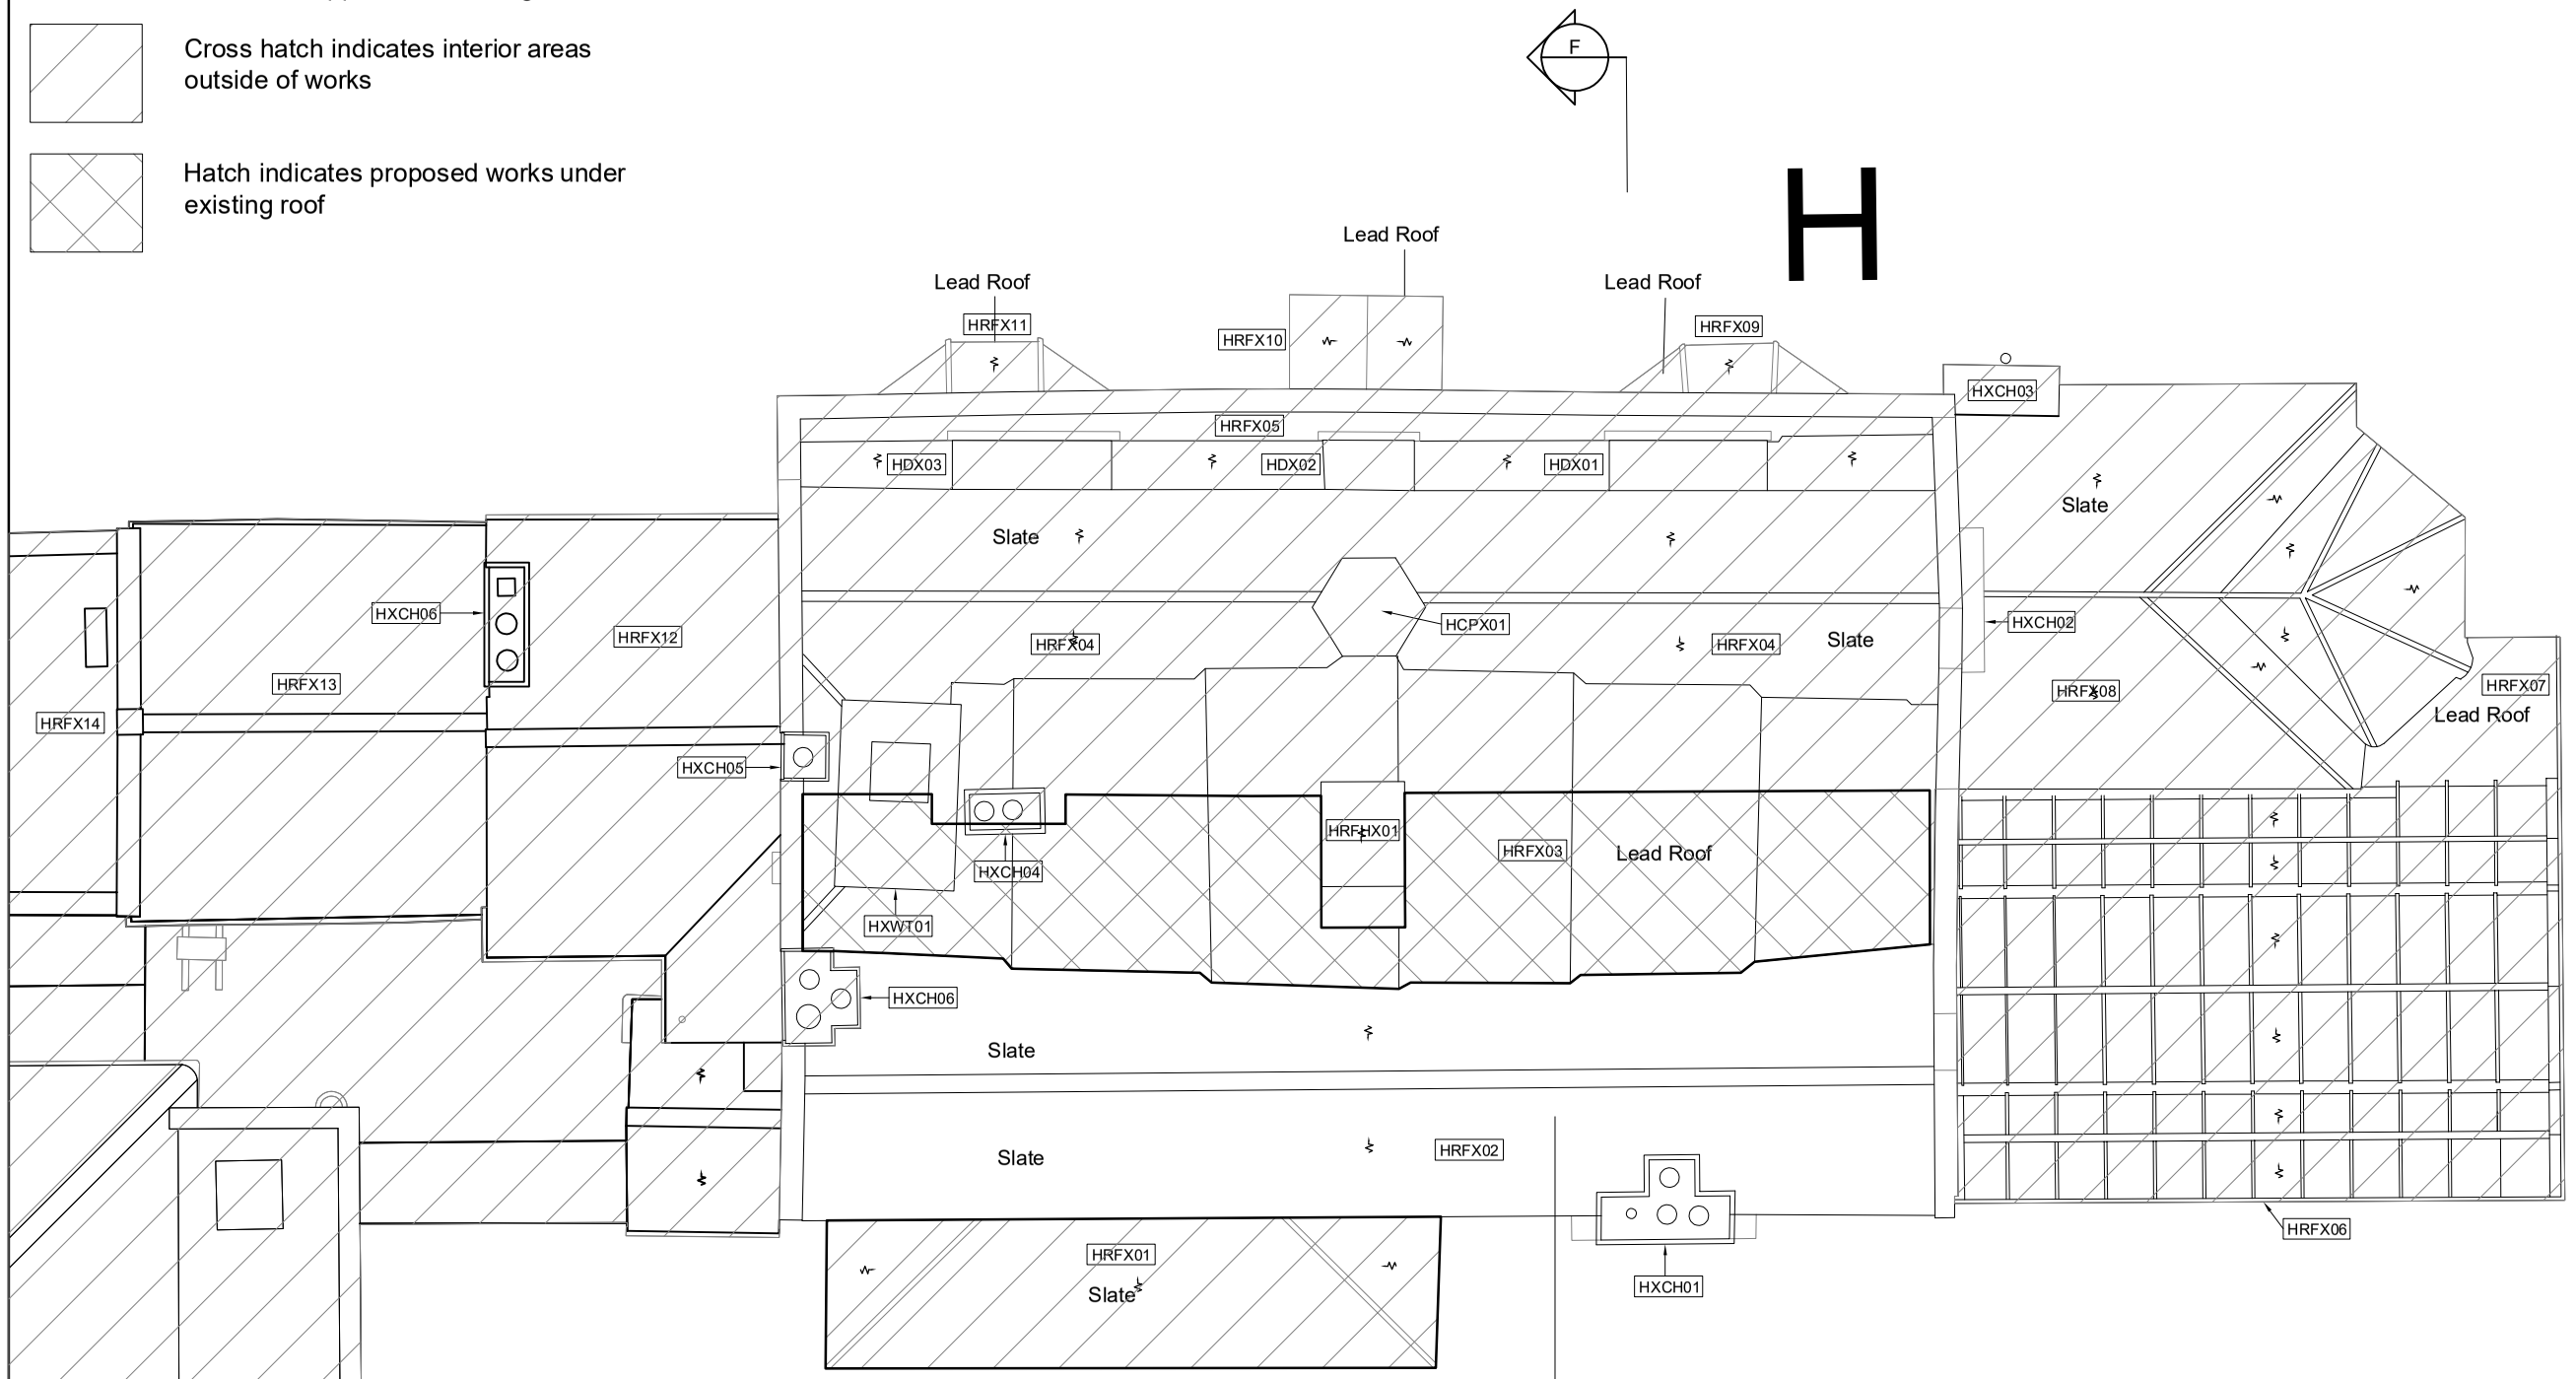

114 GAD'S HILL PLACE (H) EXISTING ROOF PLAN

1:100

0 1 2 3 4 5m

N

Rev.	Date	By	Notes

clay architecture

FOR LISTED BUILDING

ISSUE DATE: 17/03/23

Scale 1:100 @ A3 size

Date 03/03/23

Drawn GEN Authorised KG

Revision/

Drawing No. 5266/PL/114

Title
Gad's Hill Place (H)
Existing Roof Plan

Copyright belongs to Clay Architecture Ltd. All dimensions are to be verified by the contractor before commencing works.

Client
Gad's Hill School

Project
Gad's Hill School
Proposal for repairs to roof and ceiling

clay architecture
Great Lines Studios, Marlborough Road, Gillingham, Kent ME7 5HB
T: 01634 573 017
www.clayarchitecture.com
E: design@clayarchitects.com