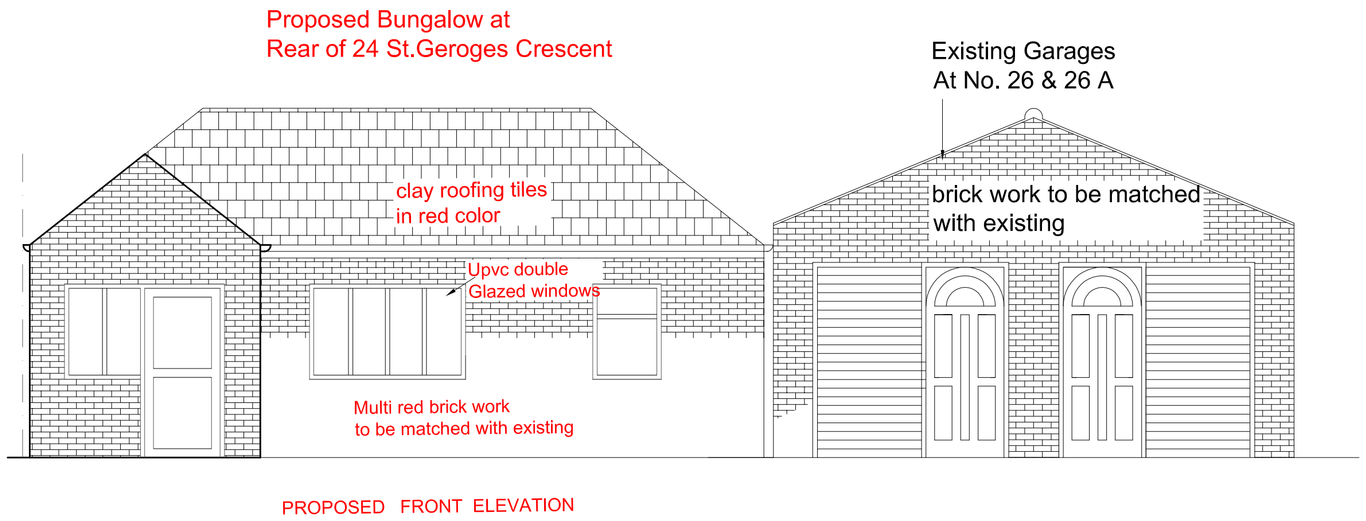
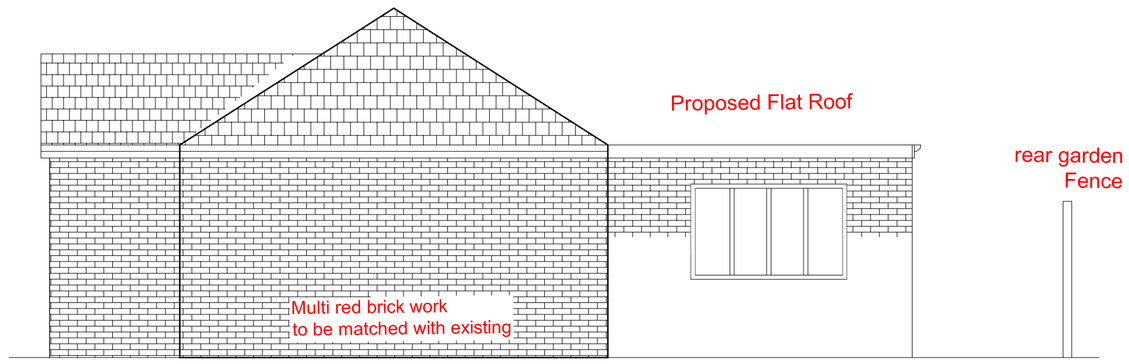
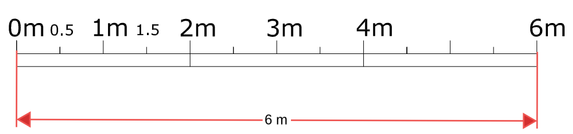


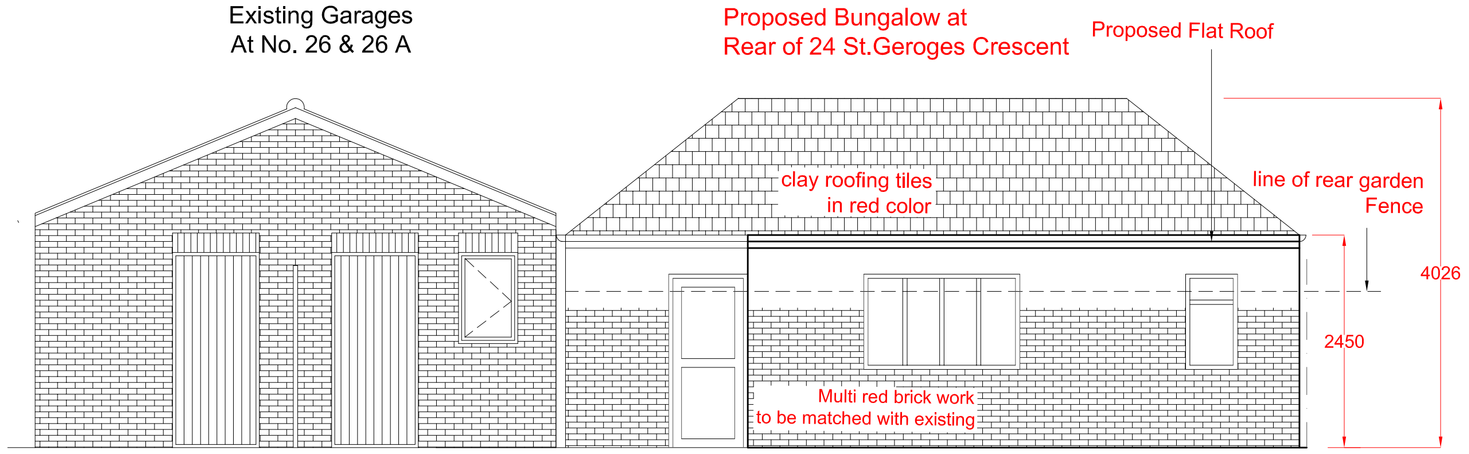

PROPOSED FRONT ELEVATION



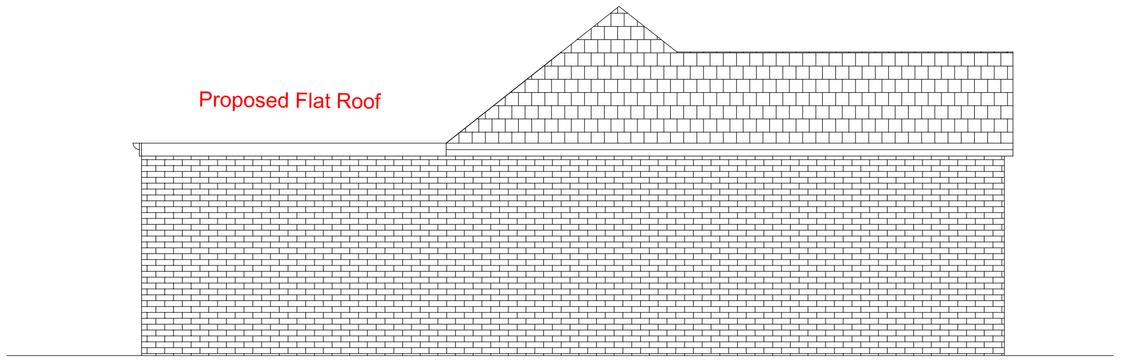

PROPOSED EAST ELEVATION

SCALE




PROPOSED REAR ELEVATION




PROPOSED EAST ELEVATION

Future Vision
Planning & Development consultants
Suite -104 ,
344-348 , High Road, ILford
Essex, IG11QP
Tel:07476894406
Email:futurevisions27@gmail.com

**CLIENT**
Mr S. Singh

**JOB TITLE**
Proposal for Erection of one bedroom Bungalow and provision of car parking and associated facilities site at "Land Rear to the 24. St Georges Crescent , DA124AR

**SITE**
Land at the Rear of 24. St Georges Crescent , Gravesend , DA12 4AR

**DRAWING TITLE**
Proposed Elevations

| SCALE | DATE |
|---|---|
| 1-50@A1 | 13-07-2023 |
| **DRAWING NO.** FV-2023-03 | **REVISION** |