

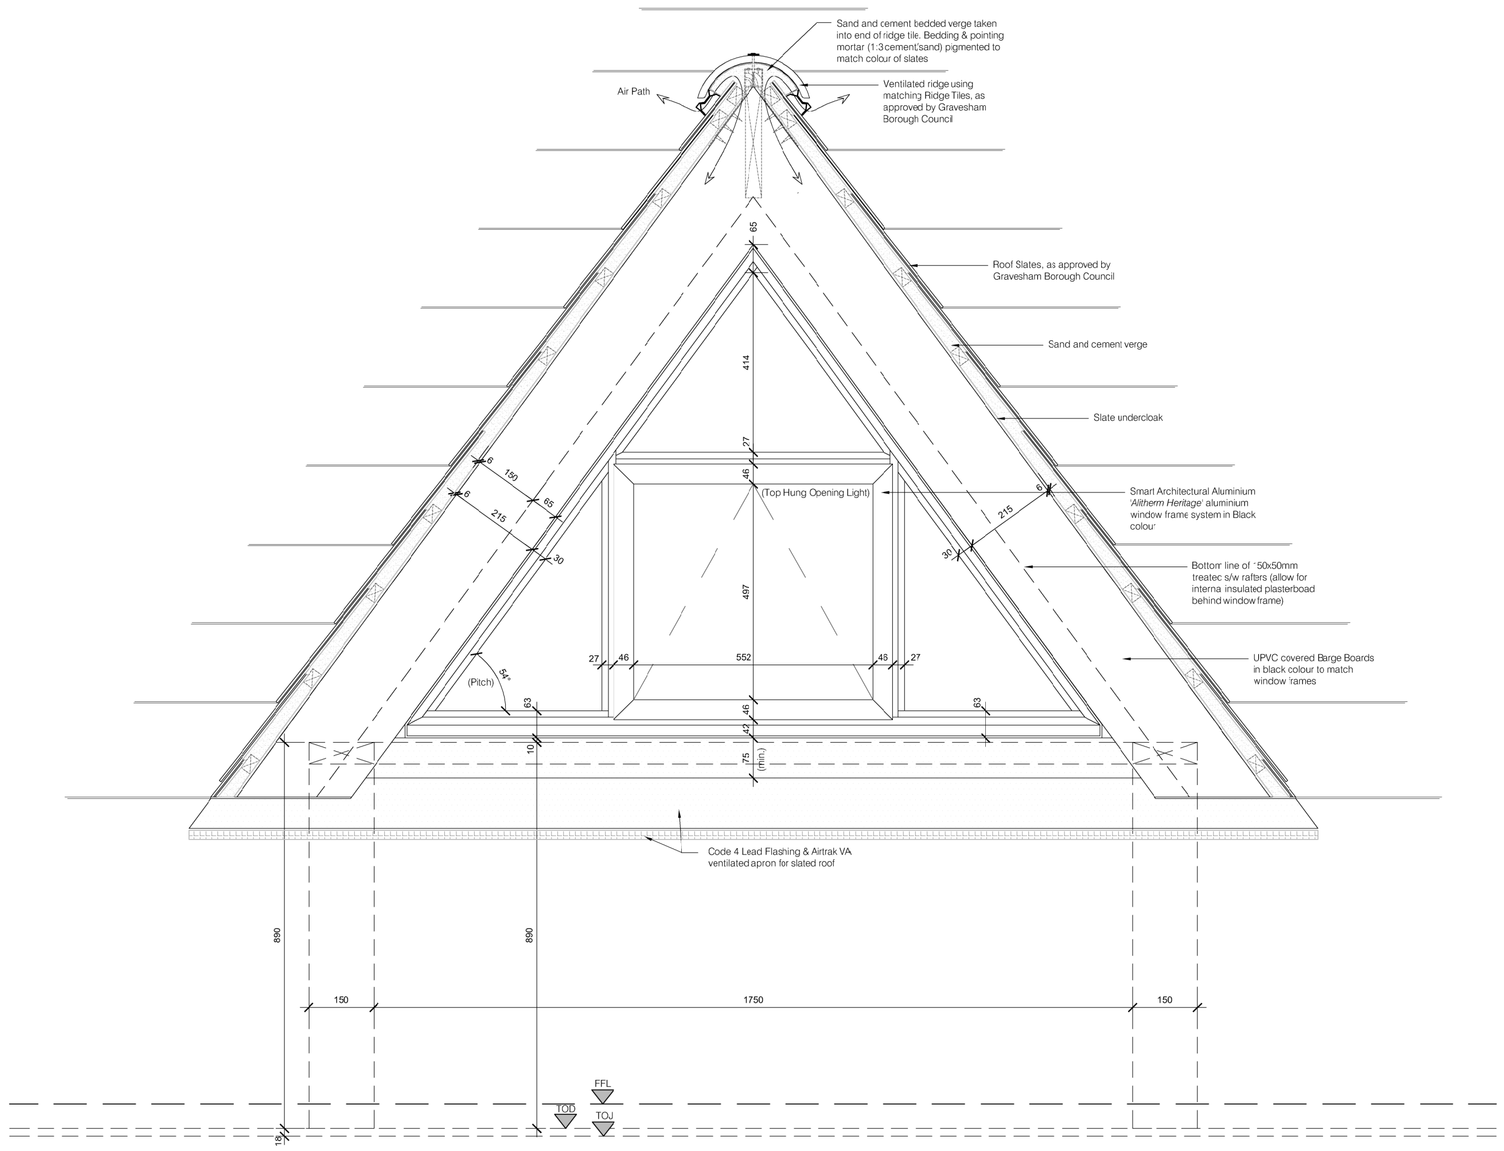



FRONT ELEVATION SHOWING TYPICAL APEX DORMER WINDOW

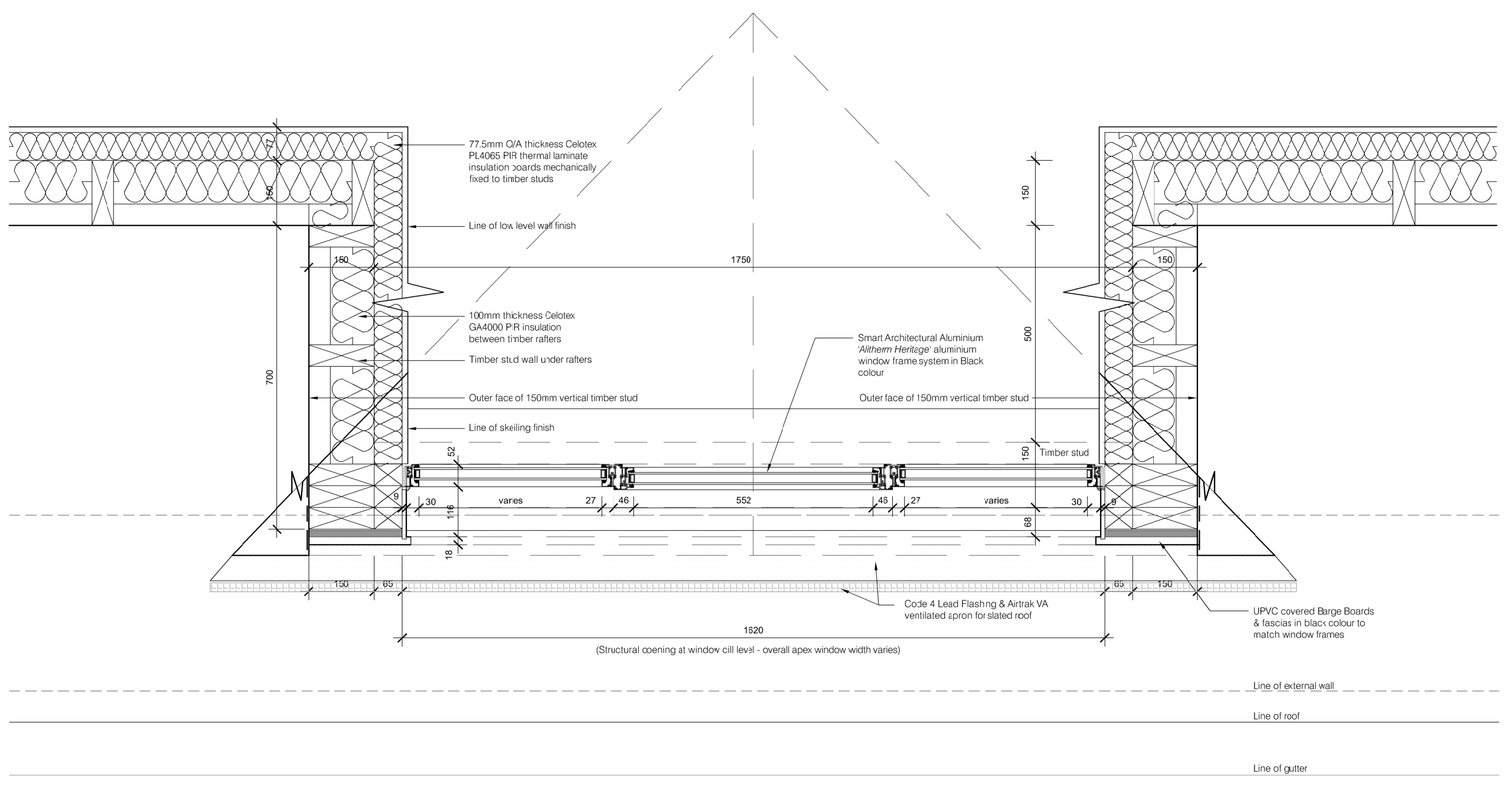

UPPER FLOOR PLAN SHOWING TYPICAL APEX DORMER WINDOW

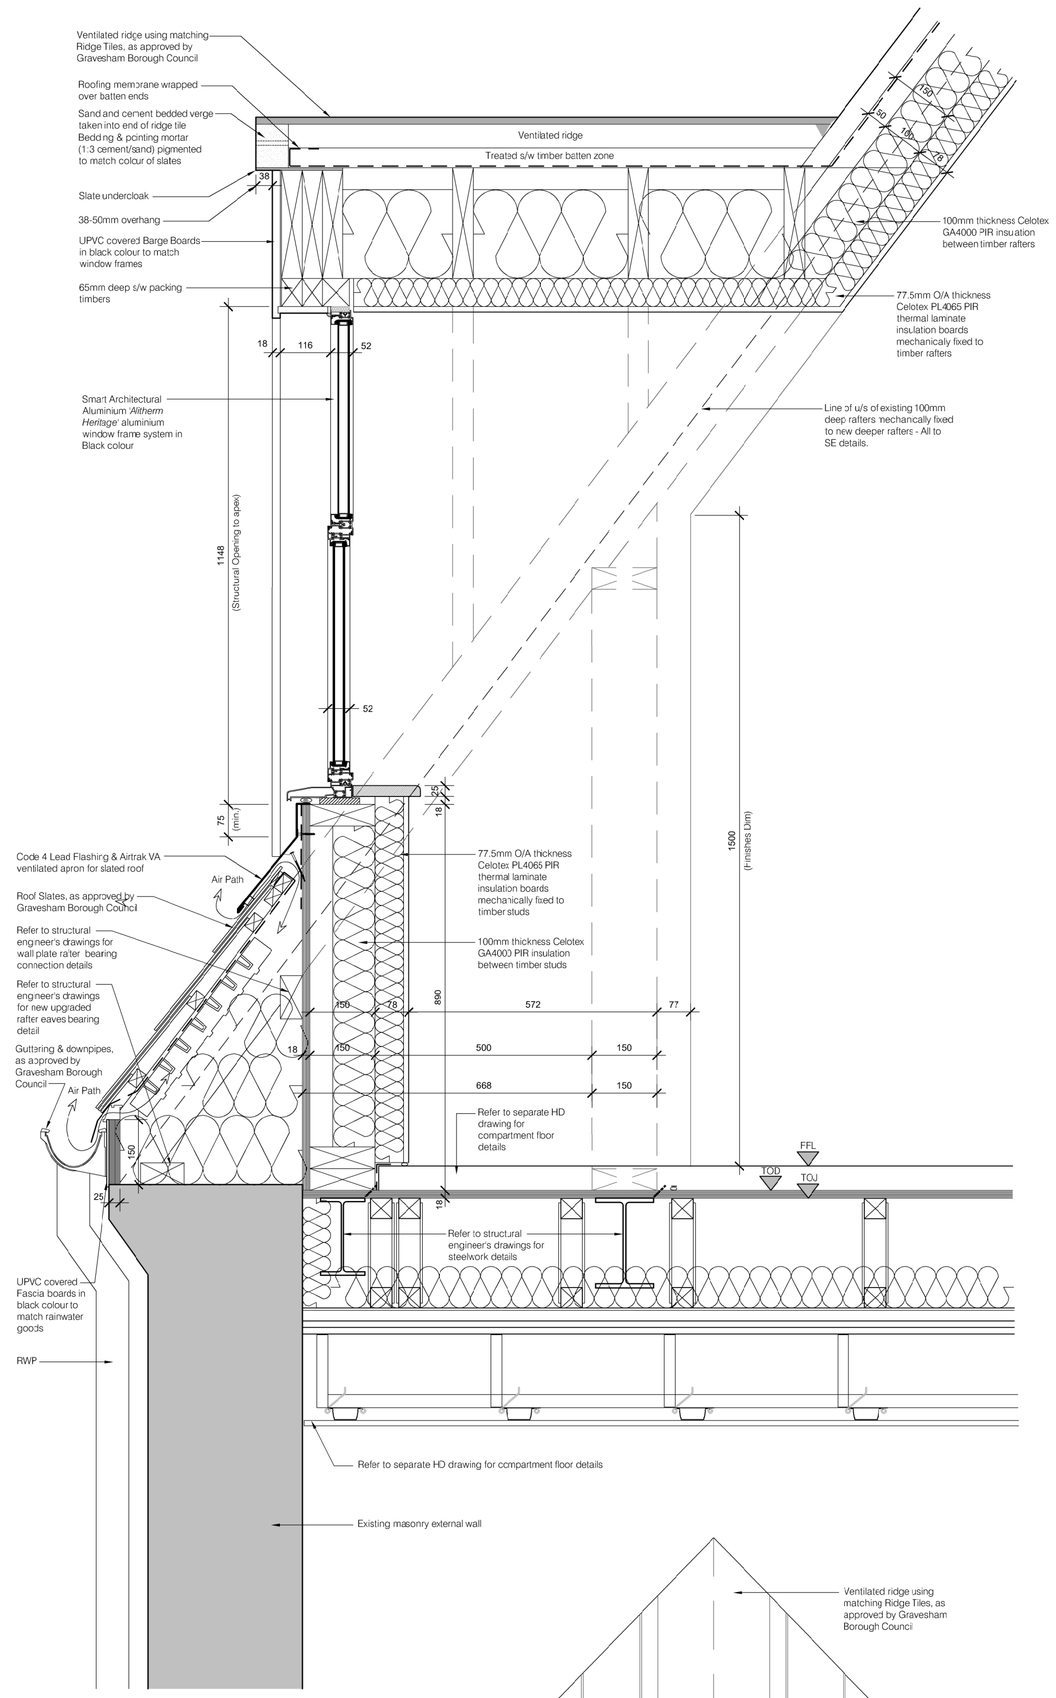

SECTION THROUGH TYPICAL APEX DORMER WINDOW

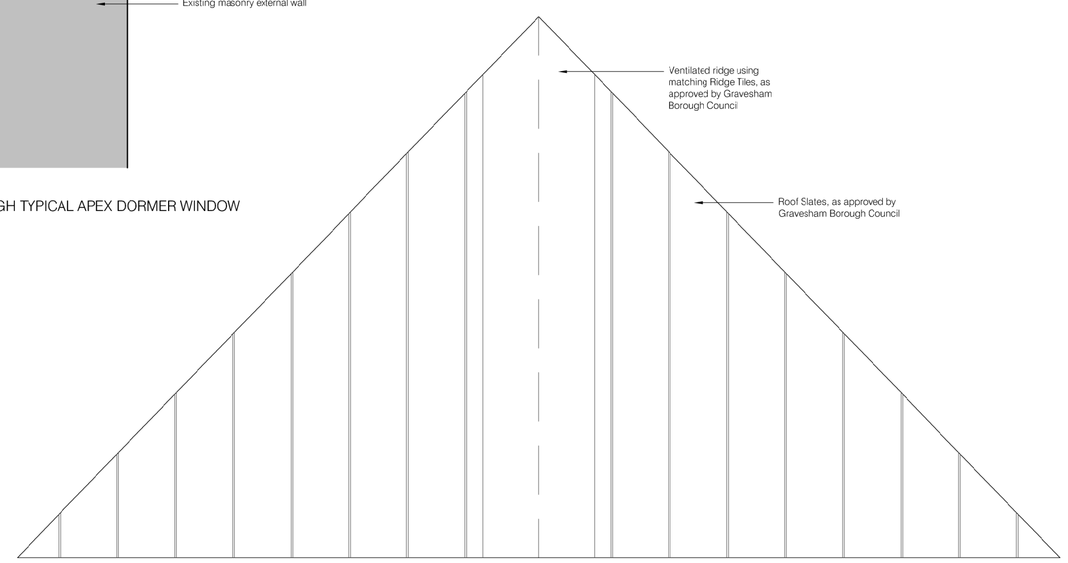

ROOF PLAN SHOWING TYPICAL APEX DORMER WINDOW



ELEVATIONS INDICATING DORMER WINDOW NUMBERS & LOCATIONS ON BUILDING (SCALE 1:500)

PLANNING

Rev	Date	Comments
A	05.11.24	Planning Issue

Client
Guru Nanak Darbar Gurdwara Gravesend

Project
Proposed Development Site
Sikh Temple Site
Clarence Place
Gravesend
DA12 1LD

Title
Planning Condition 13:
Dormer Window Details

Project No.	Date
181	November 2024
Drawing No.	Revision
181-PD-500	A
Scale	Drawn
1:10@A1	STC
	Check
	HD

HASKINS DESIGNS LTD.
The Civic Centre, St Mary's Road, Swanley, Kent, BR8 7BU.
Phone: 01322 479561 Mobile:07802 182202
info@haskinsdesigns.co.uk Website: haskinsdesigns.co.uk