

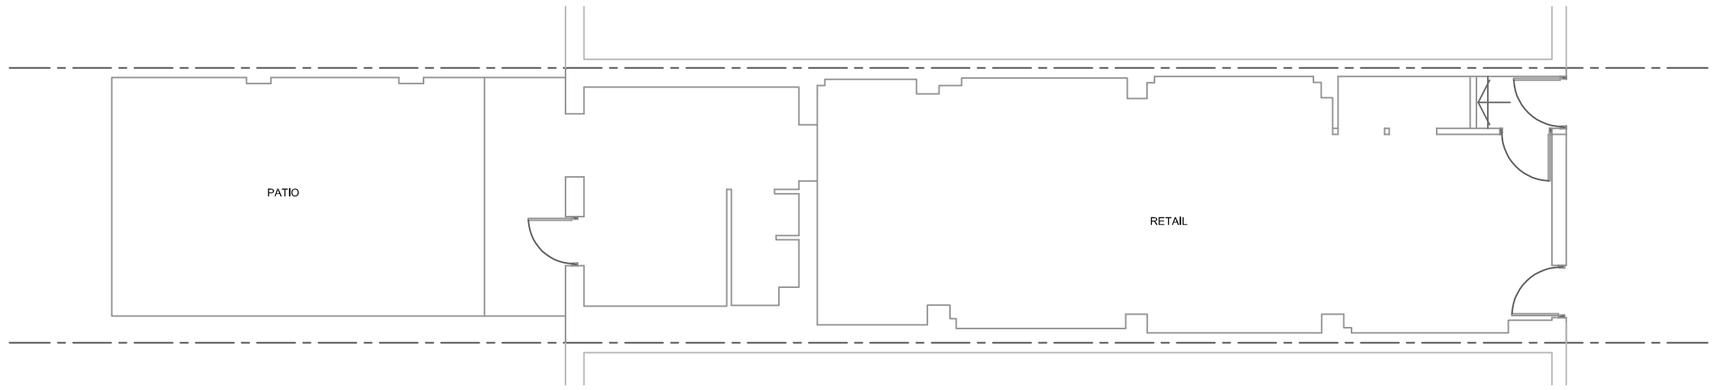



EXISTING GROUND FLOOR PLAN
(NO CHANGE)

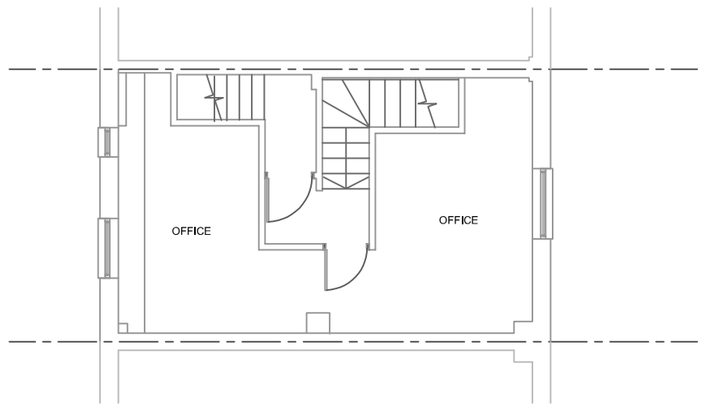


EXISTING FIRST FLOOR PLAN

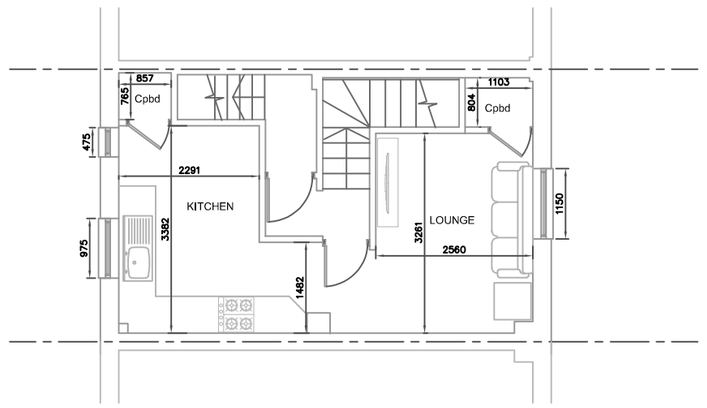


PROPOSED FIRST FLOOR PLAN
GIA - 28m^2

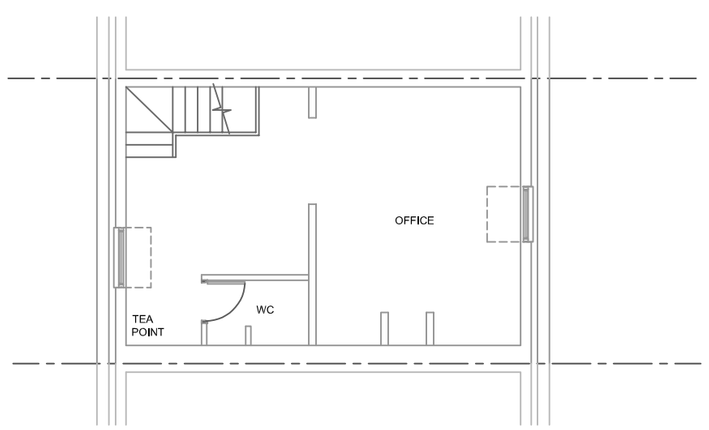


EXISTING SECOND FLOOR PLAN

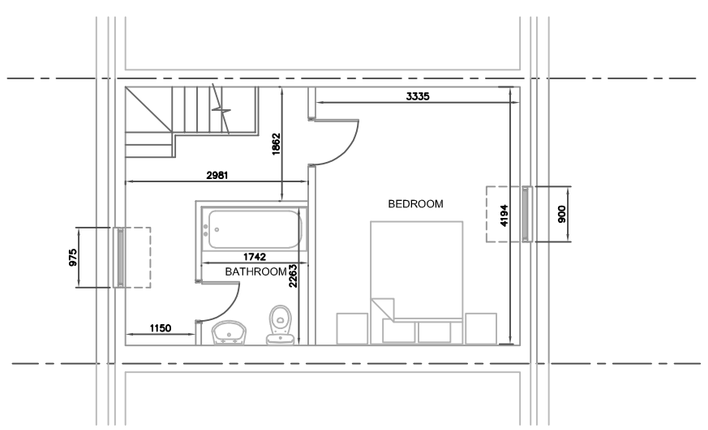


PROPOSED SECOND FLOOR PLAN
GIA - 27m^2

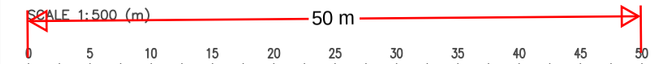



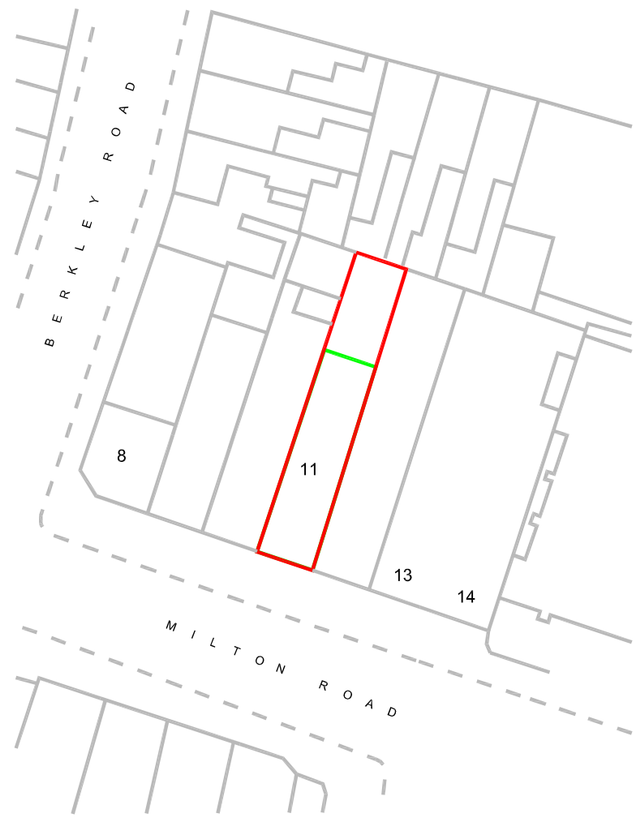

PROPOSED BLOCK PLAN
SCALE = 1:500

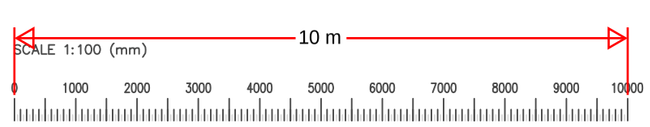

All work to comply with current Building Regulations and relevant codes of practice,
All dimensions, levels and construction details to be checked and clarified on site by the builder before commencement of work,
No dimensions to be scaled,

SCOPE OF DRAWING
This drawing has been prepared for the purposes of making Planning & Building Control Applications only and is NOT intended to indicate complete constructional details,

It is the CLIENTS RESPONSIBILITY for obtaining an agreement with the owners of any adjoining property under the PARTY WALL ACT 1996. (details available from your local authority)

		D
		C
		B
May 2024	ISSUED FOR DISCUSSION & APPROVAL BY CLIENT	A
DATE	REVISION	REV

CLIENT
Mr D Ponsford
Silver Birches
Mill Lane, Hartlip
ME9 7TD

TITLE
Change of use for first and second floor from Class E to C3 at
11a Milton Road
Gravesend, Kent
DA12 2RE

EXISTING & PROPOSED PLANS AND ELEVATIONS

KENTEC DRAUGHTING SERVICES
(ARCHITECTURAL DIVISION)
10/12 HIGH STREET,
ENGLAND, KENT ME8 6DF
TELEPHONE: (01634) 248900
E-MAIL: INFO@KENTECDRAUGHTINGSERVICES.CO.UK

DRAWN:	JT/KDS	© Copyright of this drawing is owned by Kentec Draughting Services Ltd, and may not be copied or reproduced in whole or in part without the written permission of Kentec Draughting Services Ltd.
CHECKED:	-	
SHEET SIZE:	A2	DRAWING No: 7680-P-01 Sheet 1 of 1 Issue: A
SCALE:	1:100 at A2	
DATE:	May 2024	