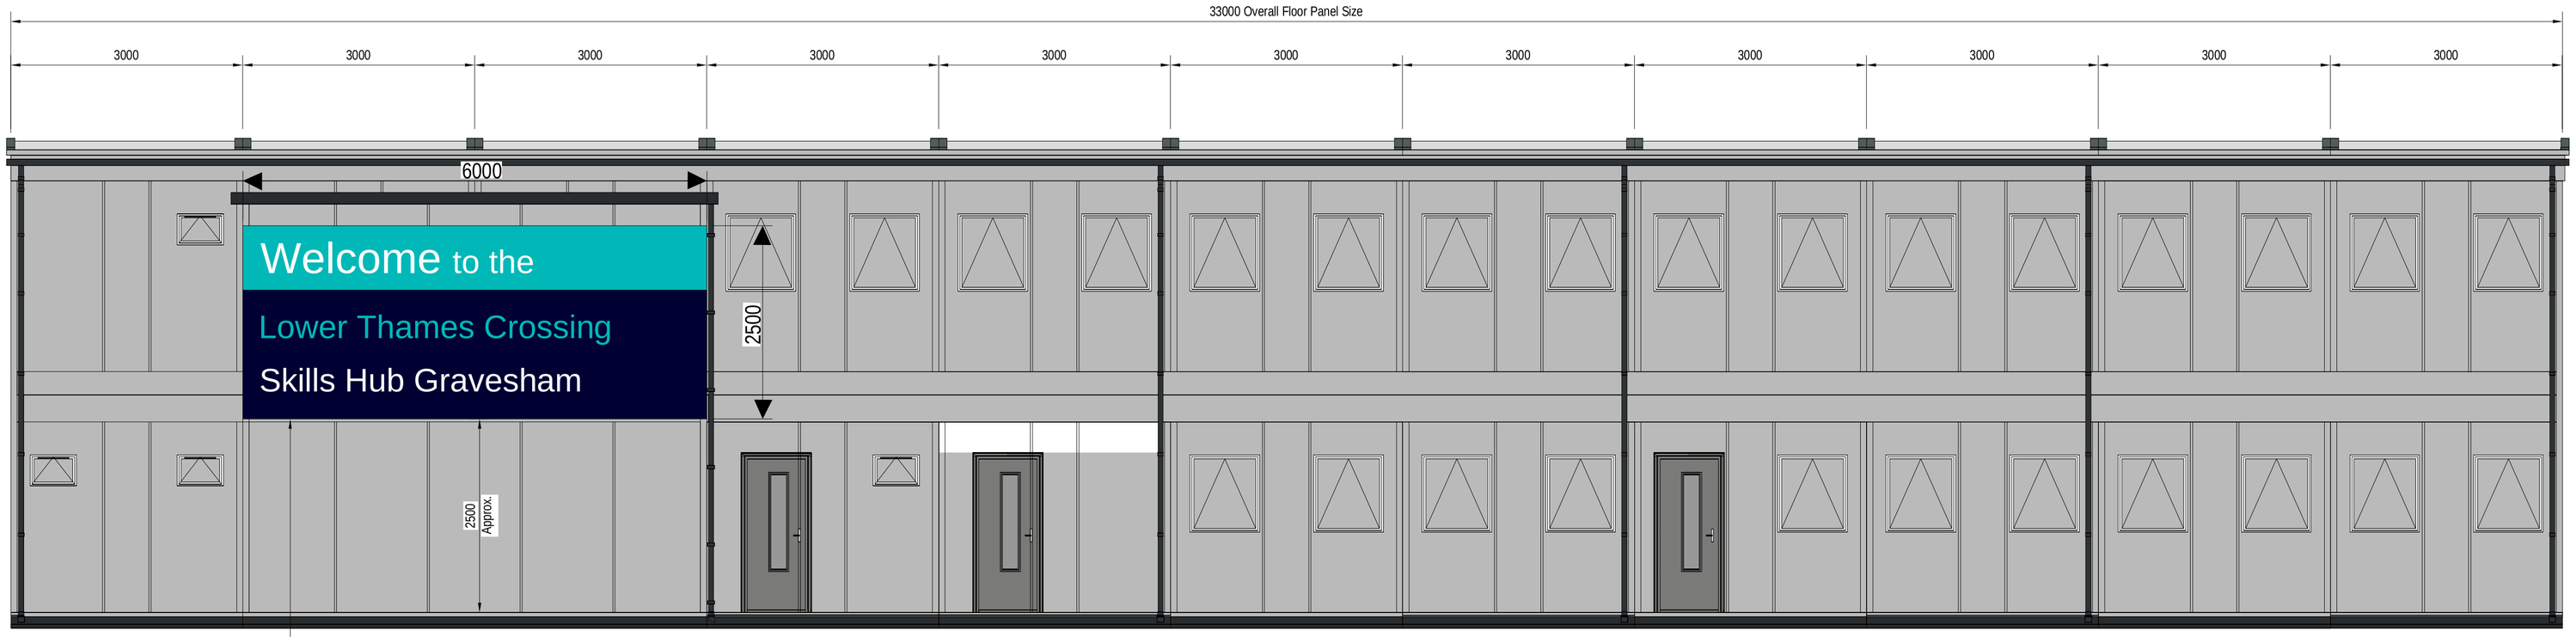


The background will consist of two colours. The top third of the sign will be turquoise, and the bottom two-thirds will be navy.
The majority of the text will be white, and the remainder will be turquoise.

Material: 3mm thick Aluminium Composite
Location of the sign will be fixed to the front elavation
Max projection to be 100mm

Front Elevation (A)
Scale 1:50

Uncontrolled if printed or downloaded

© Balfour Beatty Group Limited 2024

The copyright in this drawing or plan (together with all confidential information contained in it) is the property of Balfour Beatty Group Limited and may only be copied when used by the Company or person for whom it was prepared and only for the purpose for which it was prepared. Disclosure to any other person or use for any other purpose is not permitted without prior written consent.

Location Plan

XX

xx xx

1. Dimensions in mm

Document History

Revision	Description	Date	Des	Chck
P01	Preliminary for information only	28/08/2025	XX	XX
--	--	--	--	--
--	--	--	--	--
Designer

"Driving Innovative Temporary Works Design and Engineering Excellence"

Client

LOWER THAMES CROSSING

Paper Size	Scale	Designer	Checker
A1	1:50	XXX	XXX

Project

Lower Thames Crossing

Drawing Title

Marling Cross Sign Cross Front Elevation

Advertisement Consent

Status

Issued For Planning

Client Drawing Number	Revision
Client Drawing Number	

Drawing Number	Revision
MHC24000-BBMP-00-XX-DR-W-0015	P02