
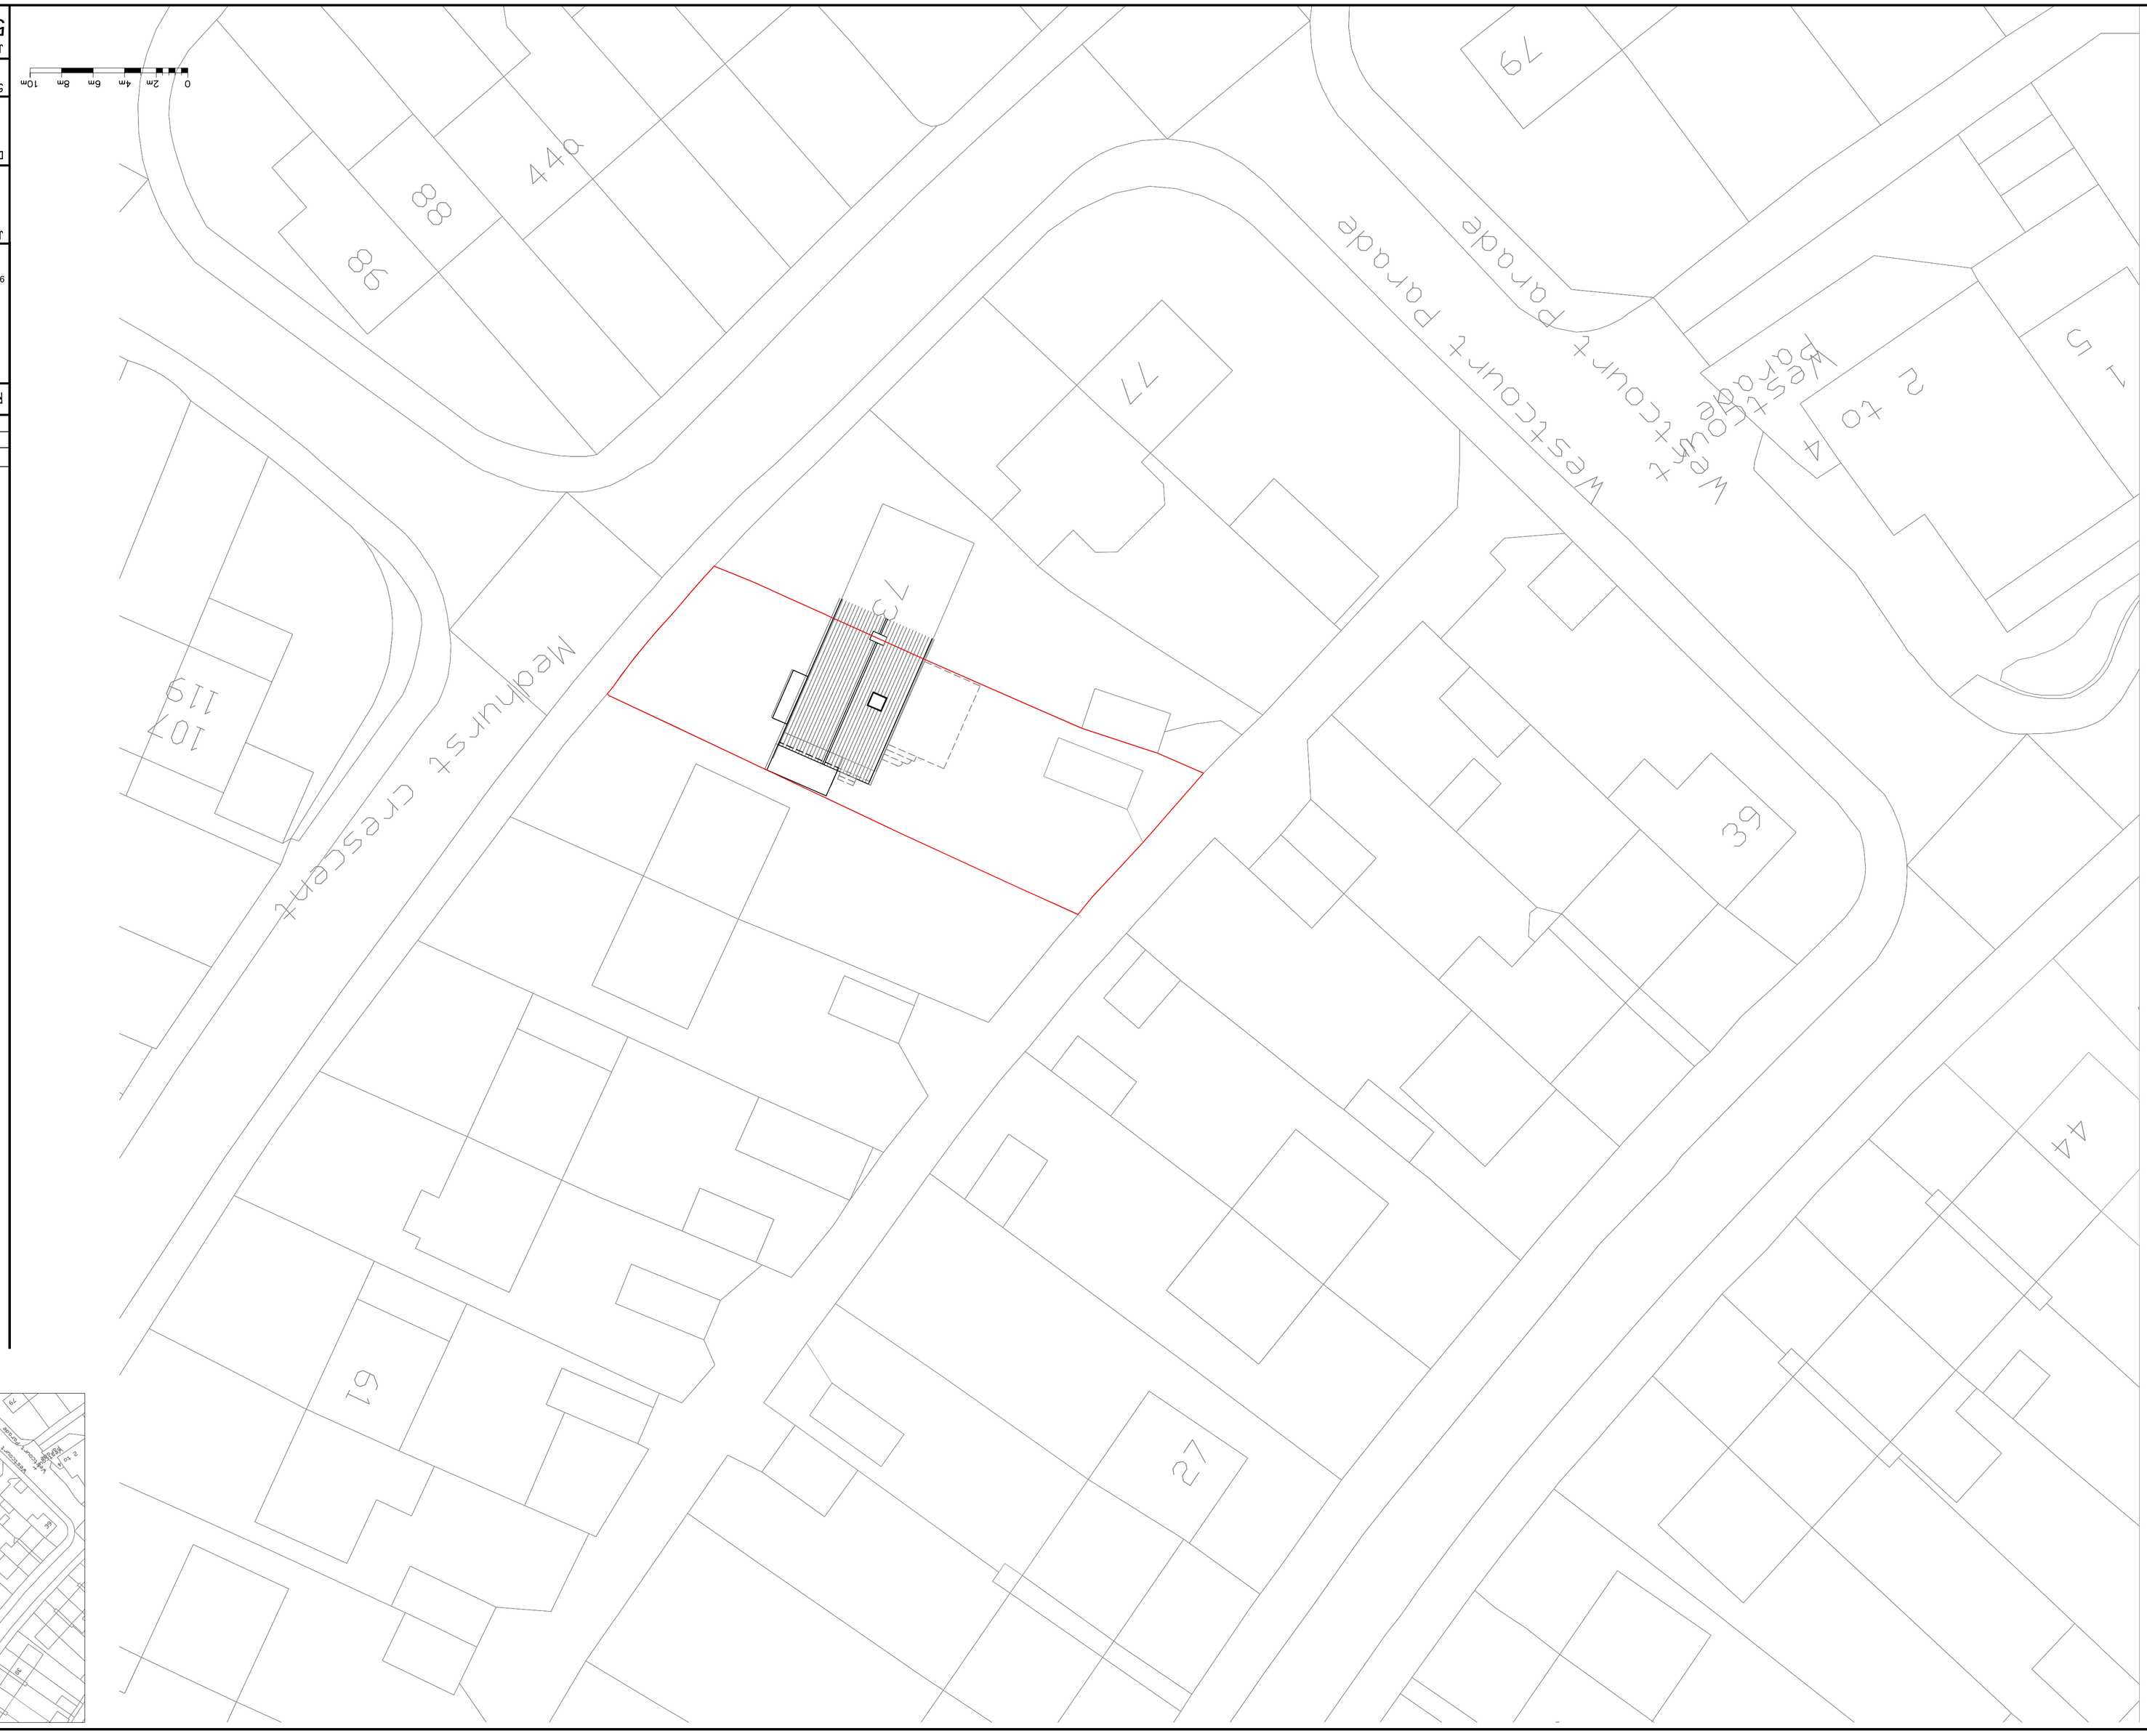


Site plan Scale 1:1250

0 10m 20m 30m 40m 50m

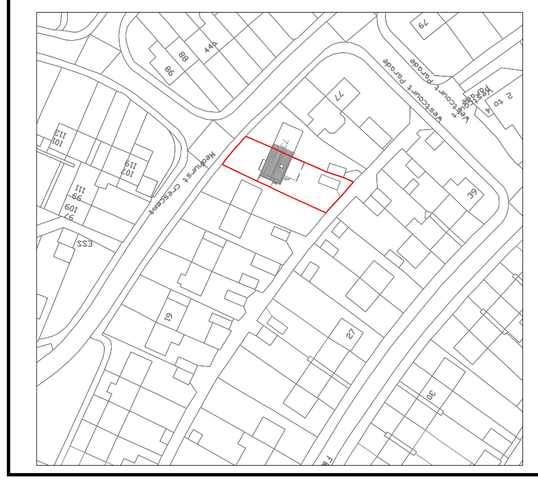

Householder Application

Rev	Date	By
P1	ISSUED TO PLANNING	MC

Structural & Architectural Solutions
9A THE PINNACLE - 160 HIGH ROAD - CHADWELL HEATH RM6 6PN
07940121222

Job Title
71 Medhurst Crescent
Gravesend DA12 4HJ

Drawing Title
Existing Block and Site plans

Scale	Date	Dwg No.	Rev
1:200 @ A1	APR' 22	S05	P1

Job No. 51-1000-989