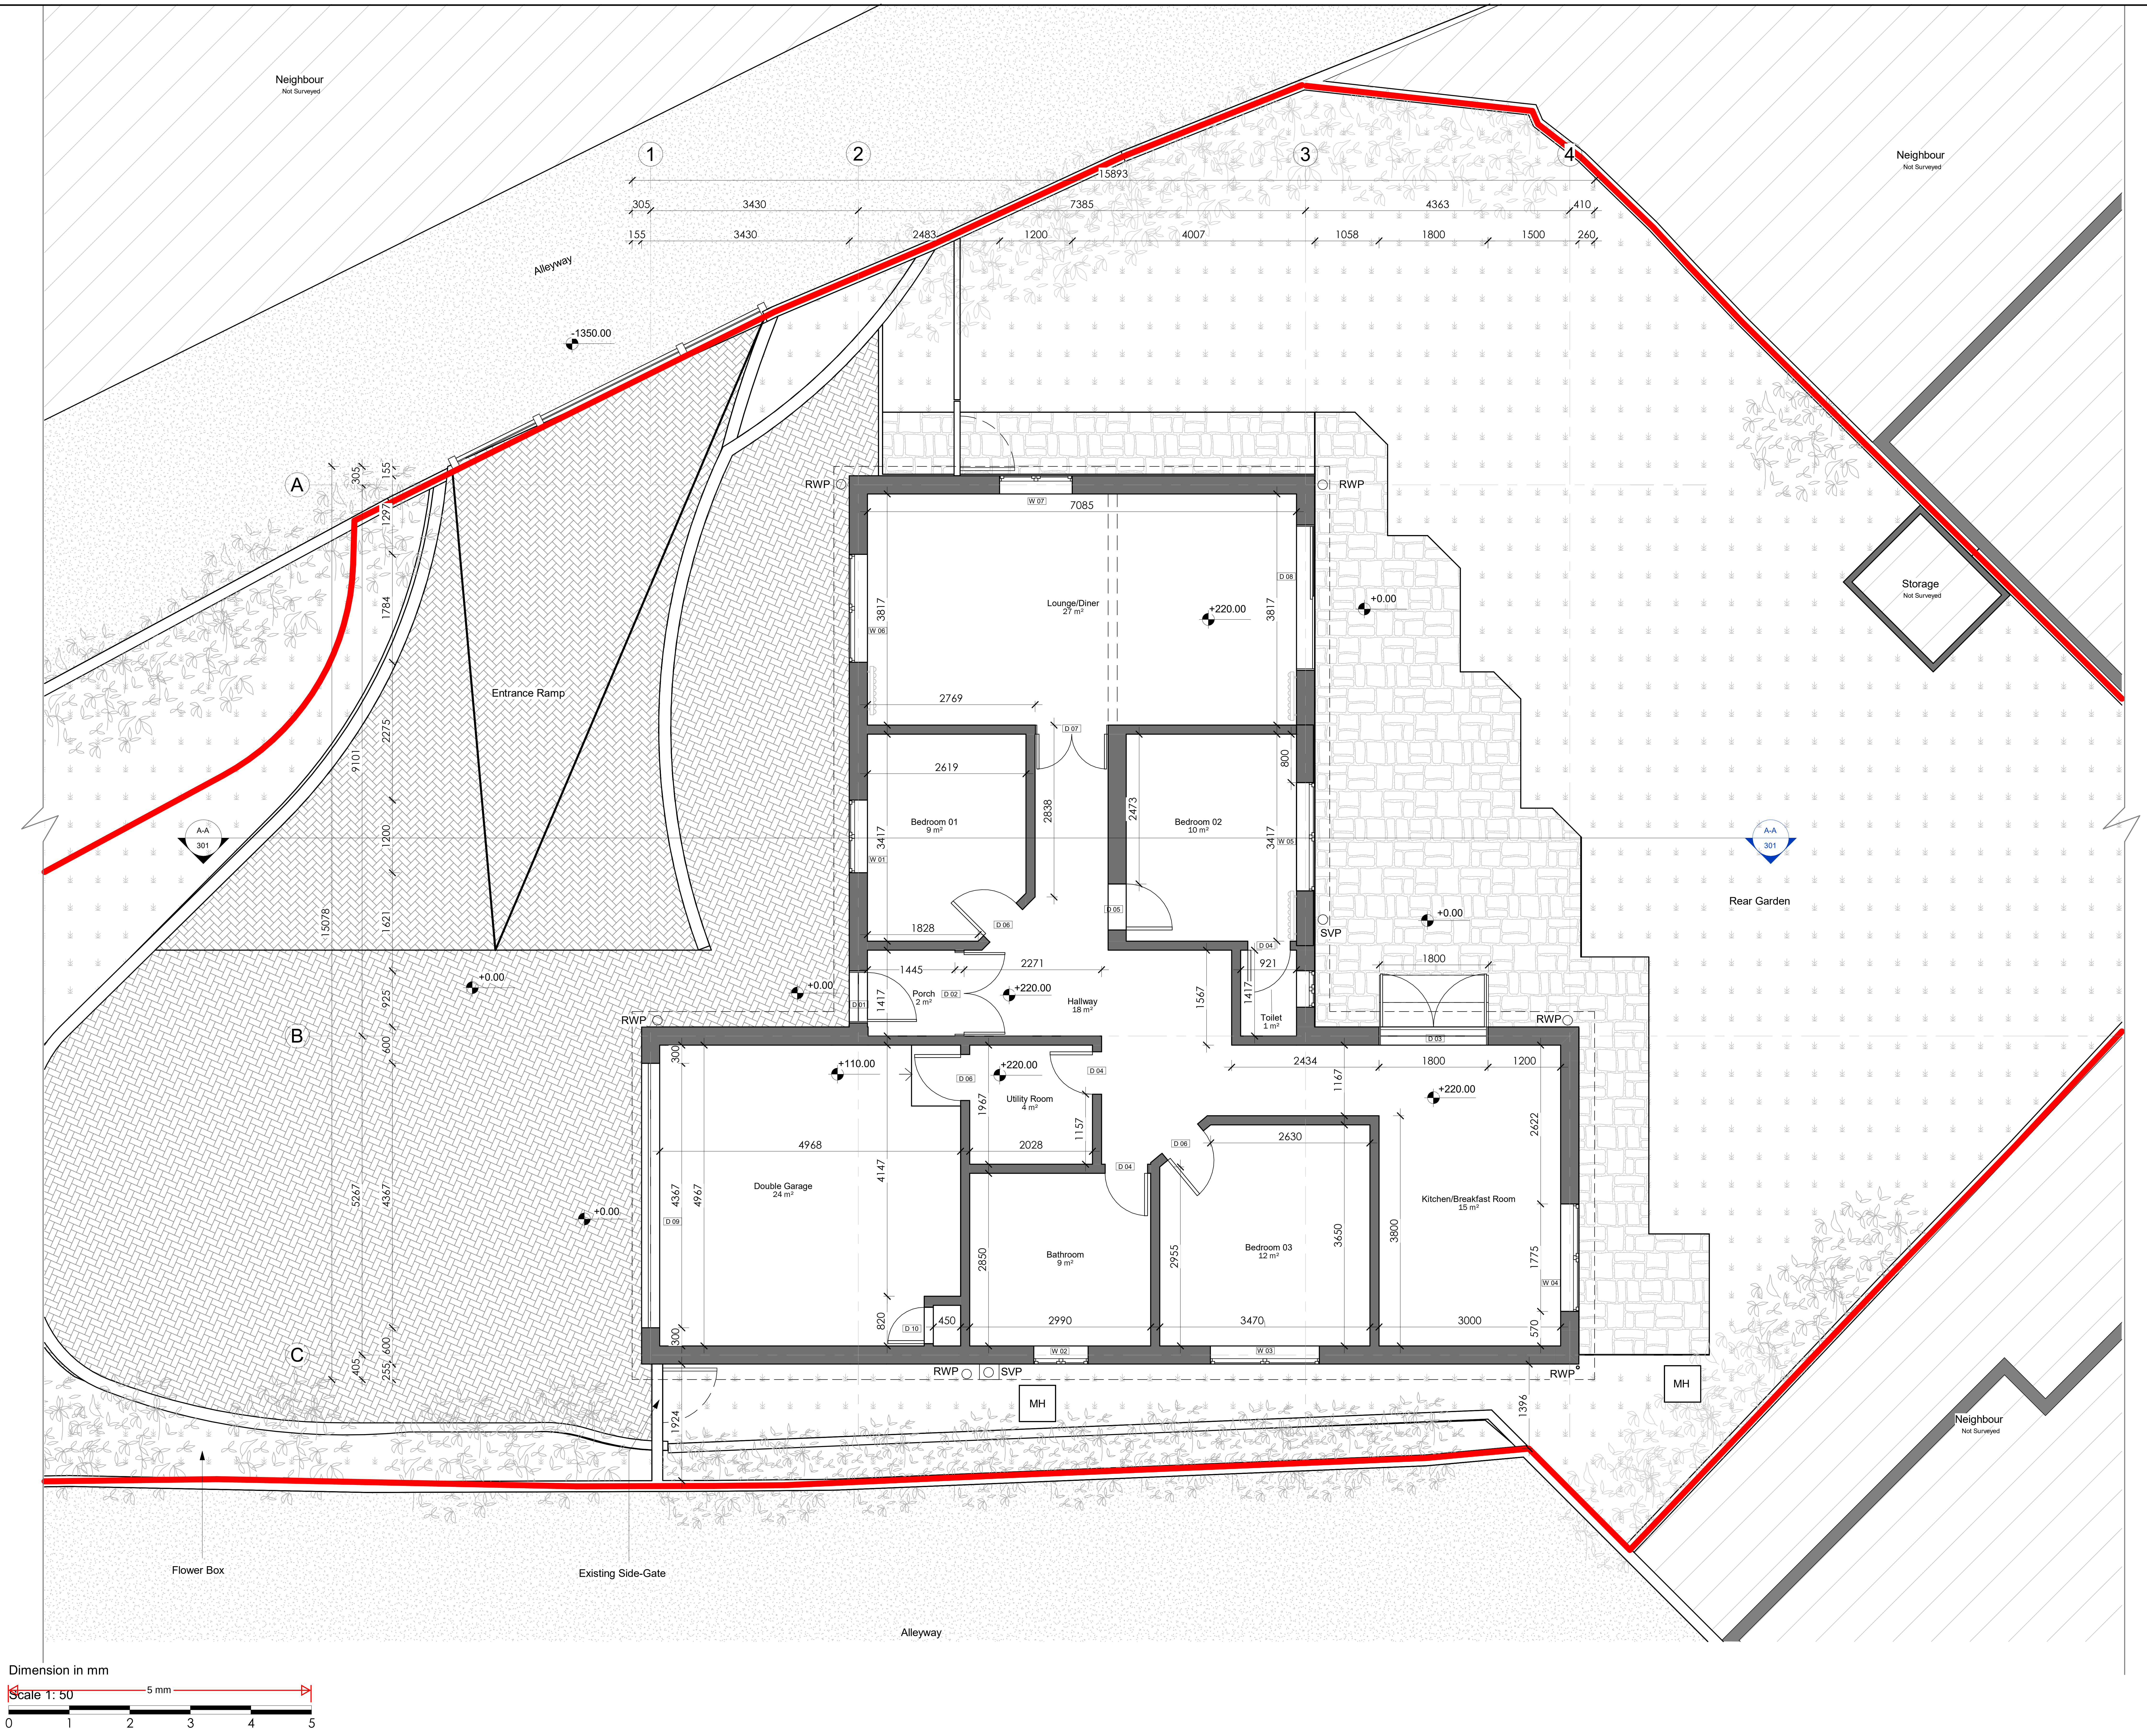

Notes

Designitude Associates LTD take no responsibility for dimensions obtained by scaling from this drawing. Check all dimensions on site before fabrication. If no dimension is shown the recipient must ascertain the dimension specifically from the client or by site measurement and may not rely on the drawing. Supply of the drawing in digital form is solely for convenience and no reliance may be placed on any data in digital form. All data must be checked against hard copy. This drawing is issued for design intent only and should not be used for construction unless stated. Discrepancies or omissions are to be brought to the attention of the design team. This drawing shall not be reproduced in whole or part without prior expressed permission of Designitude Associates LTD.

Site Plan

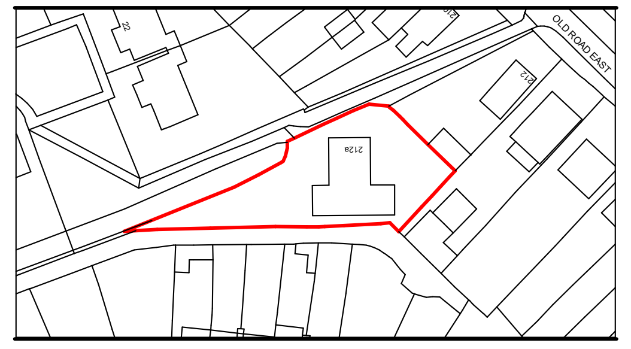

Key :

- 🟥 Site Boundary
- ■ Existing Walls
- 🟨 Proposed Walls
- ⬚ Demolished Walls
- MH Existing Manhole
- ○ RWP Rain Water Pipe
- ○ SVP Soil Vent Pipe

N

Window Schedule

Name	Height	Width	Sill Height
W 01	1200	1200	850
W 02	1050	897	1000
W 03	1200	1800	860
W 04	1060	1775	1000
W 05	1200	1789	900
W 06	1200	1784	850
W 07	1200	1200	890
W 09	600	600	1172

Door Schedule

Mark	Height	Width
D 01	1980	810
D 02	1980	1350
D 03	2050	1750
D 04	2000	700
D 05	2000	760
D 06	2000	760
D 07	2000	1150
D 08	2070	2350
D 09	2000	4367
D 10	1700	600

rev	description	by	check	date

Design-itude Associates
Architecture | Interior Design | Planning
124 City Road - London - EC1V 2NX
+44 (0) 207 459 4964
info@design-itude.com - www.design-itude.com

PROJEC
T
212A Old Road East, DA12 1PQ

DRAWING TITLE
Existing General Arrangment

LEVEL			STATUS
00			Preliminary
SCALE	BY	DATE	REVISION
1 : 50@A1	MA	17.09.2023	

DRAWING NUMBER
-000131-DIA-XX-00-DR-A-XX-X111

Protected under copyright 2022 ©
Even after issuing, this drawing is and remains the copy written intellectual property of Invito Design Limited. As such it is forbidden to reproduce it in part or whole or issue it to third parties without the explicit written permission of Invito Design Limited. Invito Design Limited explicitly forbids the issuing of this drawing to its competitors for the purpose of competitive tendering.