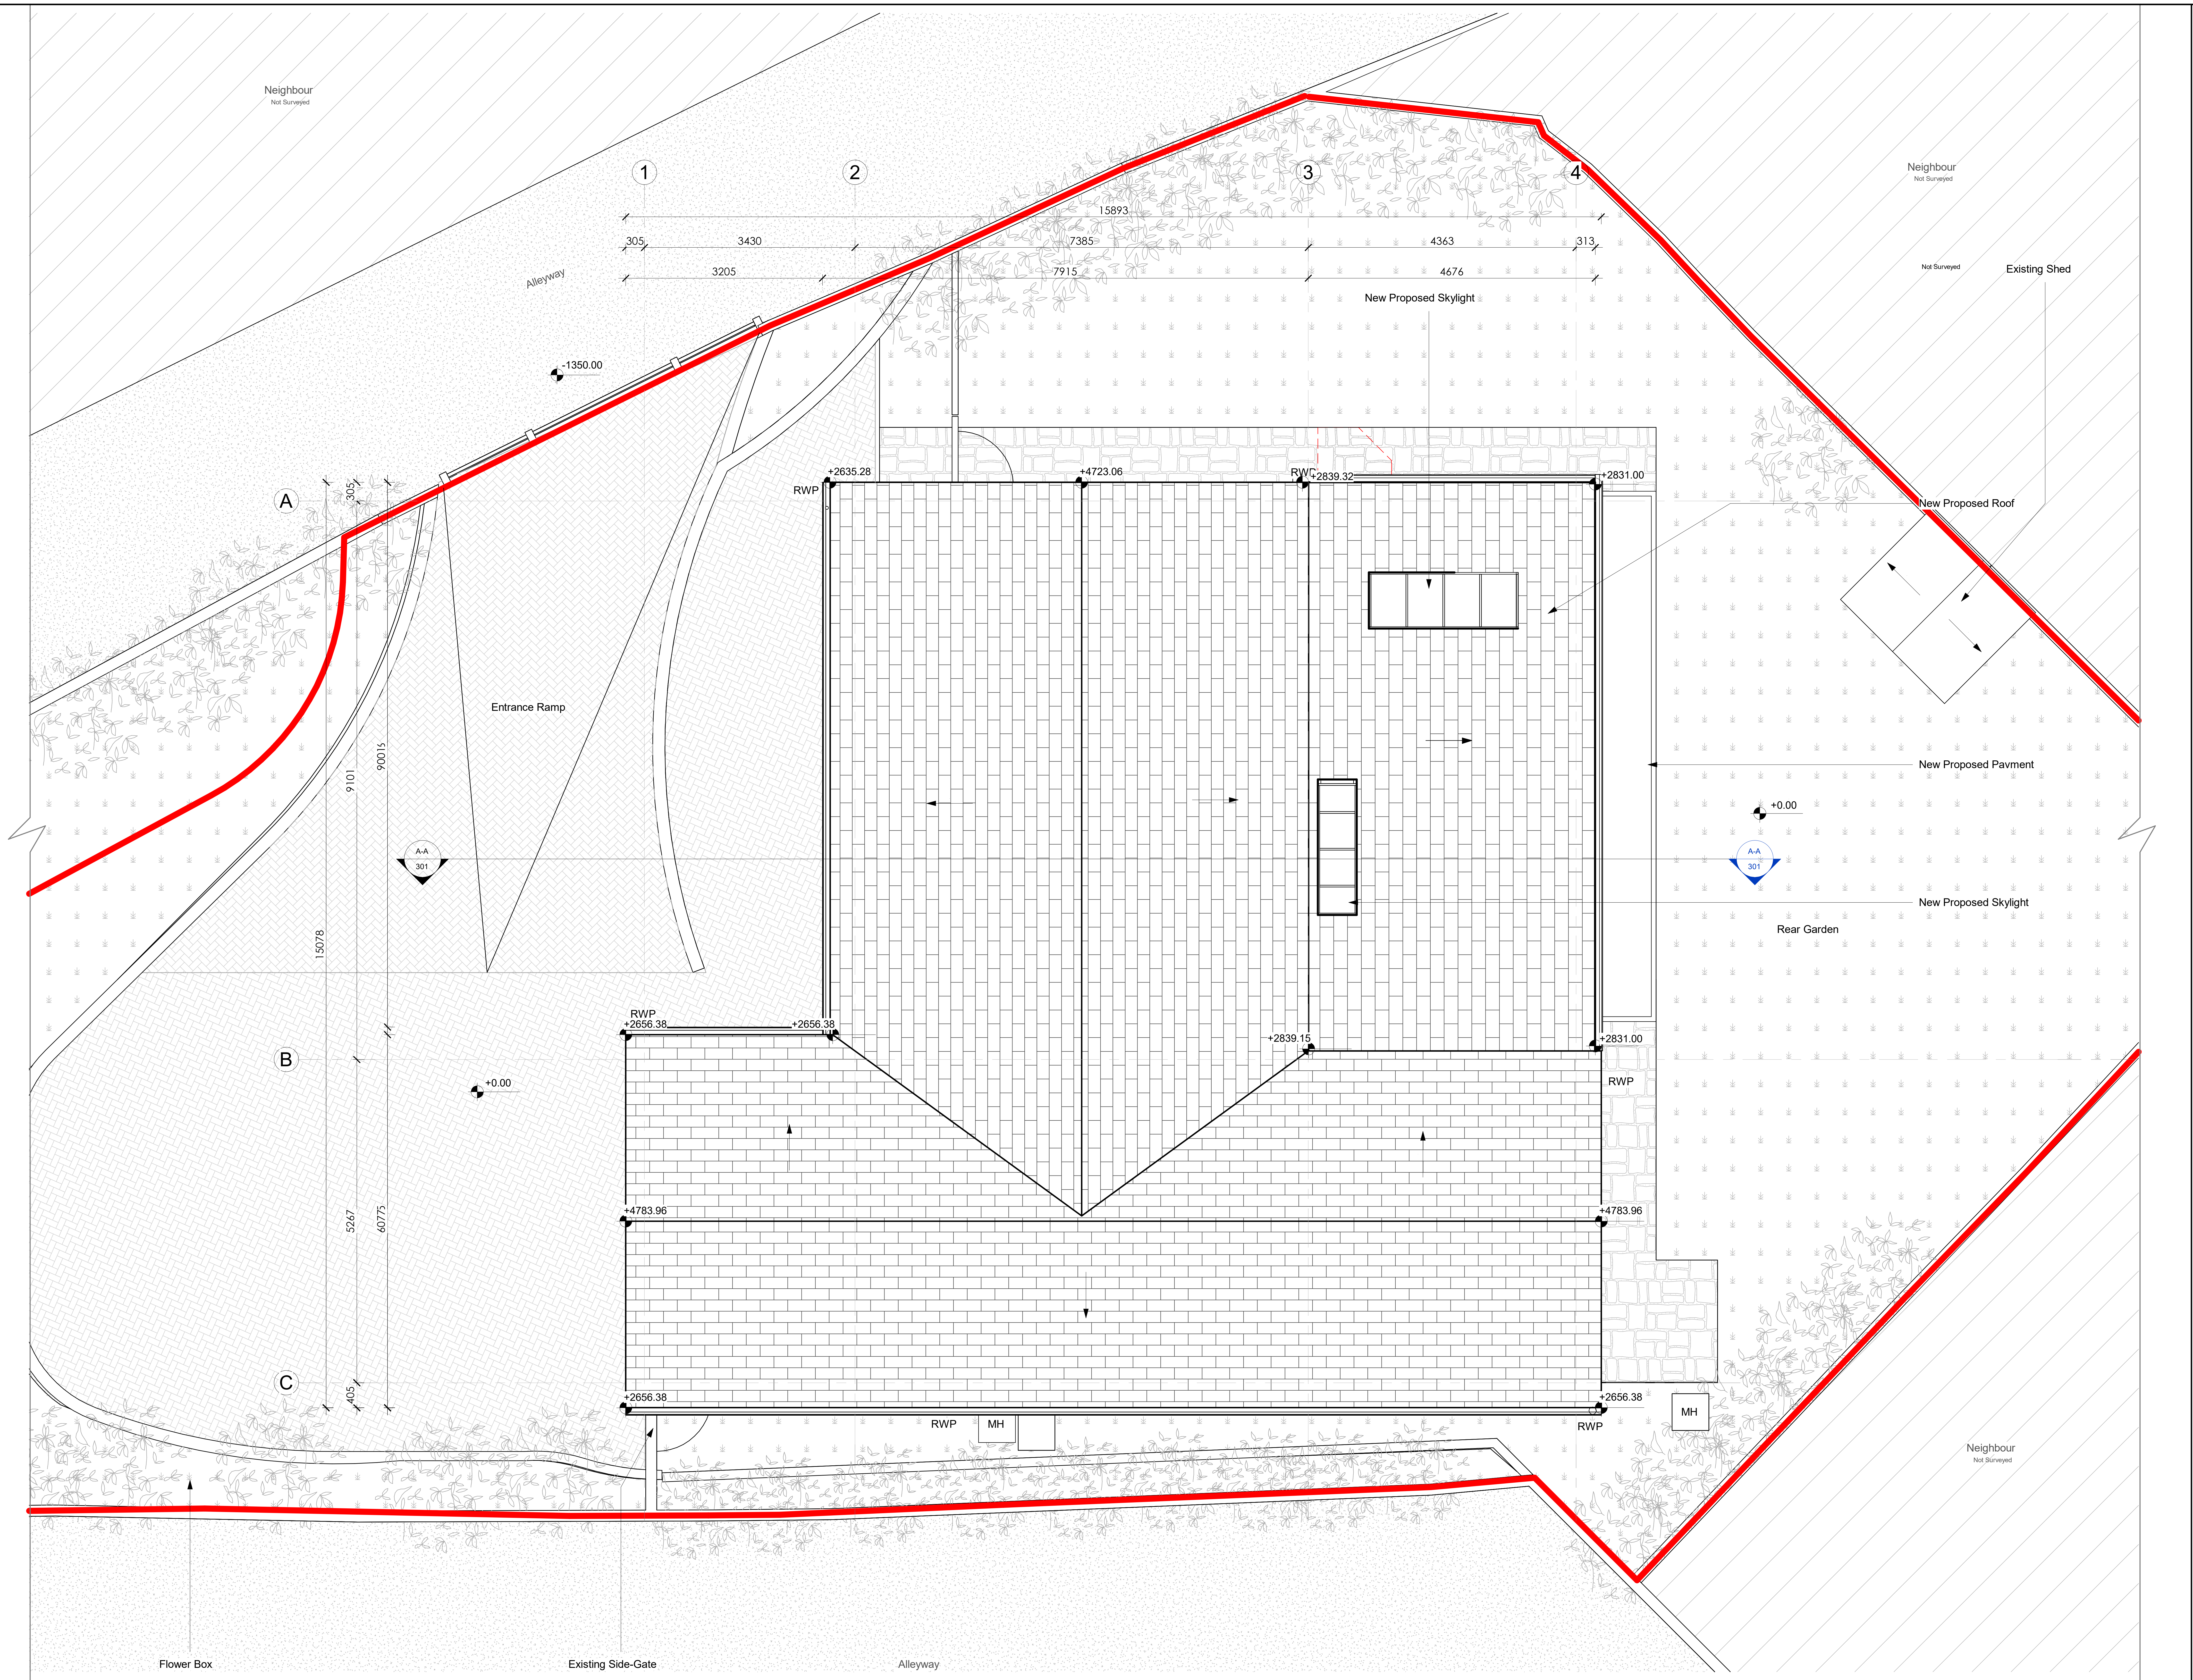

Dimension in mm

Scale 1: 50

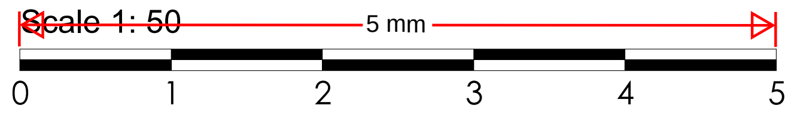

Notes

Designitude Associates LTD take no responsibility for dimensions obtained by scaling from this drawing. Check all dimensions on site before fabrication. If no dimension is shown the recipient must ascertain the dimension specifically from the client or by site measurement and may not rely on the drawing. Supply of the drawing in digital form is solely for convenience and no reliance may be placed on any data in digital form. All data must be checked against hard copy. This drawing is issued for design intent only and should not be used for construction unless stated. Discrepancies or omissions are to be brought to the attention of the design team. This drawing shall not be reproduced in whole or part without prior expressed permission of Designitude Associates LTD.

Site Plan

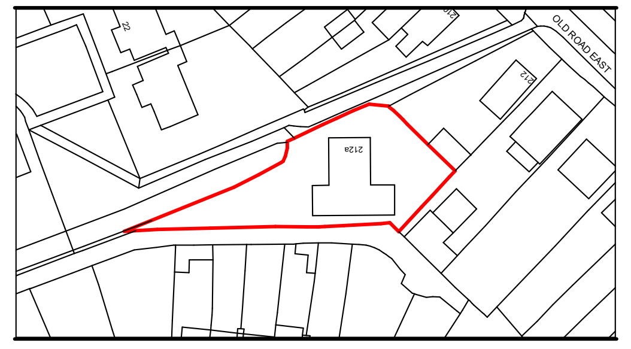

Key :

🟥	Site Boundary
▨	Existing Walls
🟨	Proposed Walls
┌ ┐	Demolished Walls
MH	Existing Manhole
○ RWP	Rain Water Pipe

N

rev	description	by	check	date
2	Updated Openings & Toilet Arrangement & Court Size	MA	AK	28.11.2023
1	Updated Roof Opening & Skylight	MA	AK	29.10.2023

Design-itude Associates
Architecture | Interior Design | Planning
124 City Road - London - EC1V 2NX
+44 (0) 207 459 4964
info@design-itude.com - www.design-itude.com

PROJECT
212A Old Road East, DA12 1PQ

DRAWING TITLE
Proposed Roof Plan

LEVEL			STATUS
Roof			Preliminary
SCALE	**BY**	**DATE**	**REVISION**
1 : 50@A1	MA	17.09.2023	2

DRAWING NUMBER
0131-DIA-XX-00-DR-A-XX-X318

Protected under copyright 2022 ©
Even after issuing, this drawing is and remains the copy written intellectual property of Invito Design Limited. As such it is forbidden to reproduce it in part or whole or issue it to third parties without the explicit written permission of Invito Design Limited. Invito Design Limited explicitly forbids the issuing of this drawing to its competitors for the purpose of competitive tendering.